
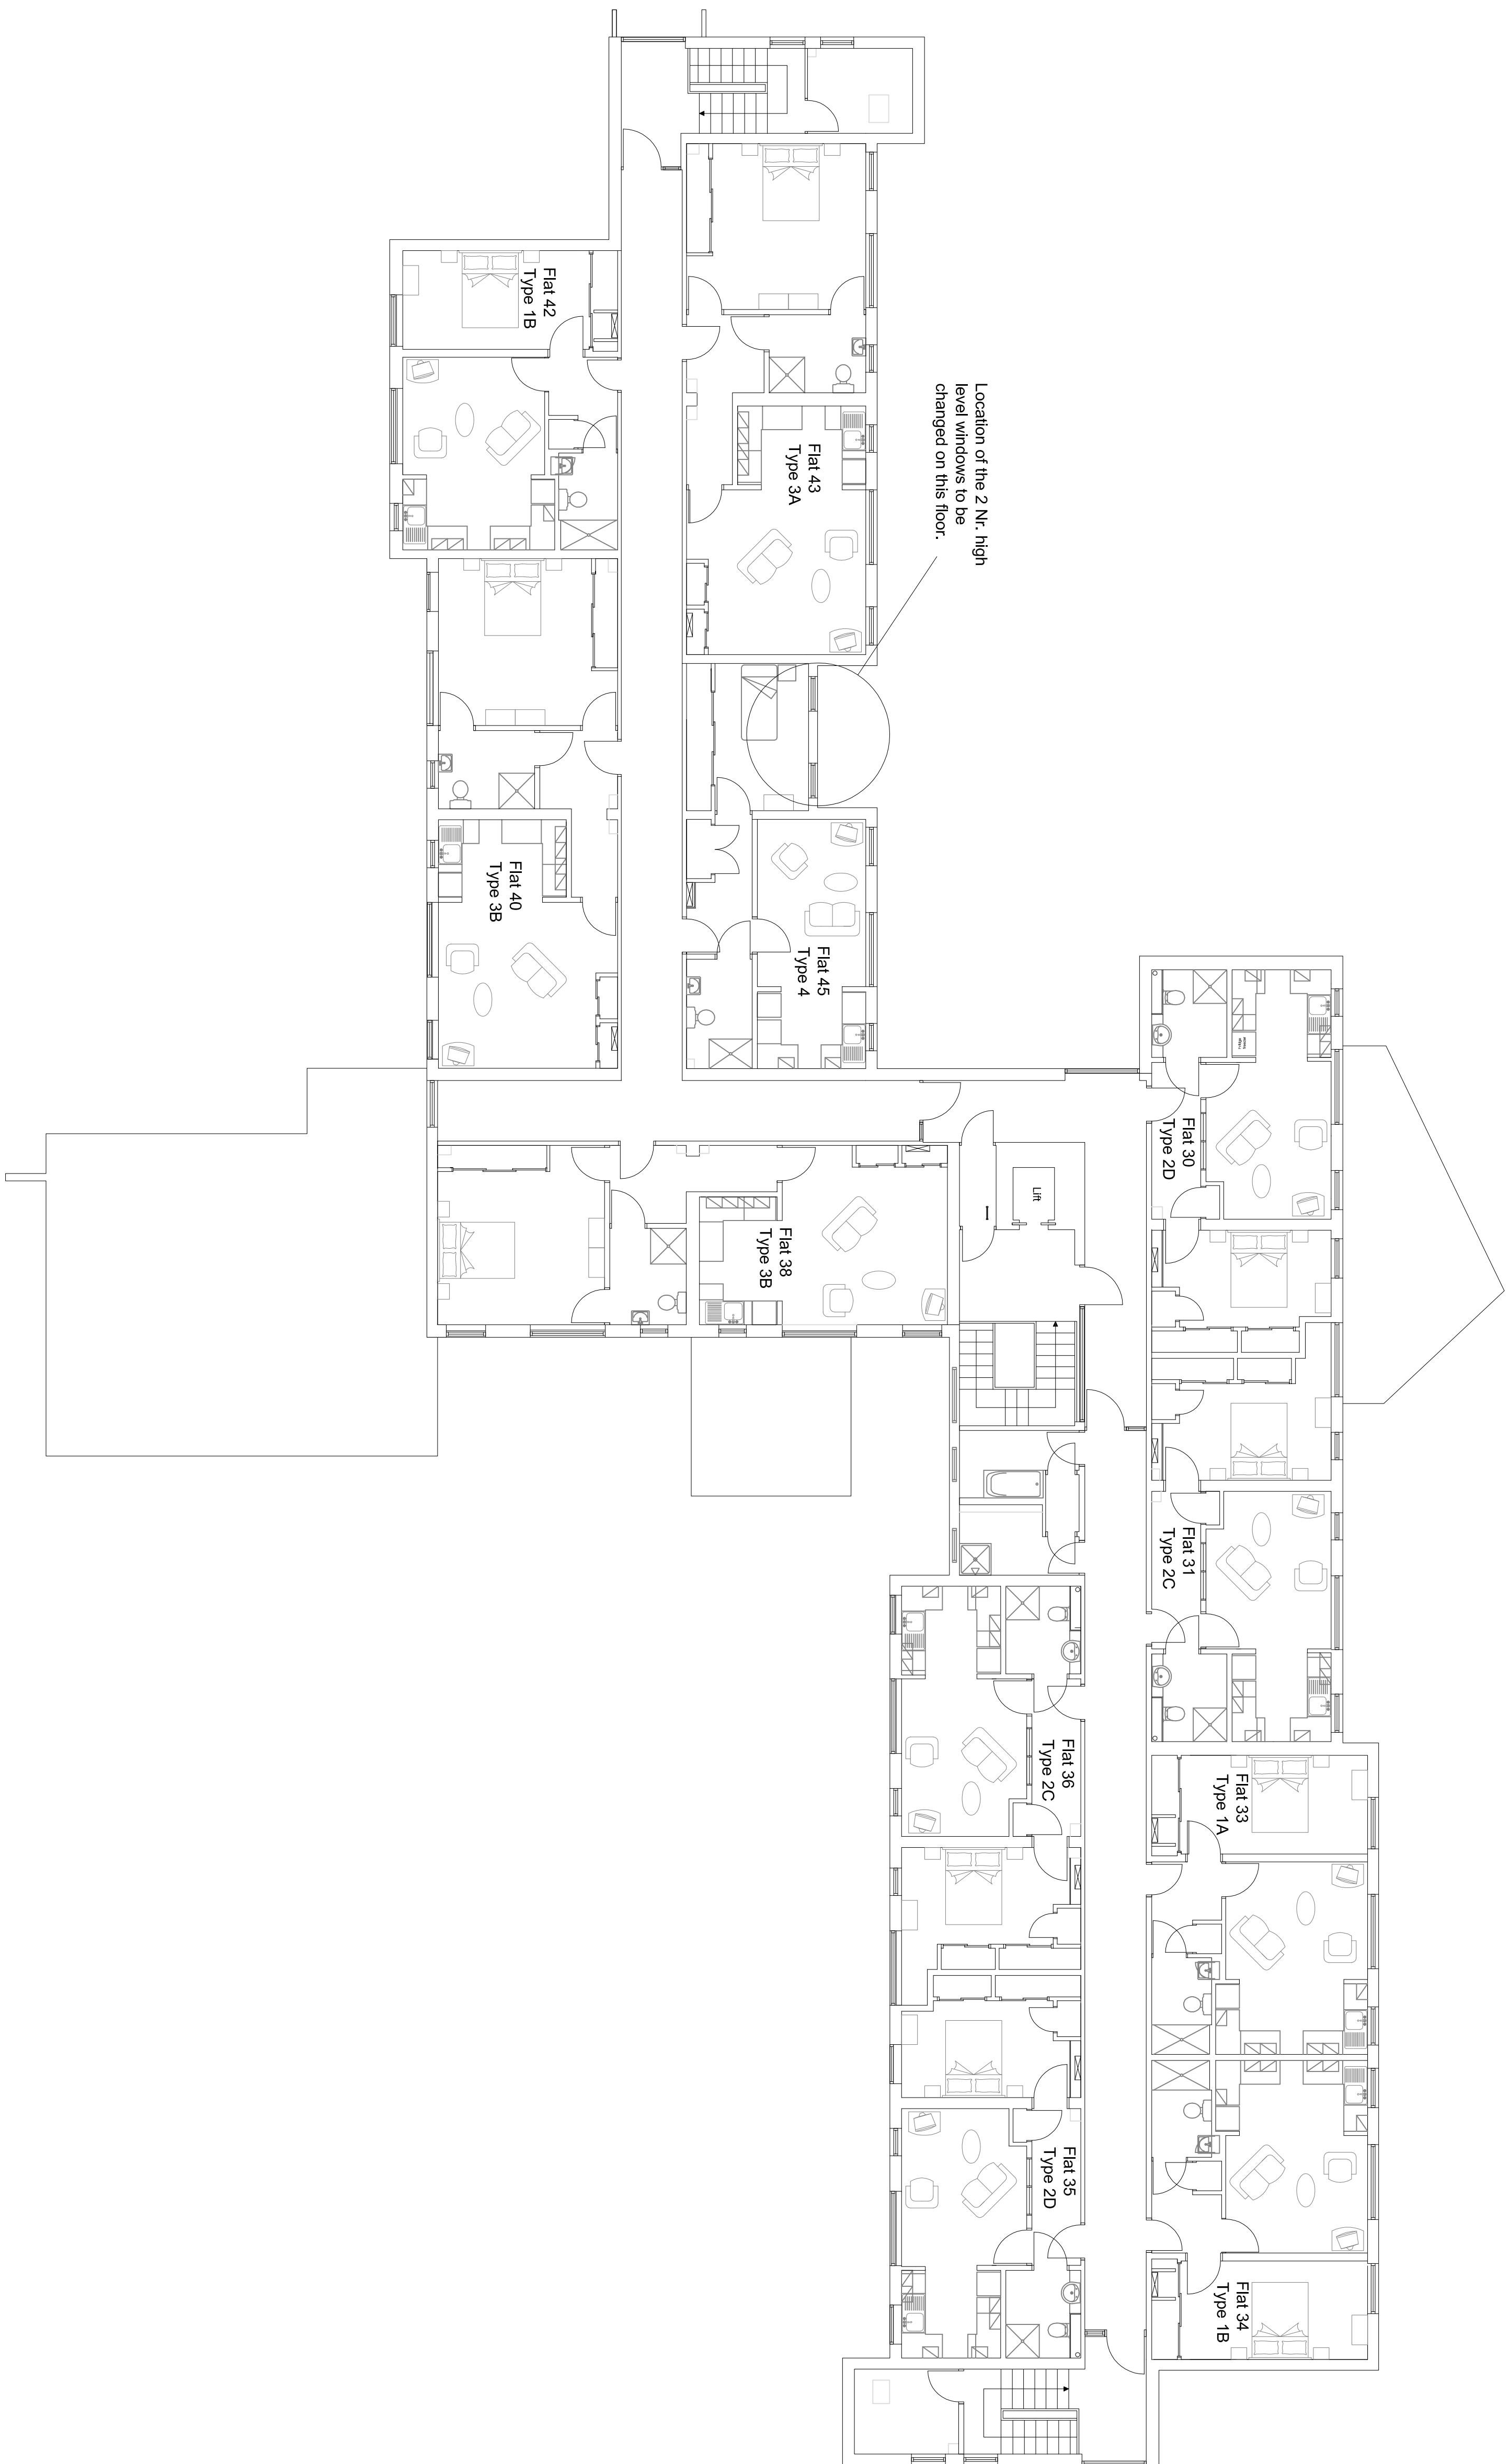


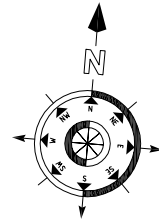

Dwg No: PRL177506		Rev:	Revised By:	Date:
DATE: Dec 2013				
SCALE: 1:100 @ A1				
DRAWN BY: ST				
CHECKED:				
CLIENT: Peterborough City Council				
PROJECT: PROPOSED ALTERATIONS AND IMPROVEMENTS TO TWEED COURT, LEIGH PARK, PO9 5DB				
TITLE: PROPOSED SECOND FLOOR PLAN				
PARKER TORRINGTON				
COPYRIGHT: The copyright of this document lies with Parker Torrington Limited. No use or copying of this document is permitted without the prior written consent of Parker Torrington Limited, other than for the purposes of copying for contract documentation and by the user.				
Parker Torrington Limited, Church Lane, PO9 5DB, Peterborough, Cambridgeshire, UK. Tel: 0233 82042 3719 Fax: 0233 82042 4688 Email: info@parker-torrington.co.uk				
PARKER TORRINGTON				
PLANNING				