


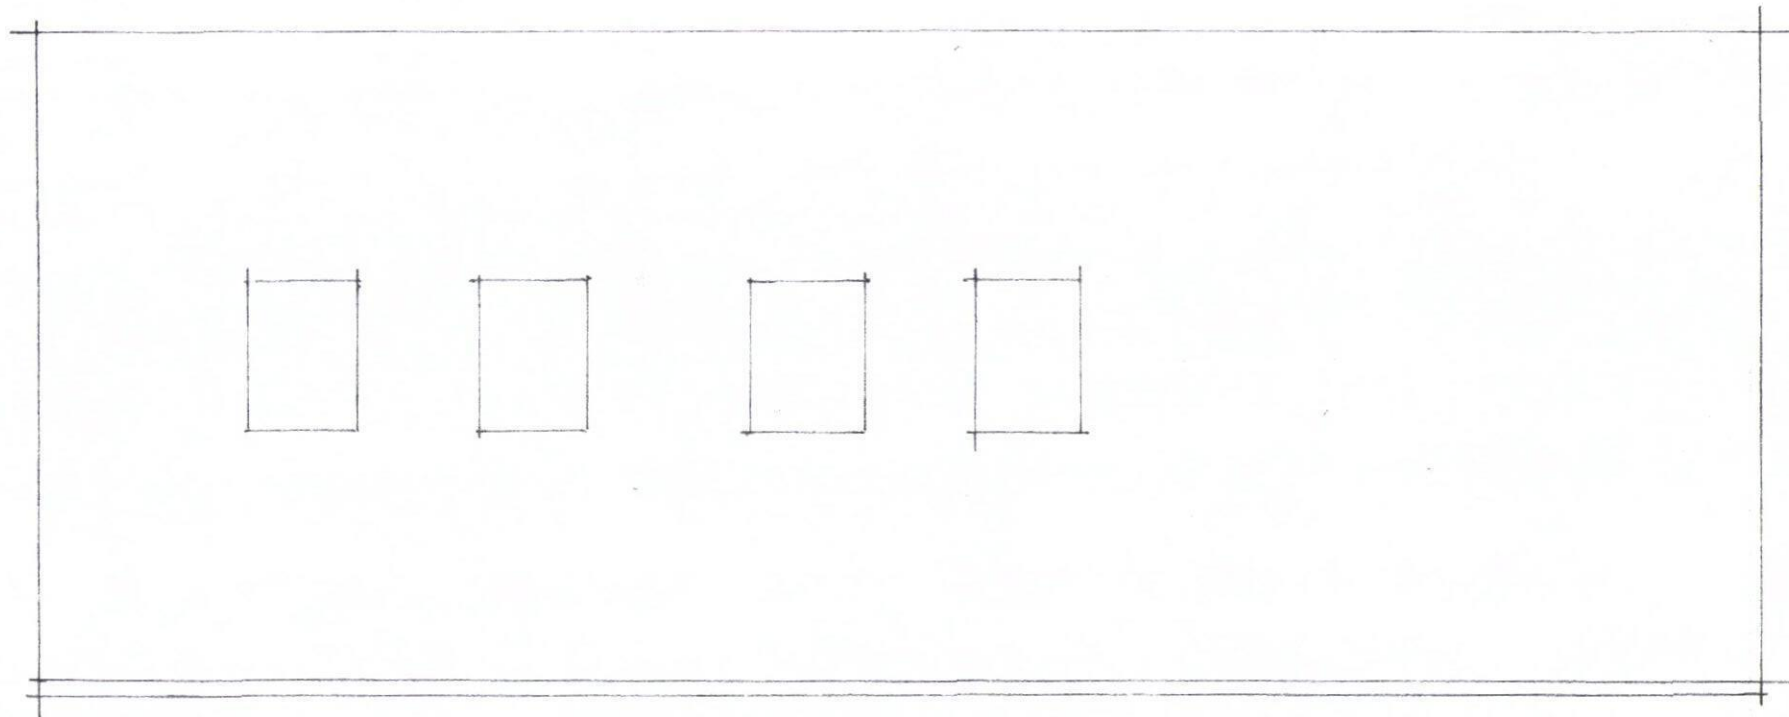

PROPOSED ROOF PLAN SCALE 1:50
THE MEADOWS ST PETERS ROAD HAYLING ISLAND
PLAN NO 649|3

