



Notes & Legends


All dimensions should be checked on site by contractor. Allow for 10% margin of error due to variations along existing building elements.

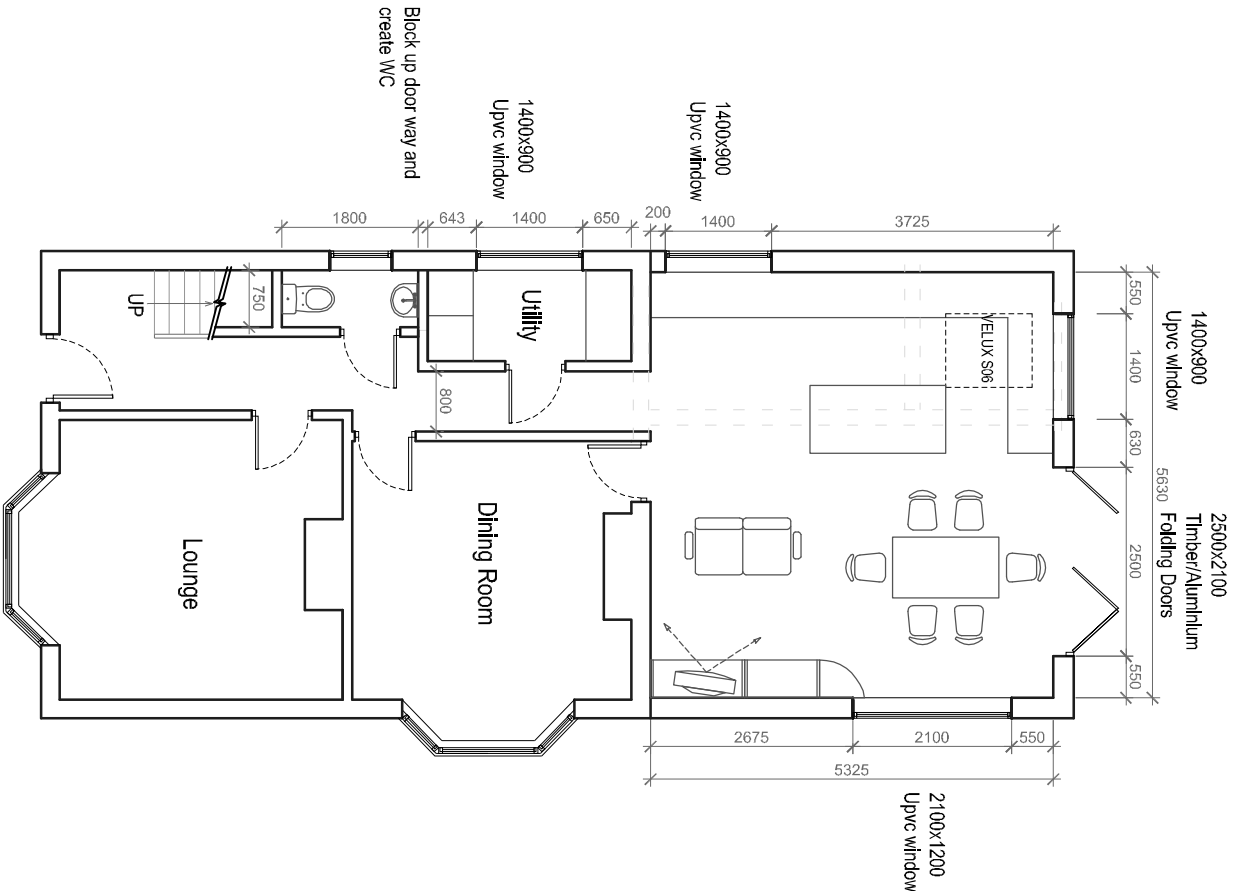


Proposed Ground Floor Plan
Scale 1/100@A3

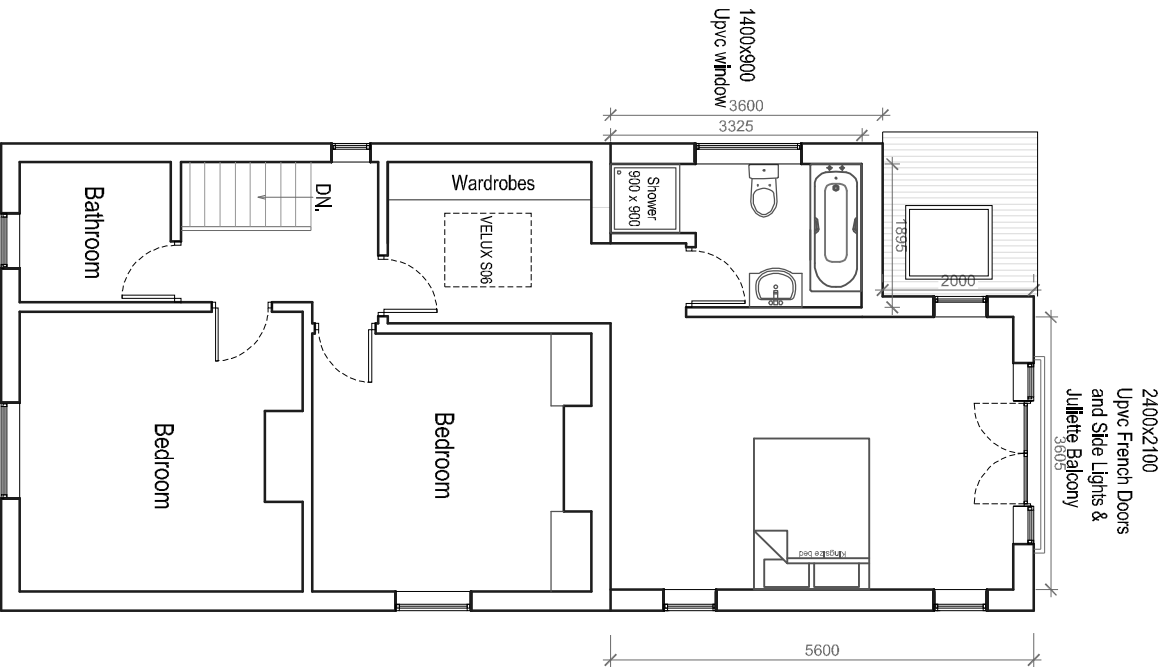

Proposed First Floor Plan
Scale 1/100@A3

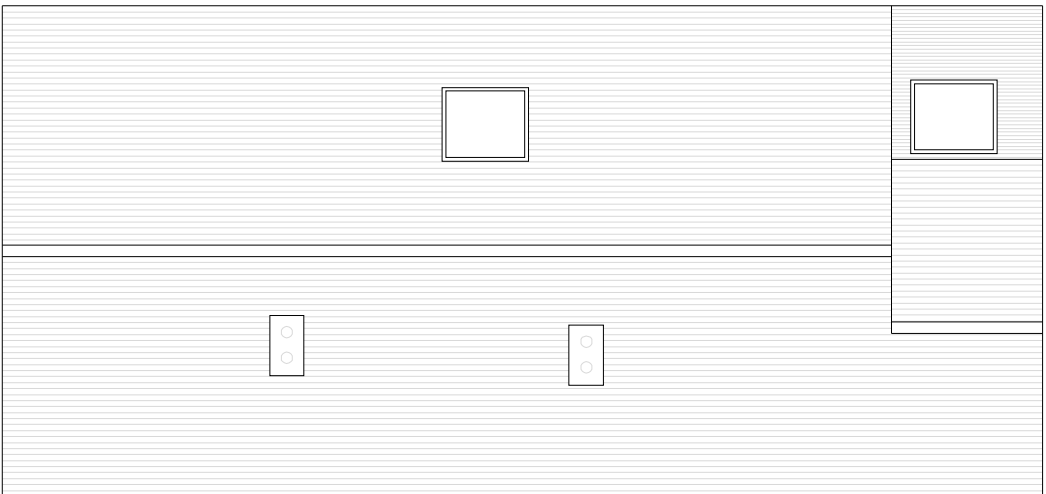

Proposed Roof Plan
Scale 1/100@A3

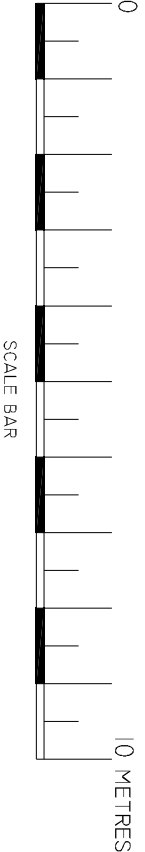

Technical Drawings Ltd
Drop Anchor, Drift Lane,
Bosham, West Sussex, PO18 8PP
Tel: 01243 572414
info@loftconversionplansuk.co.uk

Mr & Mrs Connell
97 London Road
Cowplain
Hampshire
PO8 8XB

Proposed Floor Layouts			
Project Number:		97LON-13	Drawing No: 04
Date:		30th August 2013	
Drawn By:		Technical Drawings Ltd	
Checked By:		JEG	Scale: 1:100