





01 SIDE ELEVATION
406 1:20 TROLLEY BAY

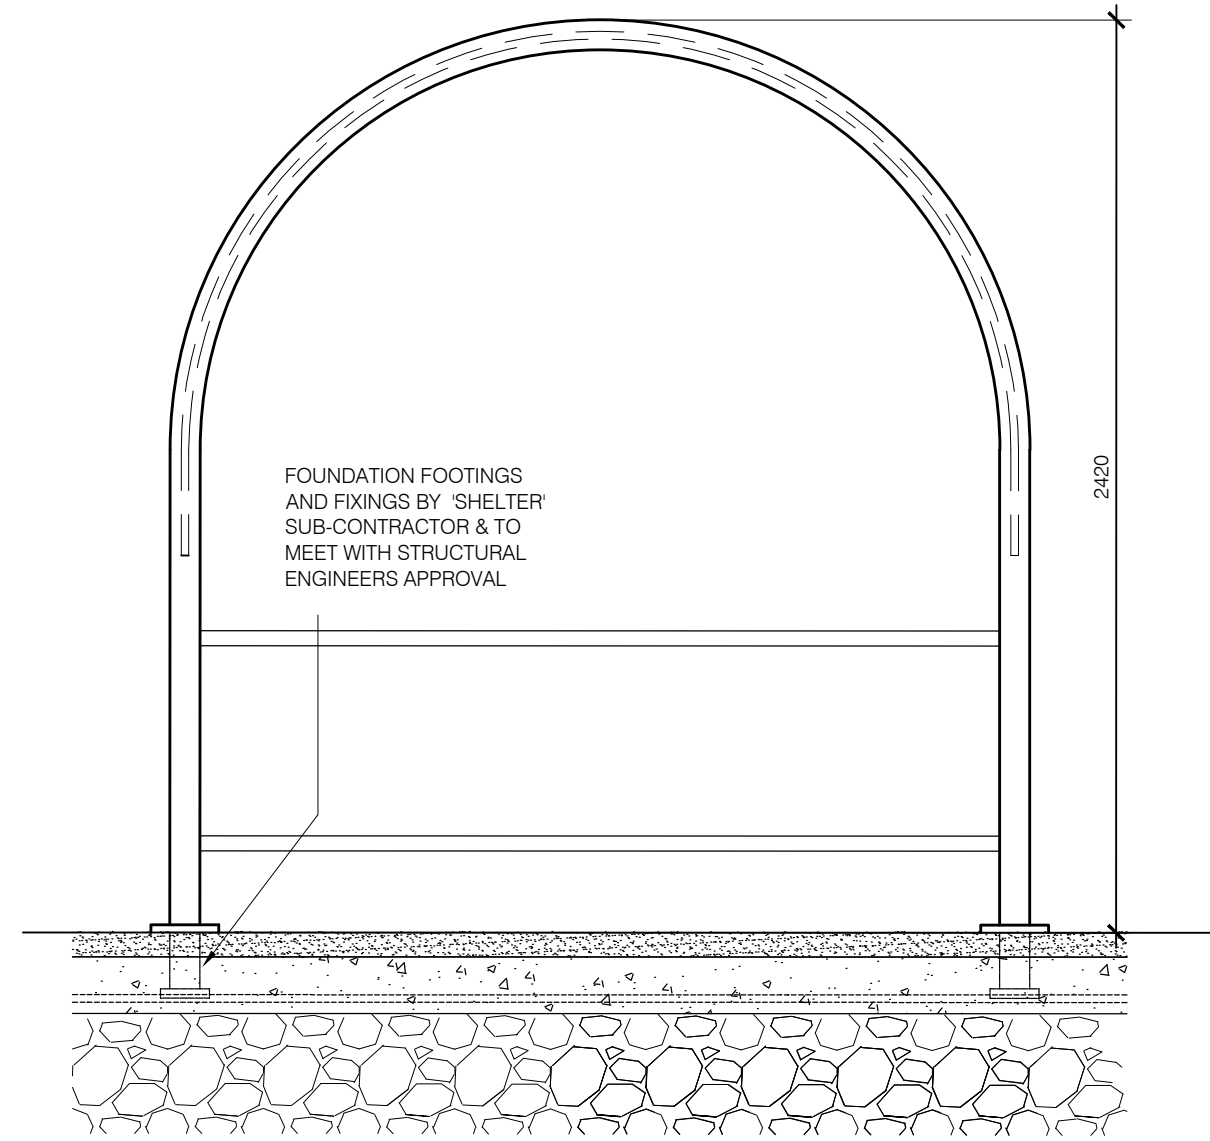


02 FRONT ELEVATION
406 1:20 TROLLEY BAY

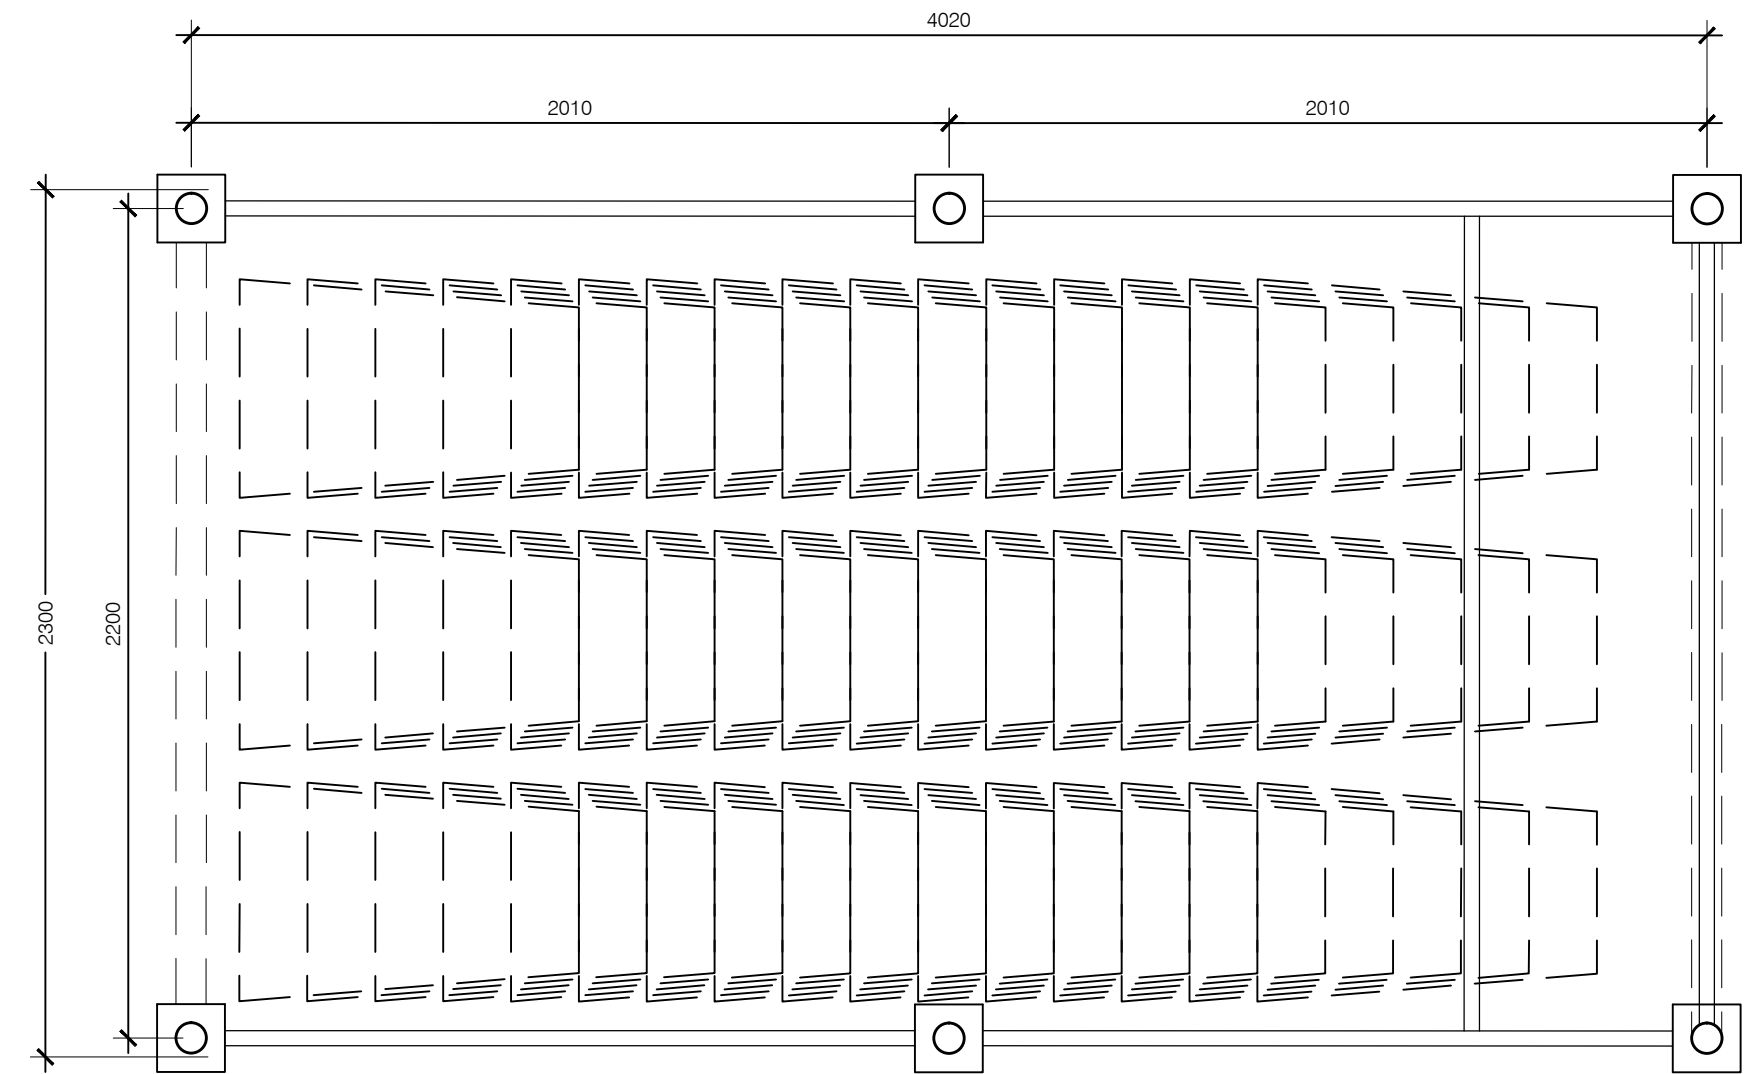

03 TYPICAL TROLLEY BAY PLAN
406 1:20 TROLLEY BAY



04 ADVERTISING AREA
406 NTS TROLLEY BAY

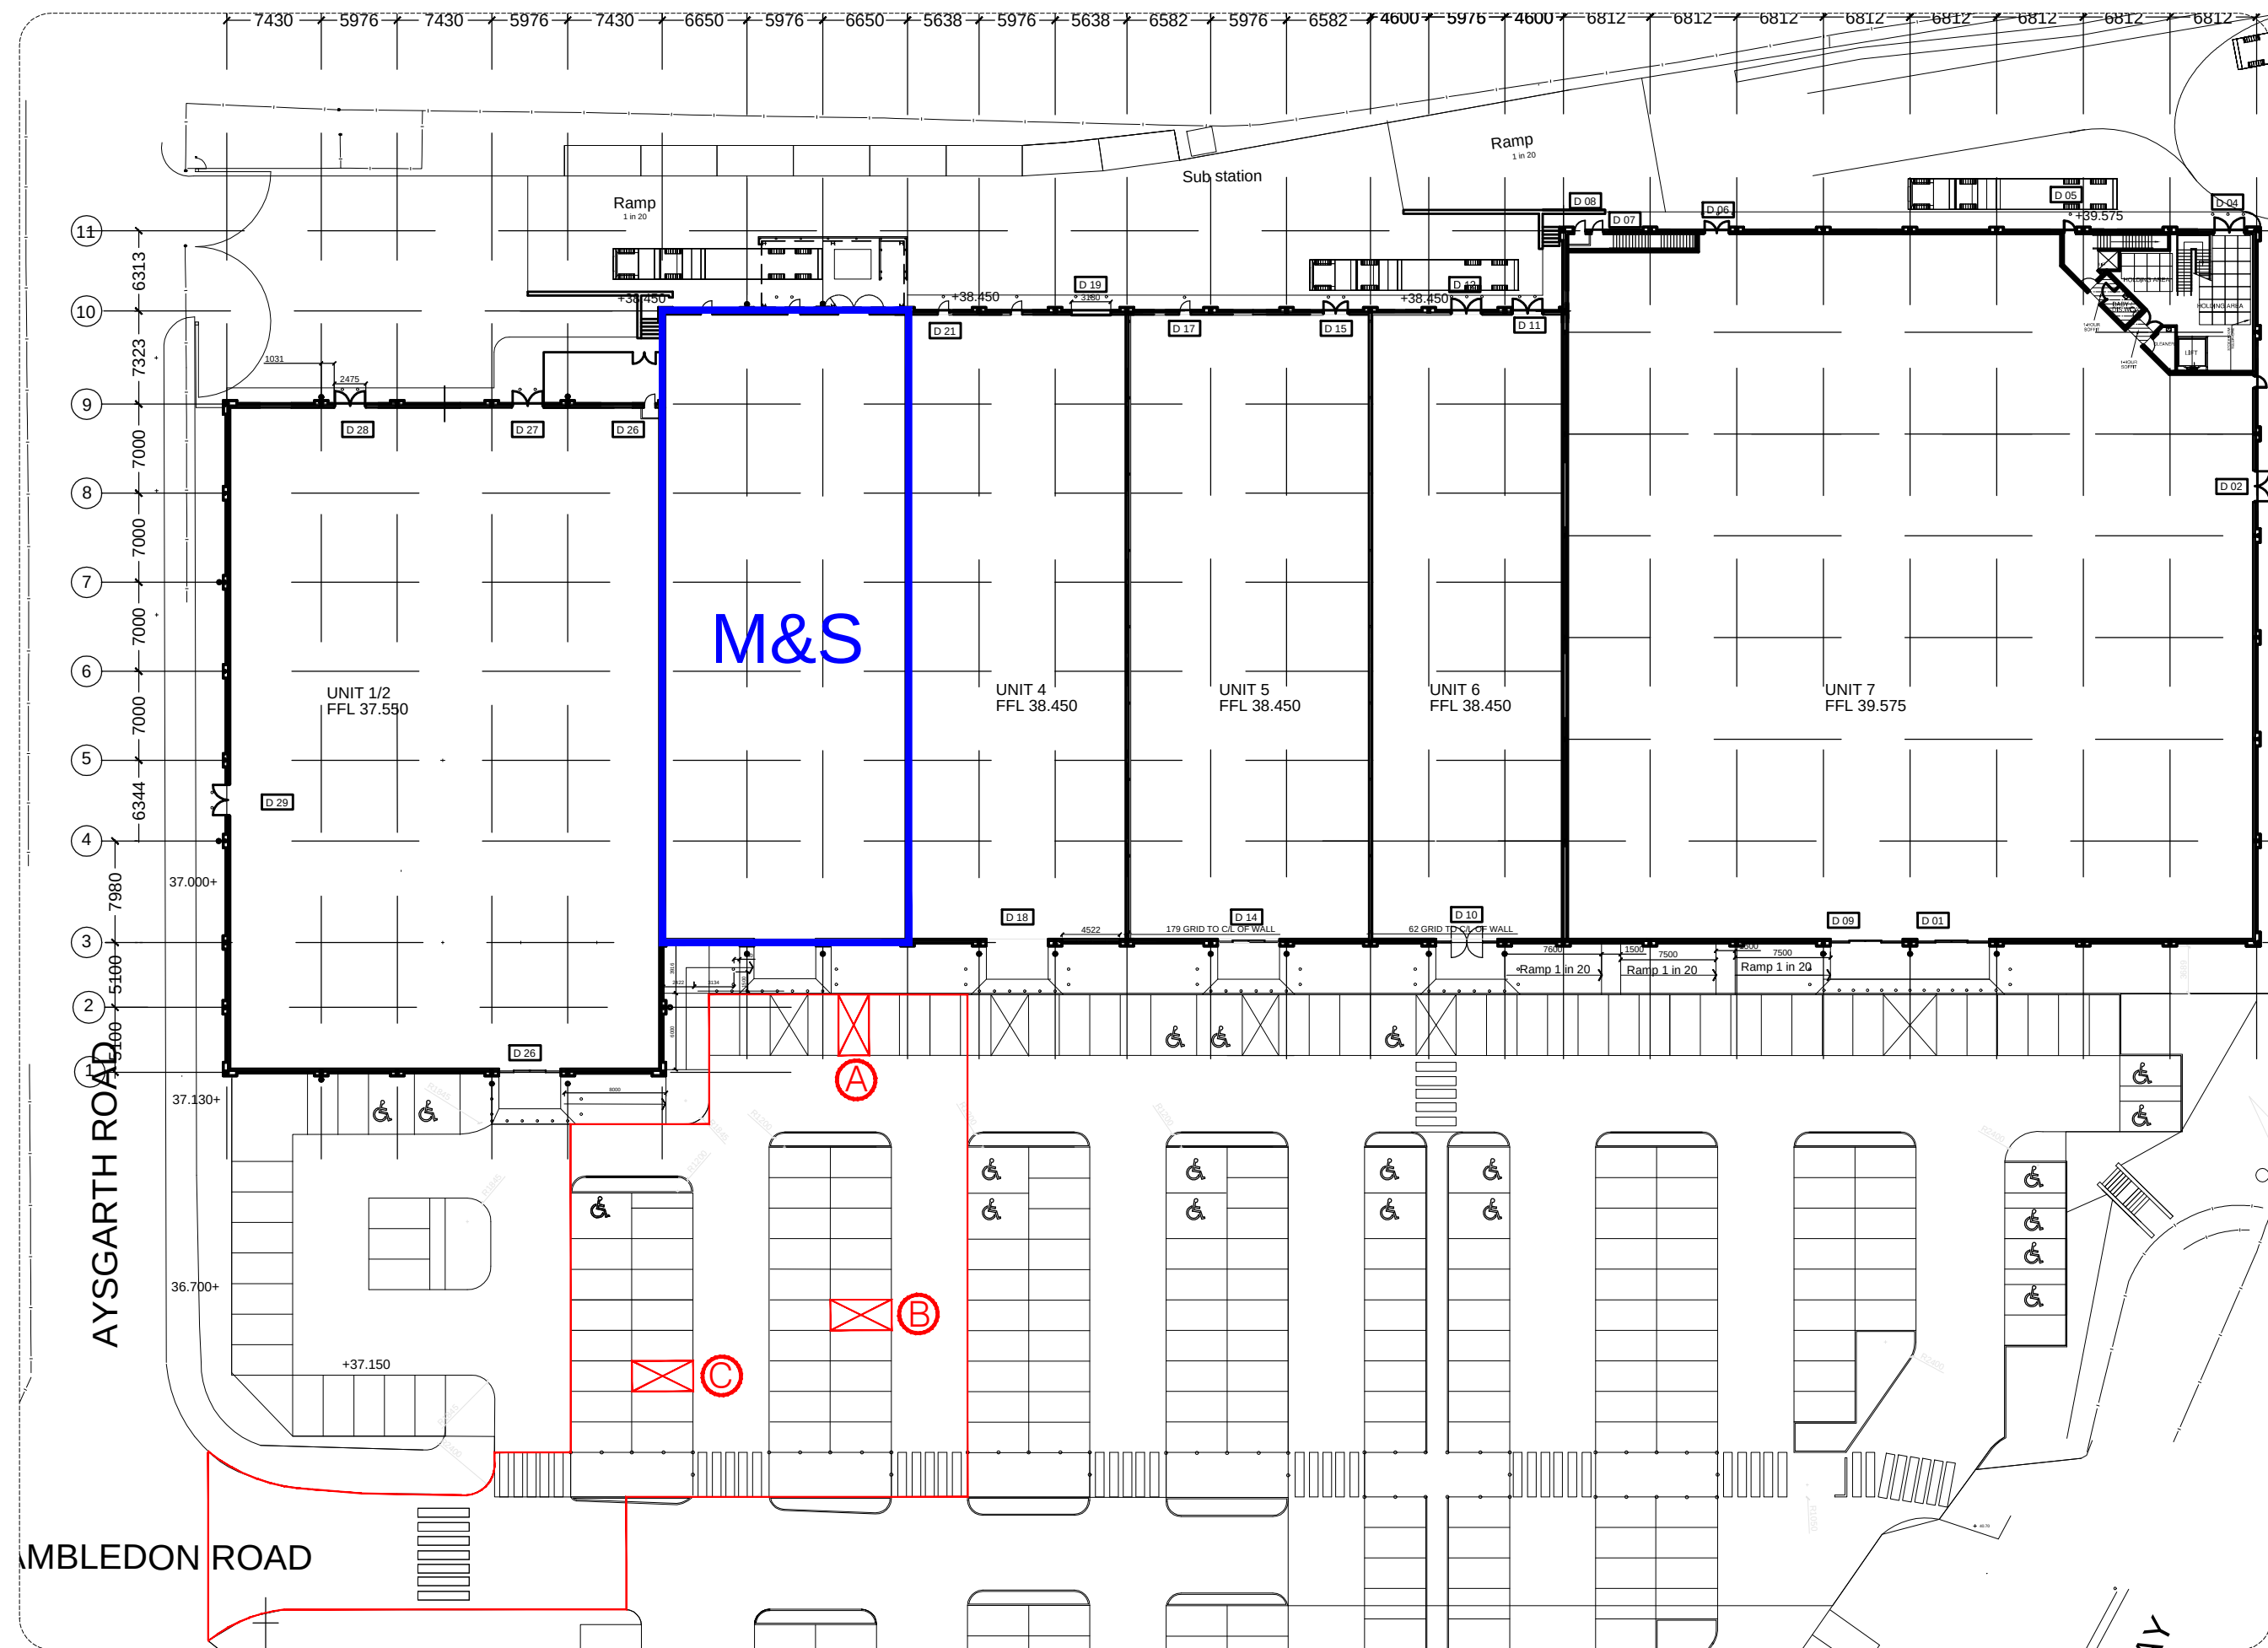


05 SITE PLAN
406 1:500 GROUND FLOOR

NOTES

ORIGINAL A1

ALL DIMENSIONS TO BE CHECKED ON SITE.
COPYRIGHT PROTECTED.

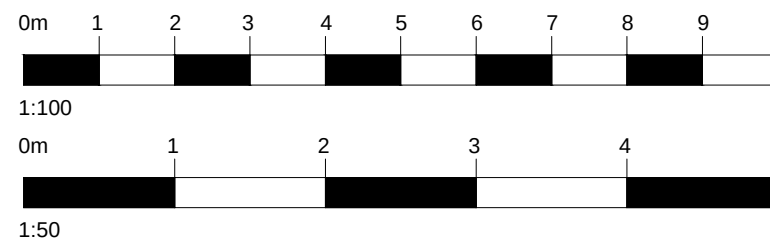

OTHER LAND UNDER
APPLICANTS CONTROL



PROPOSED TROLLEY BAY
LOCATIONS

02 02.12.13 UPDATED TO PLANNERS COMMENTS LT TC

01 12.11.13 UPDATED TO PLANNERS COMMENTS LT TC

REV	DATE	DESCRIPTION	DRAWN	CHECKED
01	12.11.13	UPDATED TO PLANNERS COMMENTS	LT	TC

LOCATION FIGURE

M&S

STORE NAME

WATERLOOVILLE

COUNTRY

UNITED KINGDOM

PROJECT

NEW SIMPLY FOOD

DRAWING

TROLLEY BAY LOCATION & DETAILS

CONSULTANT

LEWIS AND HICKEY LTD

DISCIPLINE DESCRIPTION

ARCHITECTURE

CONSULTANT LOGO



18 Farnham Road
Guildford
Surrey
GU1 4XA

Tel: 01483 560908
Fax: 01483 560960
Email: guildford@lewisandhickey.com

SCALE	PAPER SIZE	DATE	DRAWN	CHECKED
1:100	A1	02.10.13	LT	TC

STORE NUMBER	PROJECT No	DISCIPLINE CODE	DRAWING No
Q0198GRW001	A	406	

CONSULTANT PROJECT No	STATUS	REVISION
G4007	P	02