


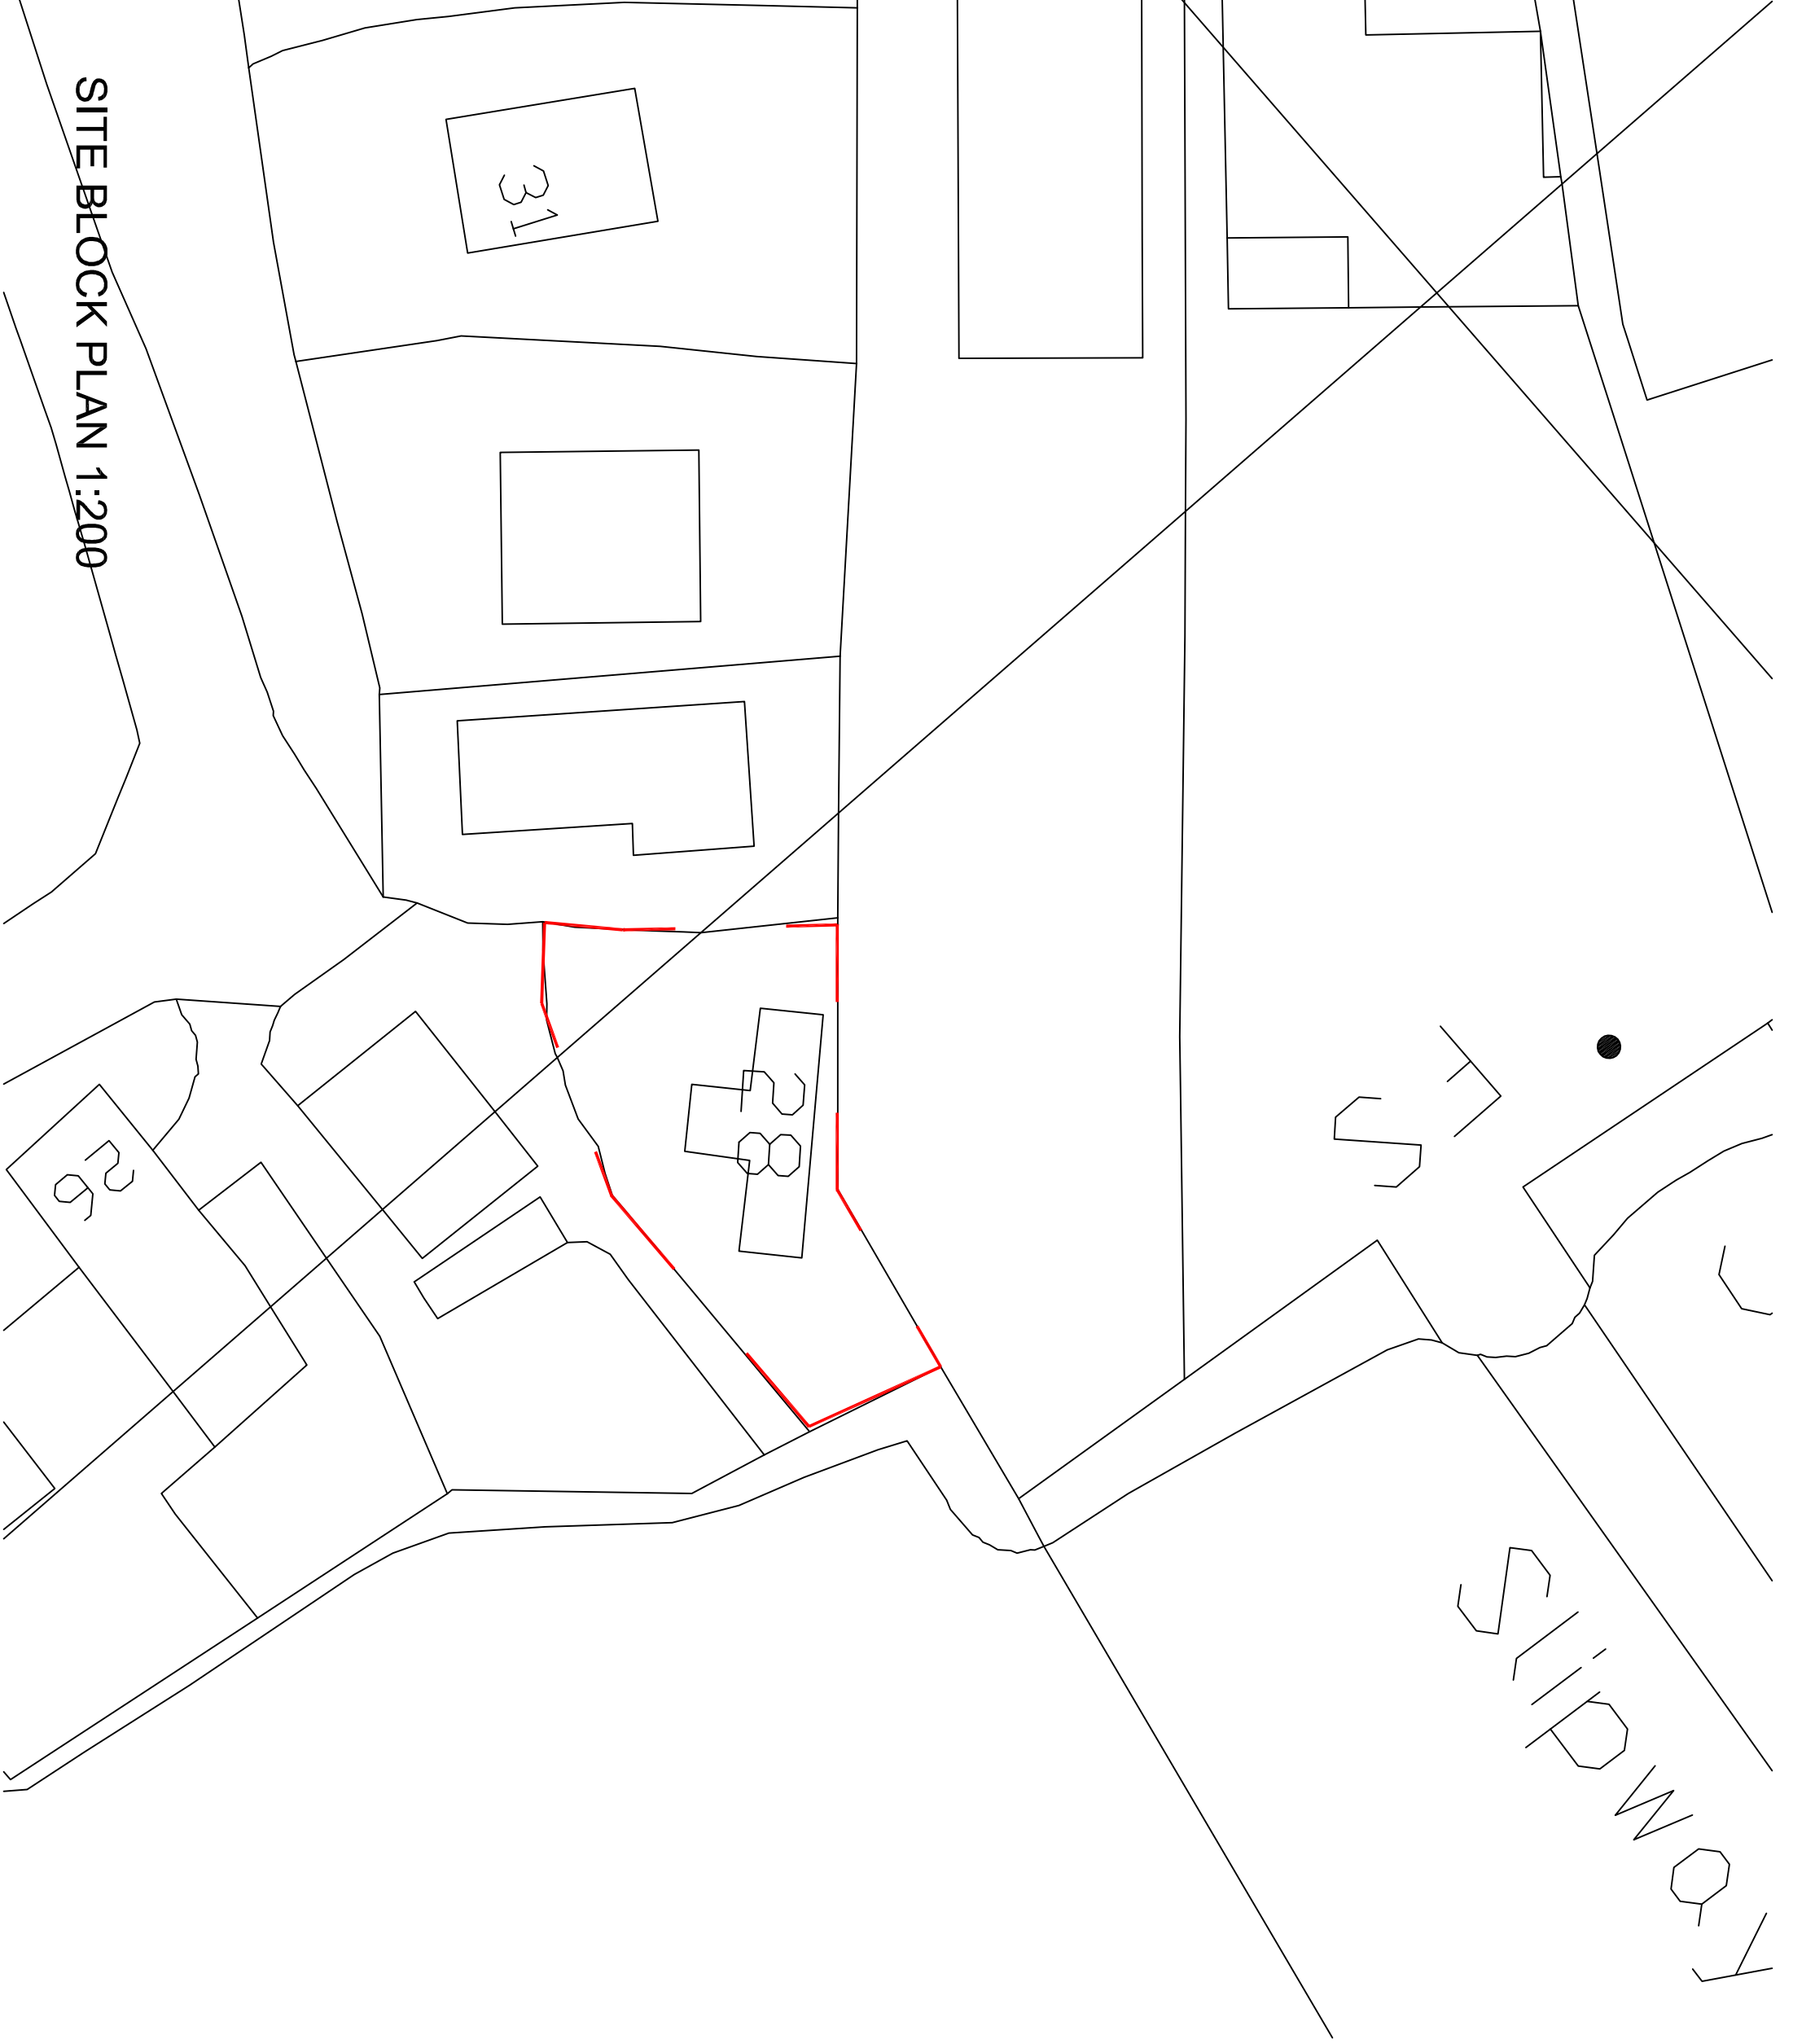

A 27/02/13 SITE PLAN SCALE AMENDED			JP
No	Date	Description	Drawn/Checked By
CLIENT			
MR STEVE BELL			

PROJECT
PROPOSED BUNGALOW

TITLE
SITE PLAN

DRAWING STATUS
FOR PLANNING

DRAWN	SP	CHECKED	JP
-------	----	---------	----

SCALE 1:100

DATE FEBUARY 2013

ACL Design

6 Watersmeet Road
Sheffield, S6 5FA

address@live.co.uk

ARCHITECTURE - PLANNING BUILDING REGULATIONS

JOB NO.	DRAWING NO.	REV
2012-04	PL - 100	A