



| UNIT TYPE          | AREA sq.m | AREA sq.ft |
|--------------------|-----------|------------|
| HOUSE TYPE 3BH-AFF | 85.01     | 915        |

| UNIT TYPE          | PLOT Nos THIS | PLOT Nos HANDED |
|--------------------|---------------|-----------------|
| HOUSE TYPE 3BH-AFF | 139           | 140             |


| REV | DATE     | CHANGES                                                             | BY | CHK | ISSUE FOR |
|-----|----------|---------------------------------------------------------------------|----|-----|-----------|
| A   | 16.04.13 | FIRST ISSUE                                                         | CO | FW  | COMMENT   |
| B   | 21.05.13 | SOLAR THERMAL PANELS ADDED TO ROOF ELEVATIONS AND NOTES AMENDED ETC | CO | FW  | COMMENT   |
| C   | 05.07.13 | ISSUED FOR PLANNING                                                 | OK | FW  | PLANNING  |

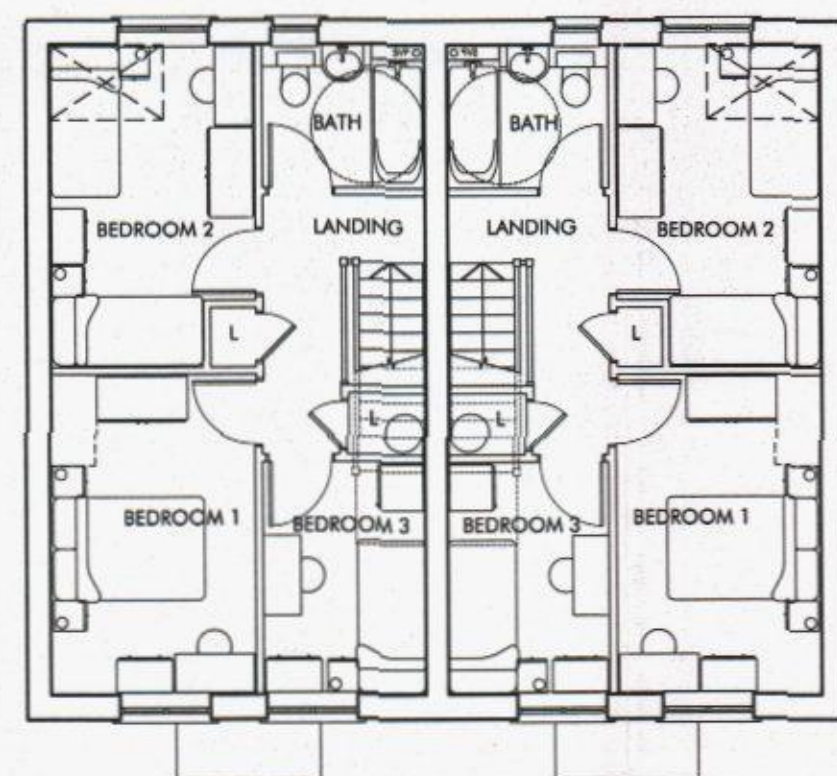

FIRST FLOOR

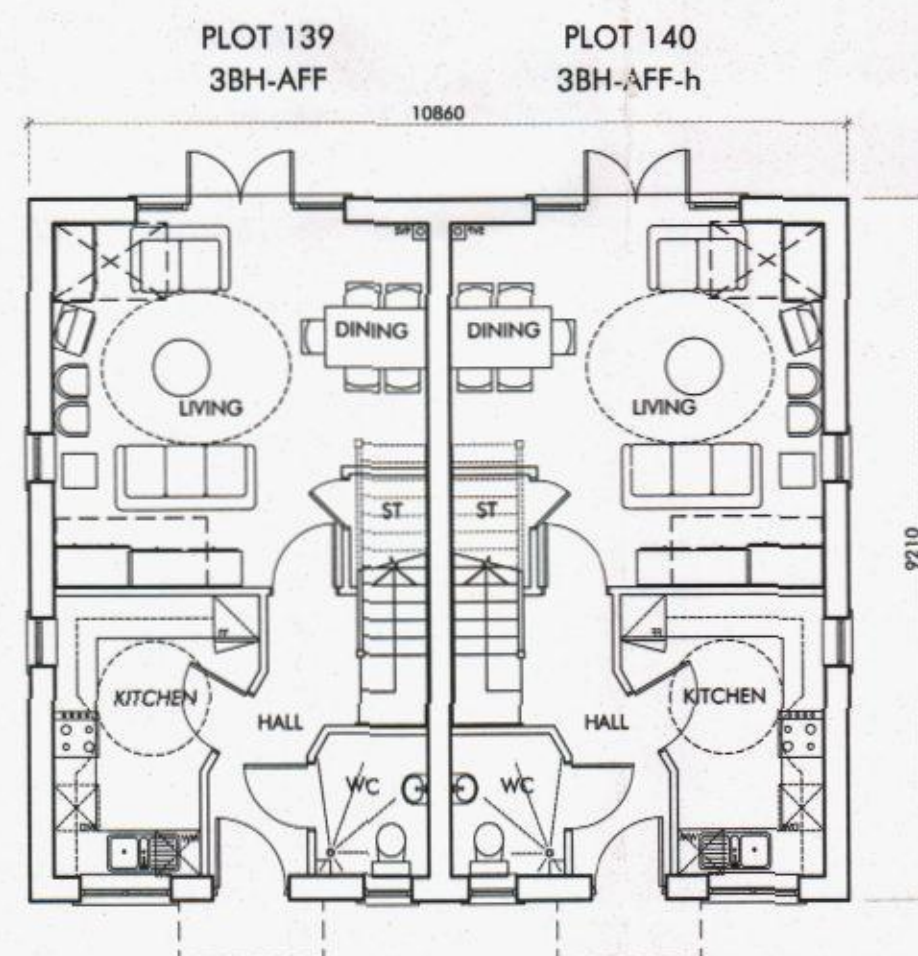


GROUND FLOOR

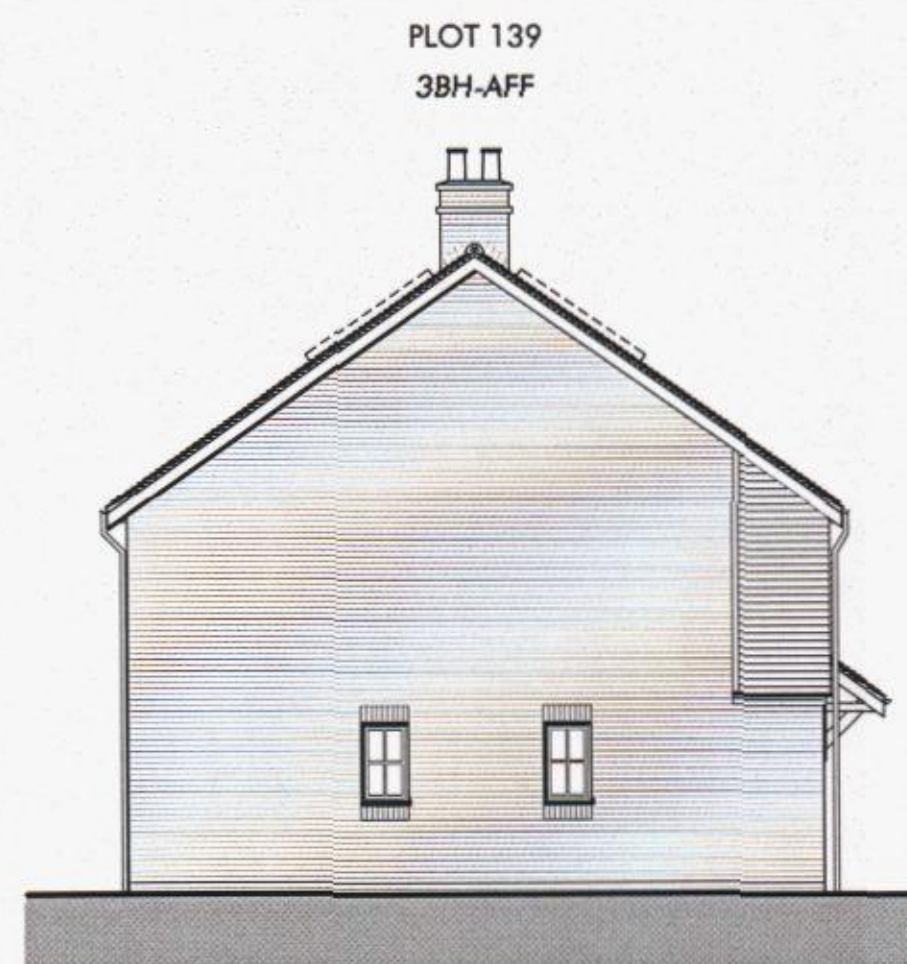

SIDE ELEVATION - D




FRONT ELEVATION - A

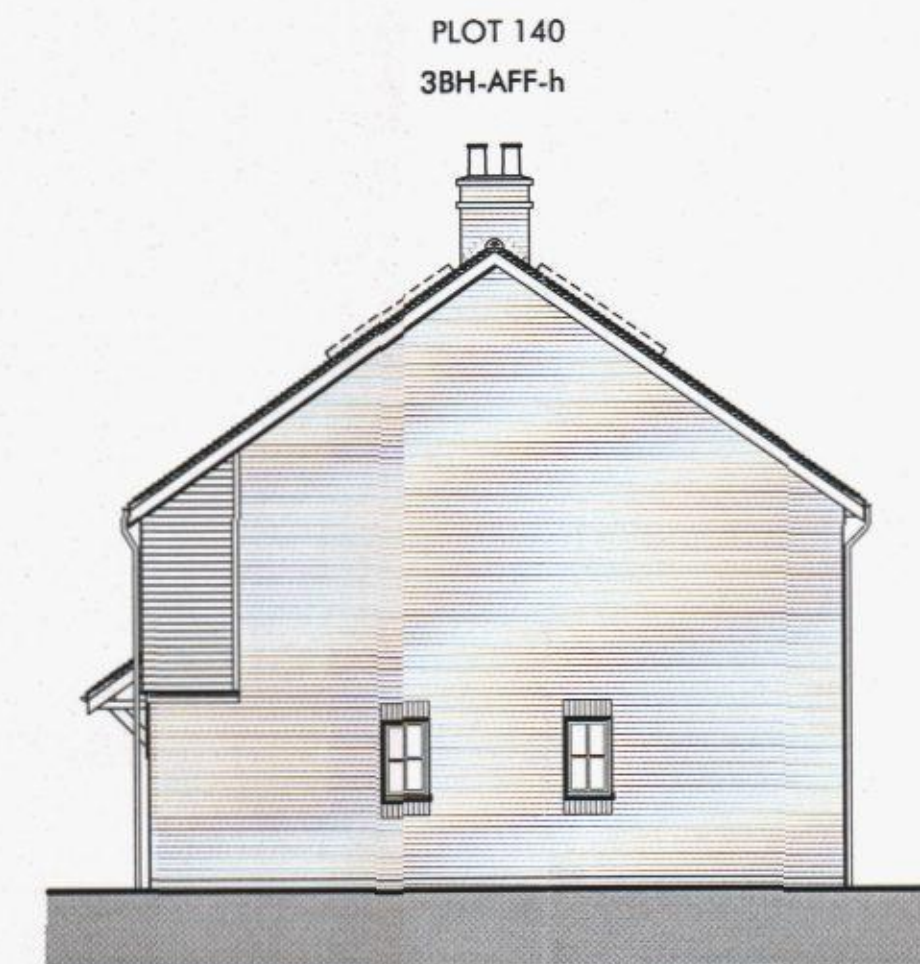

SIDE ELEVATION - B



REAR ELEVATION - C

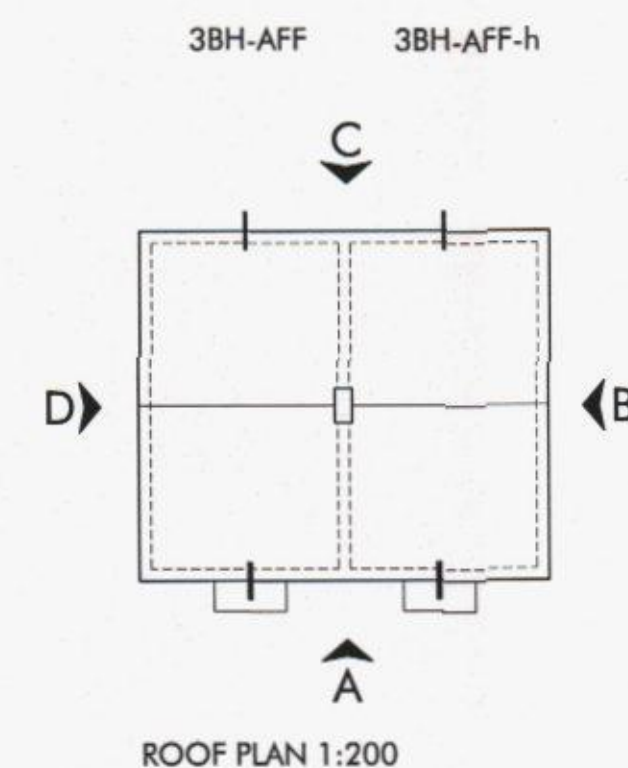

0m 1m 2m 3m 4m 5m  
Scale 1:100

- NOTES
- DO NOT SCALE THIS DRAWING - USE STATED DIMENSIONS.
  - AREAS GIVEN ARE GROSS INTERNAL AND ASSUME PARTY WALL THICKNESS OF 300mm AND EXTERNAL WALL THICKNESS OF 300mm TO PLASTER FINISHES. AREAS WILL BE LESS IF THESE ARE INCREASED.
  - PLANS, ELEVATIONS AND PLOT NUMBERS INDICATED AS HANDED (-h) ARE AS SHOWN ON THE SITE LAYOUT. PLOT Nos THIS IN THE TABLE INDICATES UNHANDED PLOTS (THE AS DRAWN BLOCK TYPE MAY CONTAIN HANDED AND UNHANDED HOUSE TYPES).
  - ELEVATIONS SHOWING GARAGE POSITIONS ETC ARE INDICATIVE AND MAY VARY DEPENDING ON FINAL SITE LEVELS.
  - SIDE WINDOWS SHALL BE OMITTED WHERE THEY WOULD OTHERWISE CLASH WITH GARAGES ETC.
  - ALL BATHROOM AND EN-SUITE SHOWER ROOM WINDOWS SHALL HAVE OBSCURED GLAZING.
  - FOR GARAGE AND PEDESTRIAN DOOR LOCATIONS REFER TO SITE LAYOUT DRAWING 1924-A-1010.
  - SOLAR THERMAL PANELS WHERE SHOWN ON ELEVATIONS ARE INDICATIVE OF HEIGHT AND SIZE - FOR PRECISE LOCATIONS TO SUIT PLOT SPECIFIC ROOF ASPECT SEE SITE LAYOUT DRAWING 1924-A-1011.

**OMEGA**  
PARTNERSHIP  
100, RIVER STREET, HAVANT, HAMPSHIRE, RG26 2AB  
TEL: 01372 470 313 FAX: 01372 470 358 E-MAIL: [info@omegapartnership.co.uk](mailto:info@omegapartnership.co.uk)

client  
**GRAINGER PLC**

project  
**WOODCROFT FARM, HAVANT**

description  
**BLOCK TYPE AE - 2x3BH-AFF  
PLOTS 139-140  
FLOOR PLANS & ELEVATIONS**

| project number | drawing number | revision |
|----------------|----------------|----------|
| 1924           | A-3140         | C        |

scale  
1:100 @ A1  
1:200 @ A3

date  
APRIL 2103

status  
**PLANNING**

1924-A-3140-C