


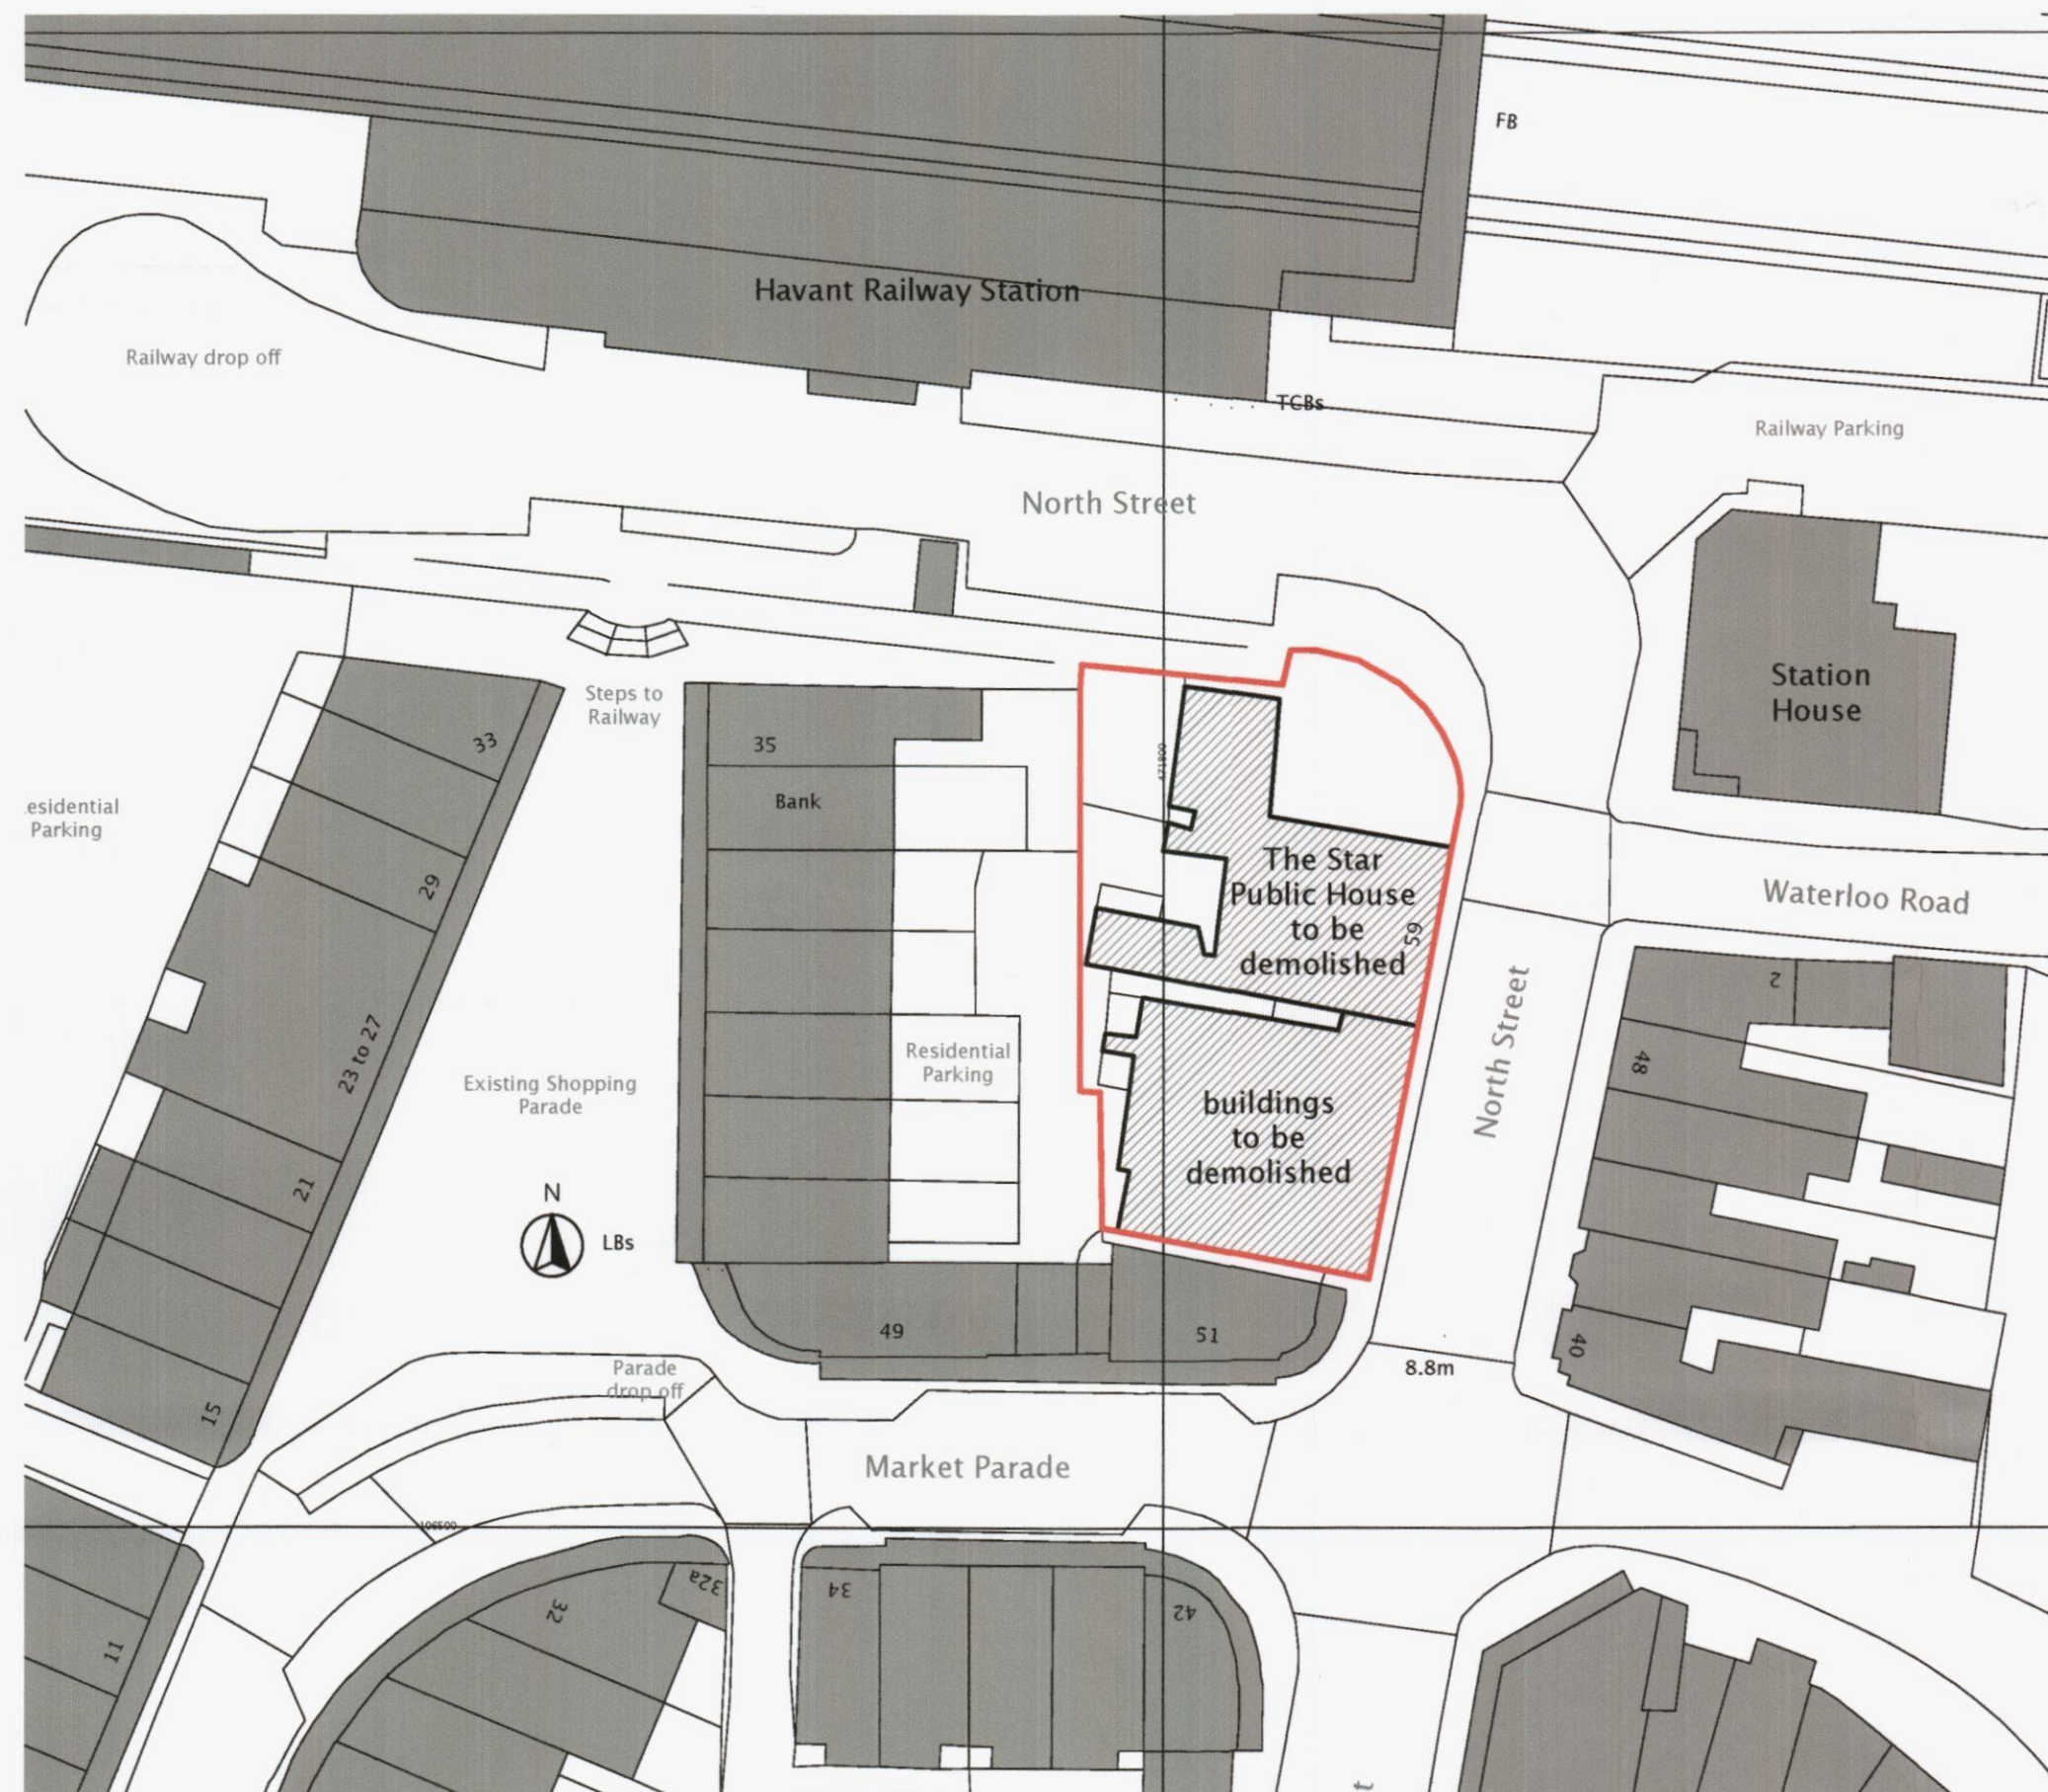

Site Plan indicating area to be demolished



View of the existing Star Public House along North Street



Existing Star Public House viewed from the Railway



View of the existing Star Public House and gardens viewed from Waterloo Road



View of the existing Star Public House along North Street

Drawing Key:



Existing Buildings to be demolished (Shown Hatched)



Red line indicated on photos demonstrate extent of buildings to be demolished



Existing Star Public House viewed from the Railway access road

NOTES:

CLIENT
Hampshire and
Regional Ltd

TITLE
Market Parade
Havant
Demolition drawing

HGP
ARCHITECTS

FURZEHALL FARM, WICKHAM ROAD
FAREHAM, HAMPSHIRE, PO16 7JH
T: 01329 283 225
F: 01329 237 004
E: EMAIL@HGP-ARCHITECTS.CO.UK
W: WWW.HGP-ARCHITECTS.CO.UK

HAVANT BOROUGH
COUNCIL

07 JUN 2013

RECEIVED

PLANNING

Scale @ A2: 1:500
Date: June 2013

Drawn by: SR
Checked by: GG

Drawing No: 10.135.003

Revision:



HGP Architects Ltd.
Copyright Reserved.

Rev	Date	Description	By	PM
REVISIONS				