




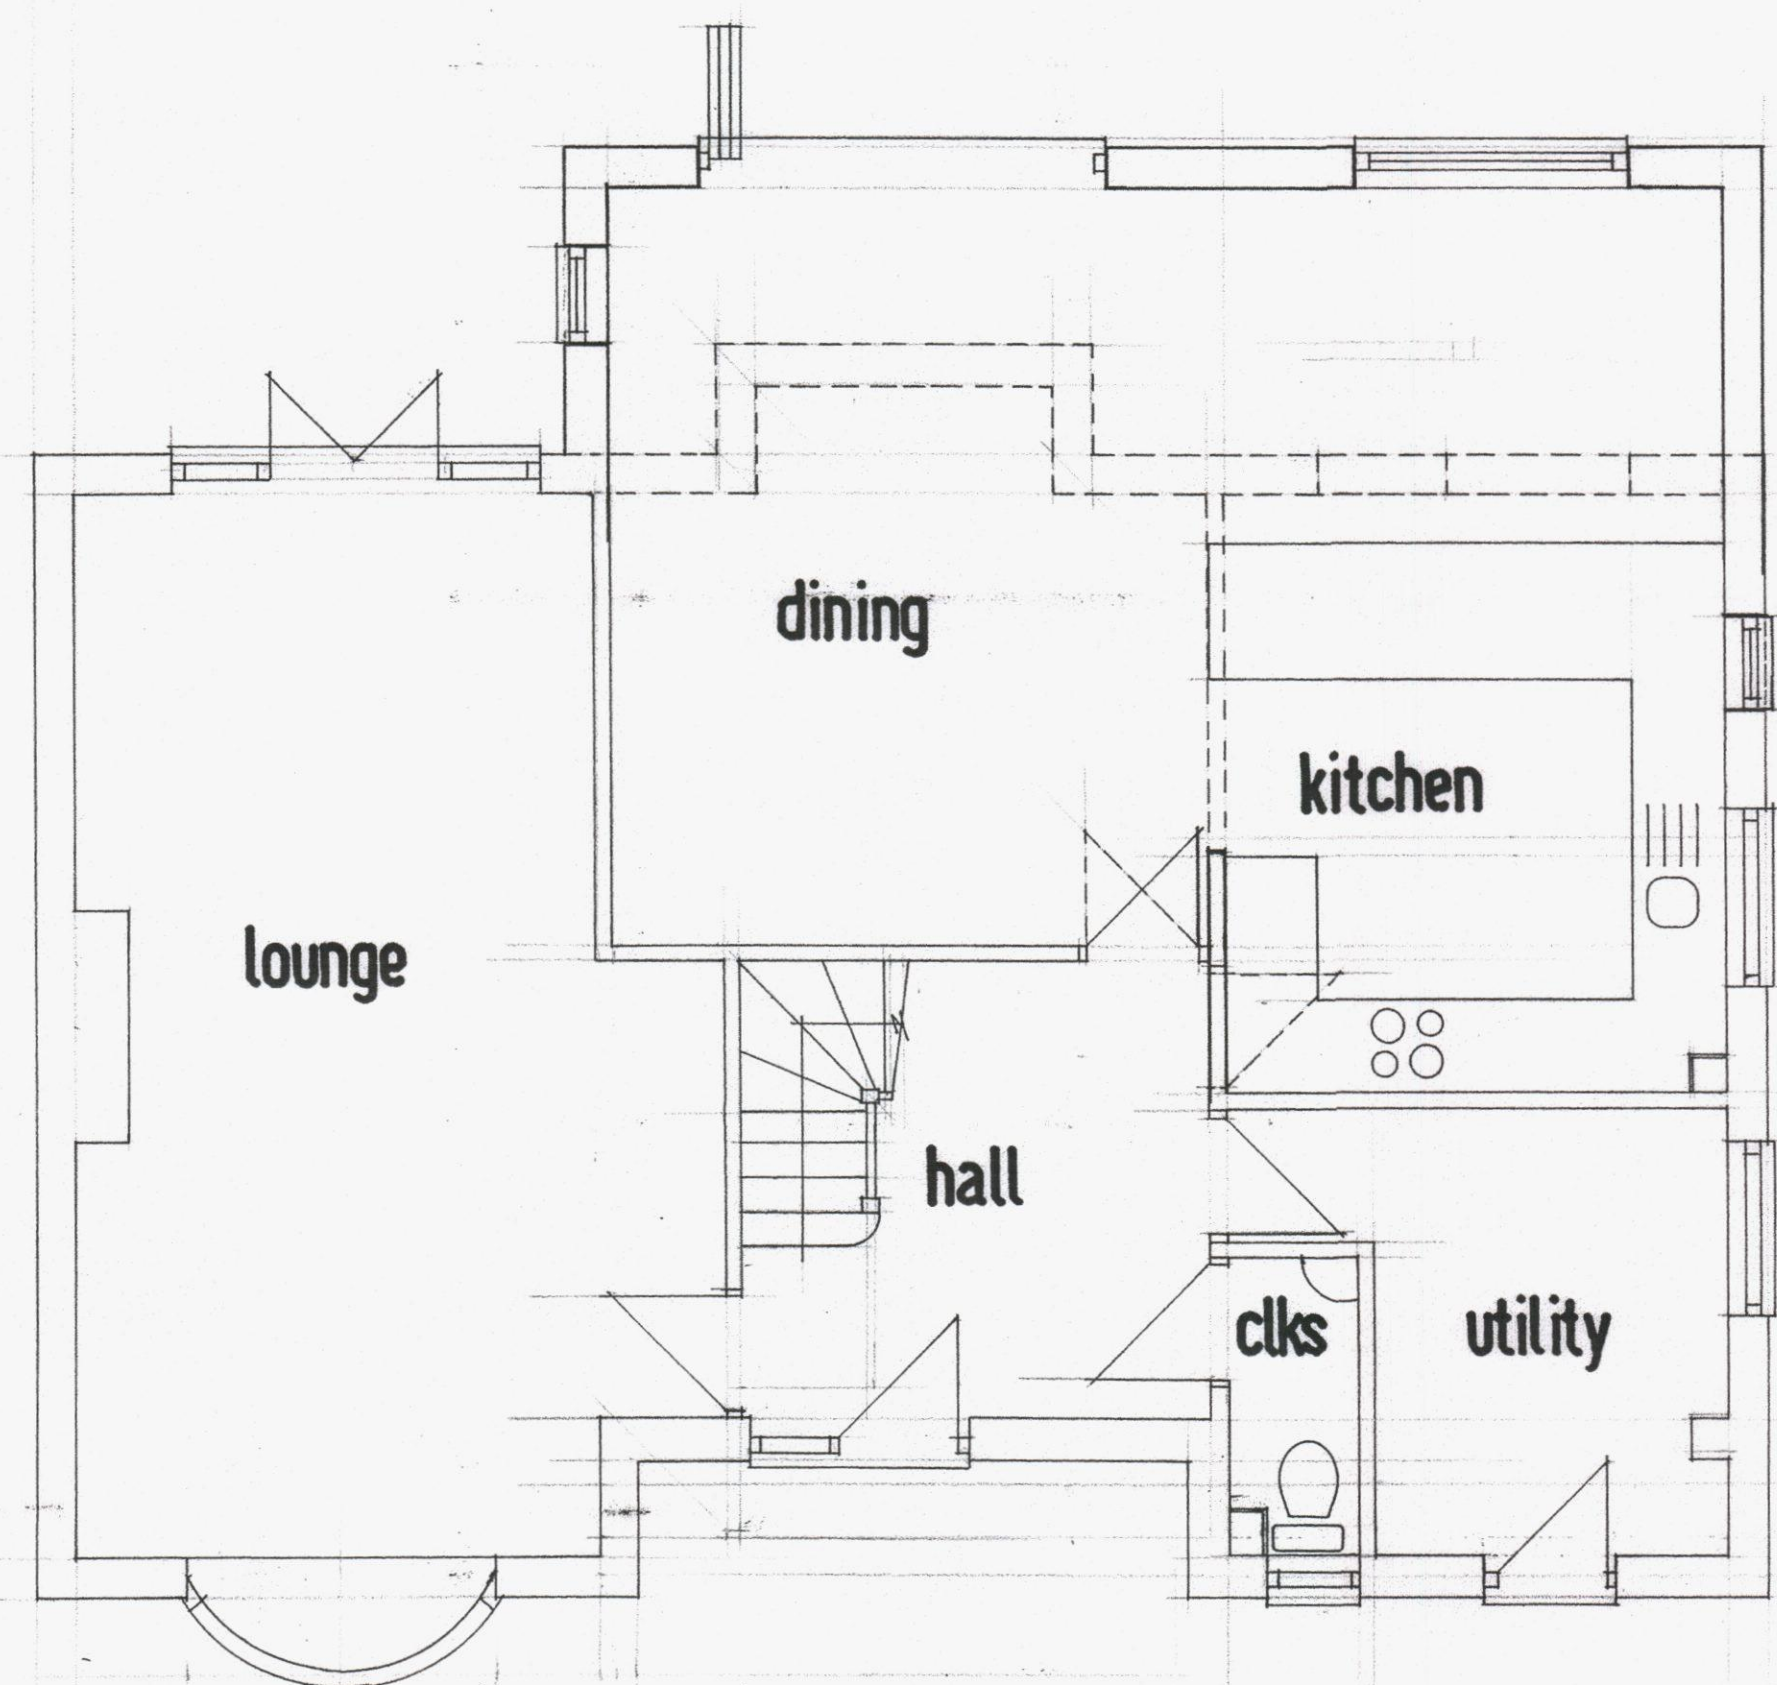

GROUND FLOOR

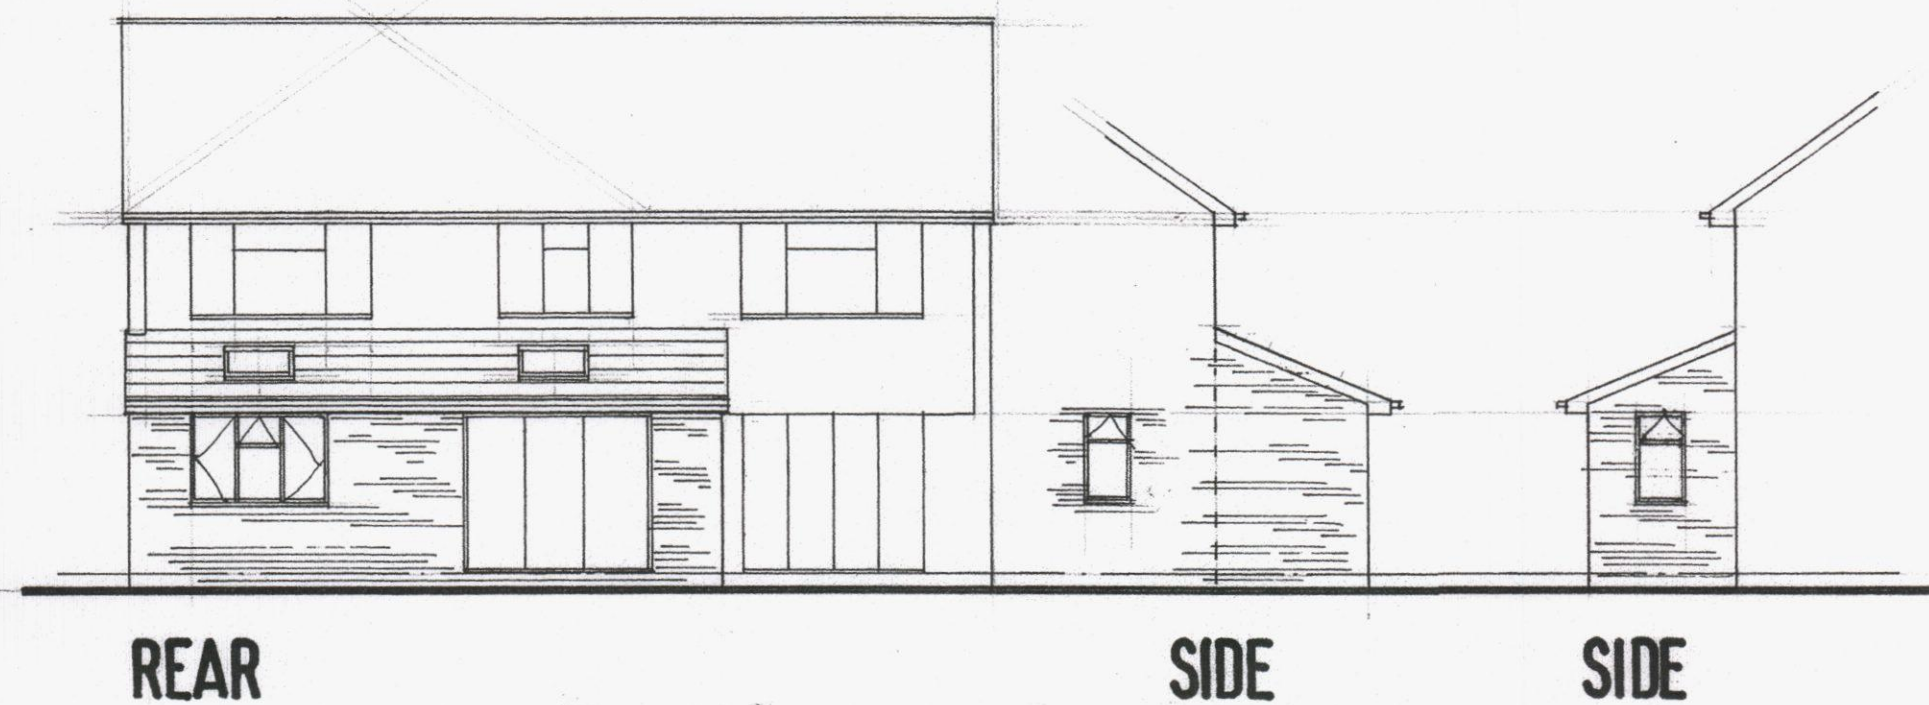

LOCATION PLAN  
Scale 1:1250  
OS UL No 1000 163216

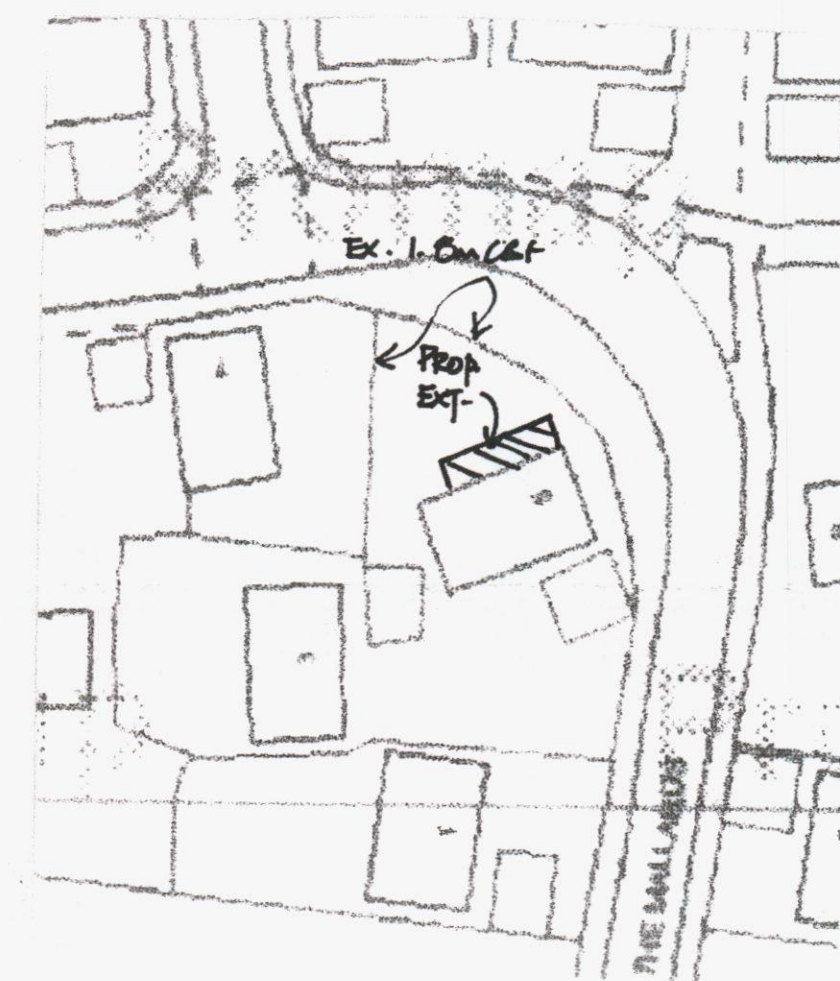

SITE PLAN  
Scale 1:500



**Derek Treagus Associates**  
ARCHITECTURAL SERVICES  
No 3 The Townhouse, 20 Nelson Road, Southsea, Hants PO5 2AS  
Tel 07956 624094  
derek.treagus@ntlworld.com

Project **REAR EXTENSION AT  
5 THE MALLARDS,  
LANGSTONE,  
HAMPSHIRE.**

Client **Mr & Mrs M Holloway**

Title **PLANNING DRAWING**

|                         |                    |                                     |
|-------------------------|--------------------|-------------------------------------|
| Date<br><b>Nov 2012</b> | Drawn<br><b>DT</b> | Scale<br><b>1:50, 1:100, 1:1250</b> |
|-------------------------|--------------------|-------------------------------------|

Dwg. No. **12.135.01**

Rev