


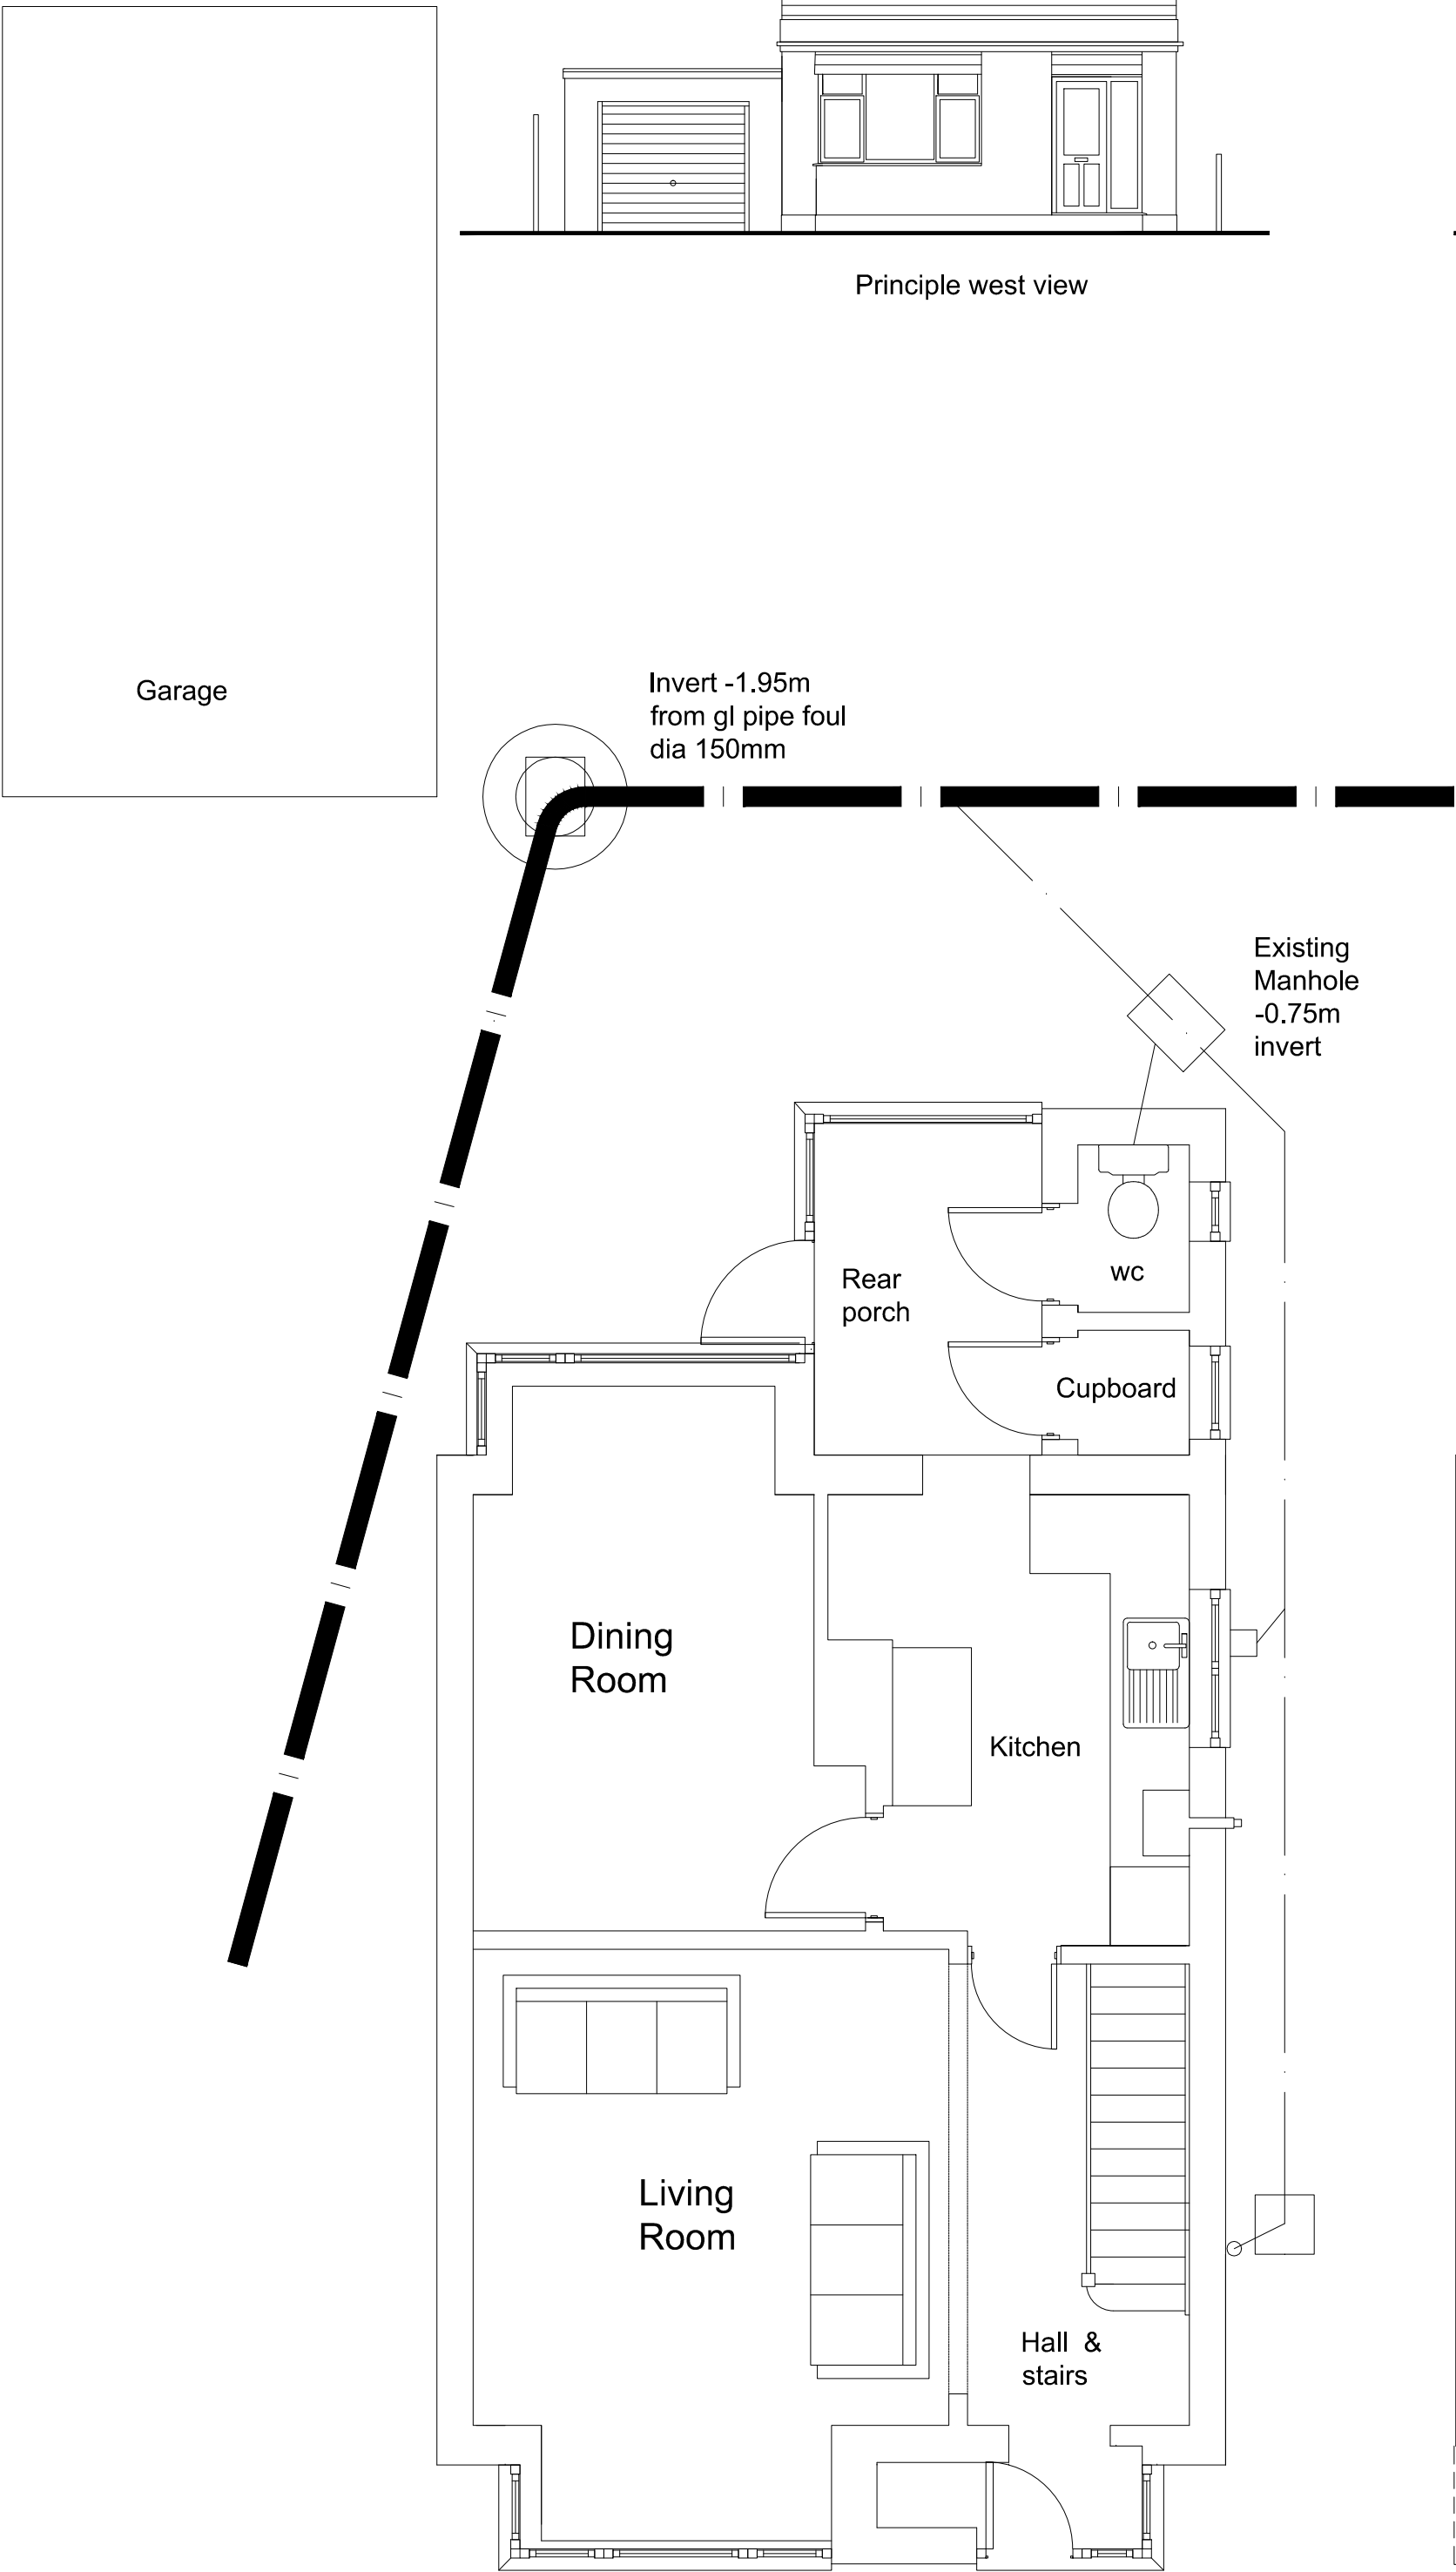
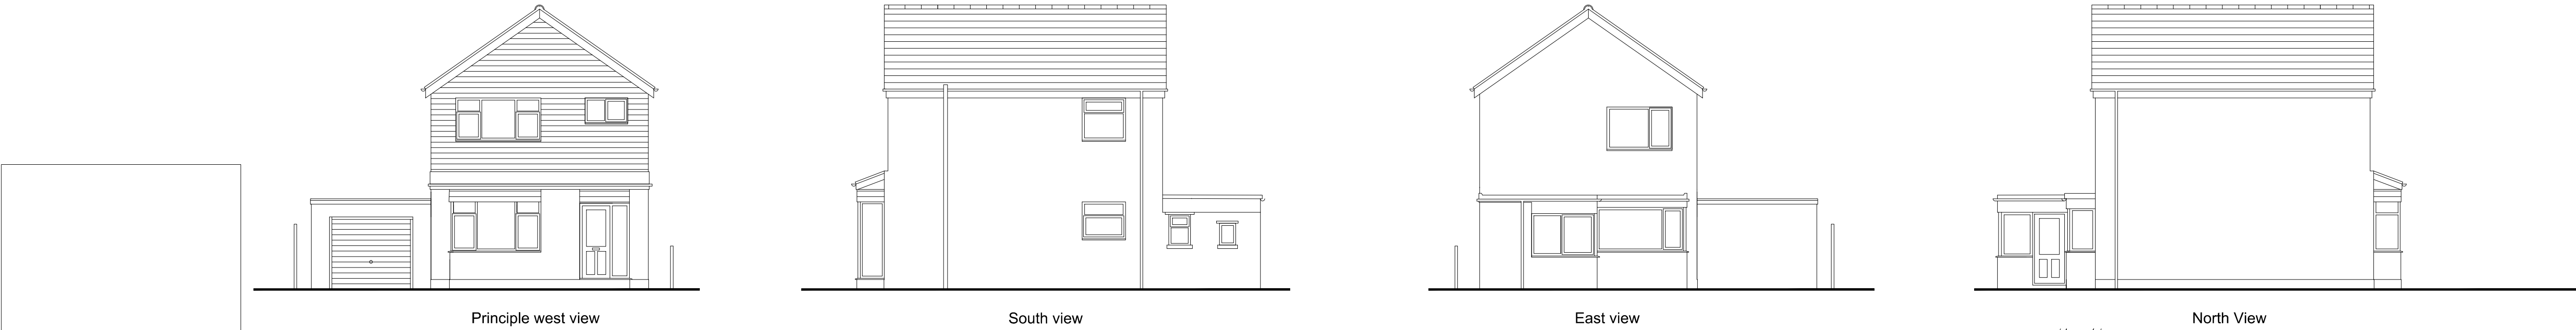


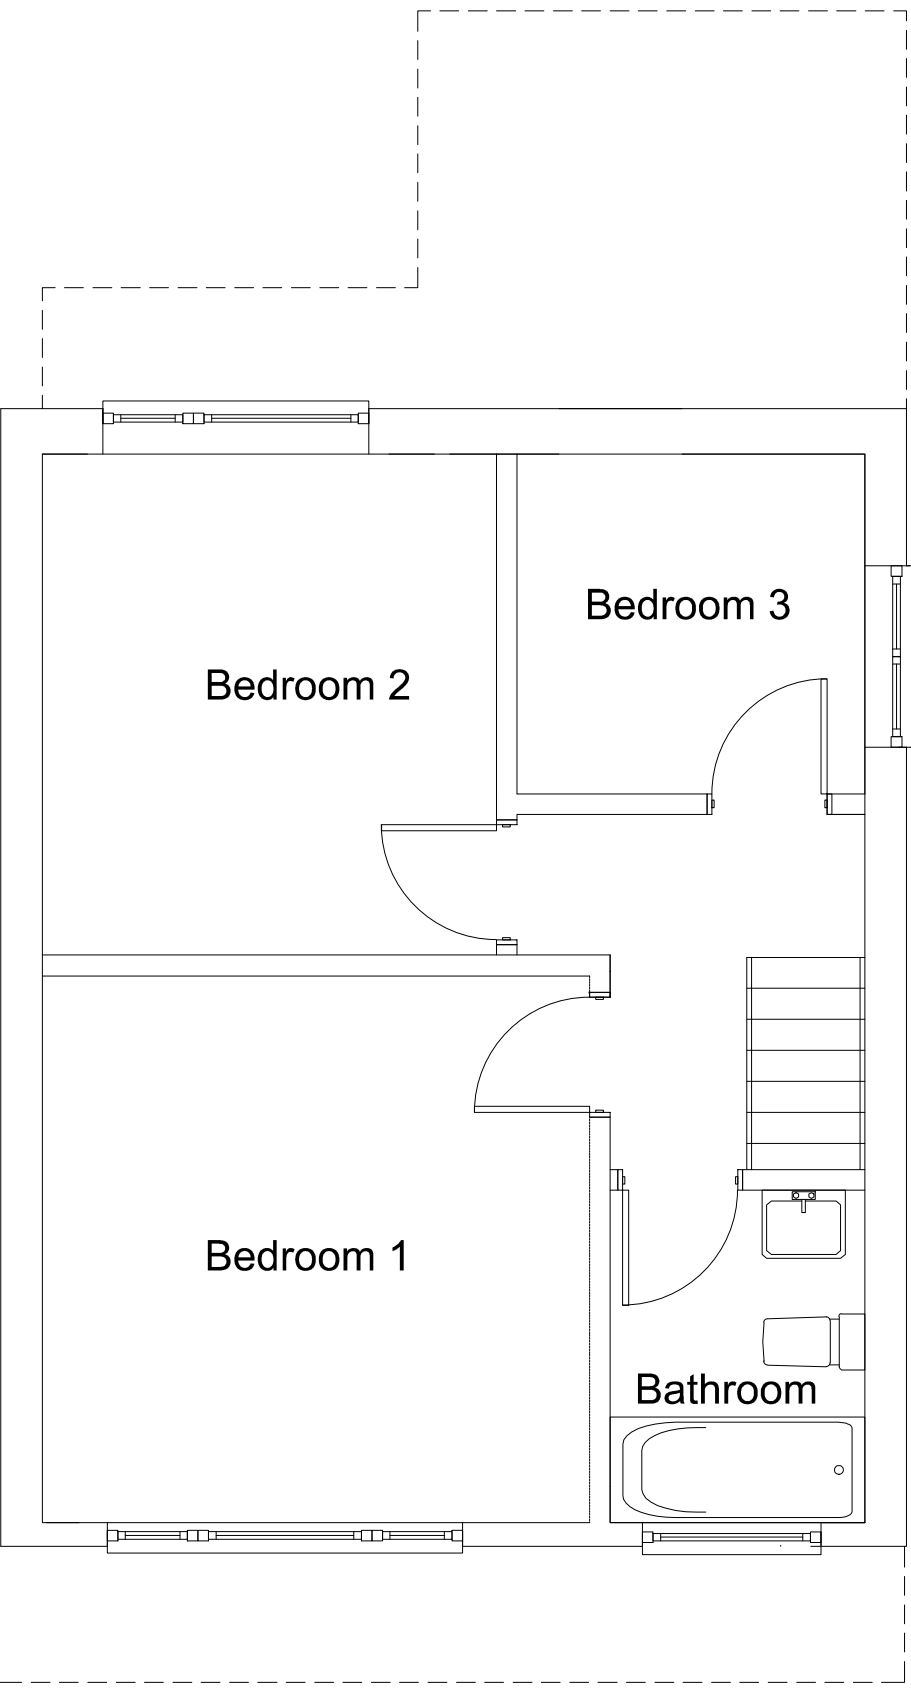

Existing ground floor plan Scale 1:50

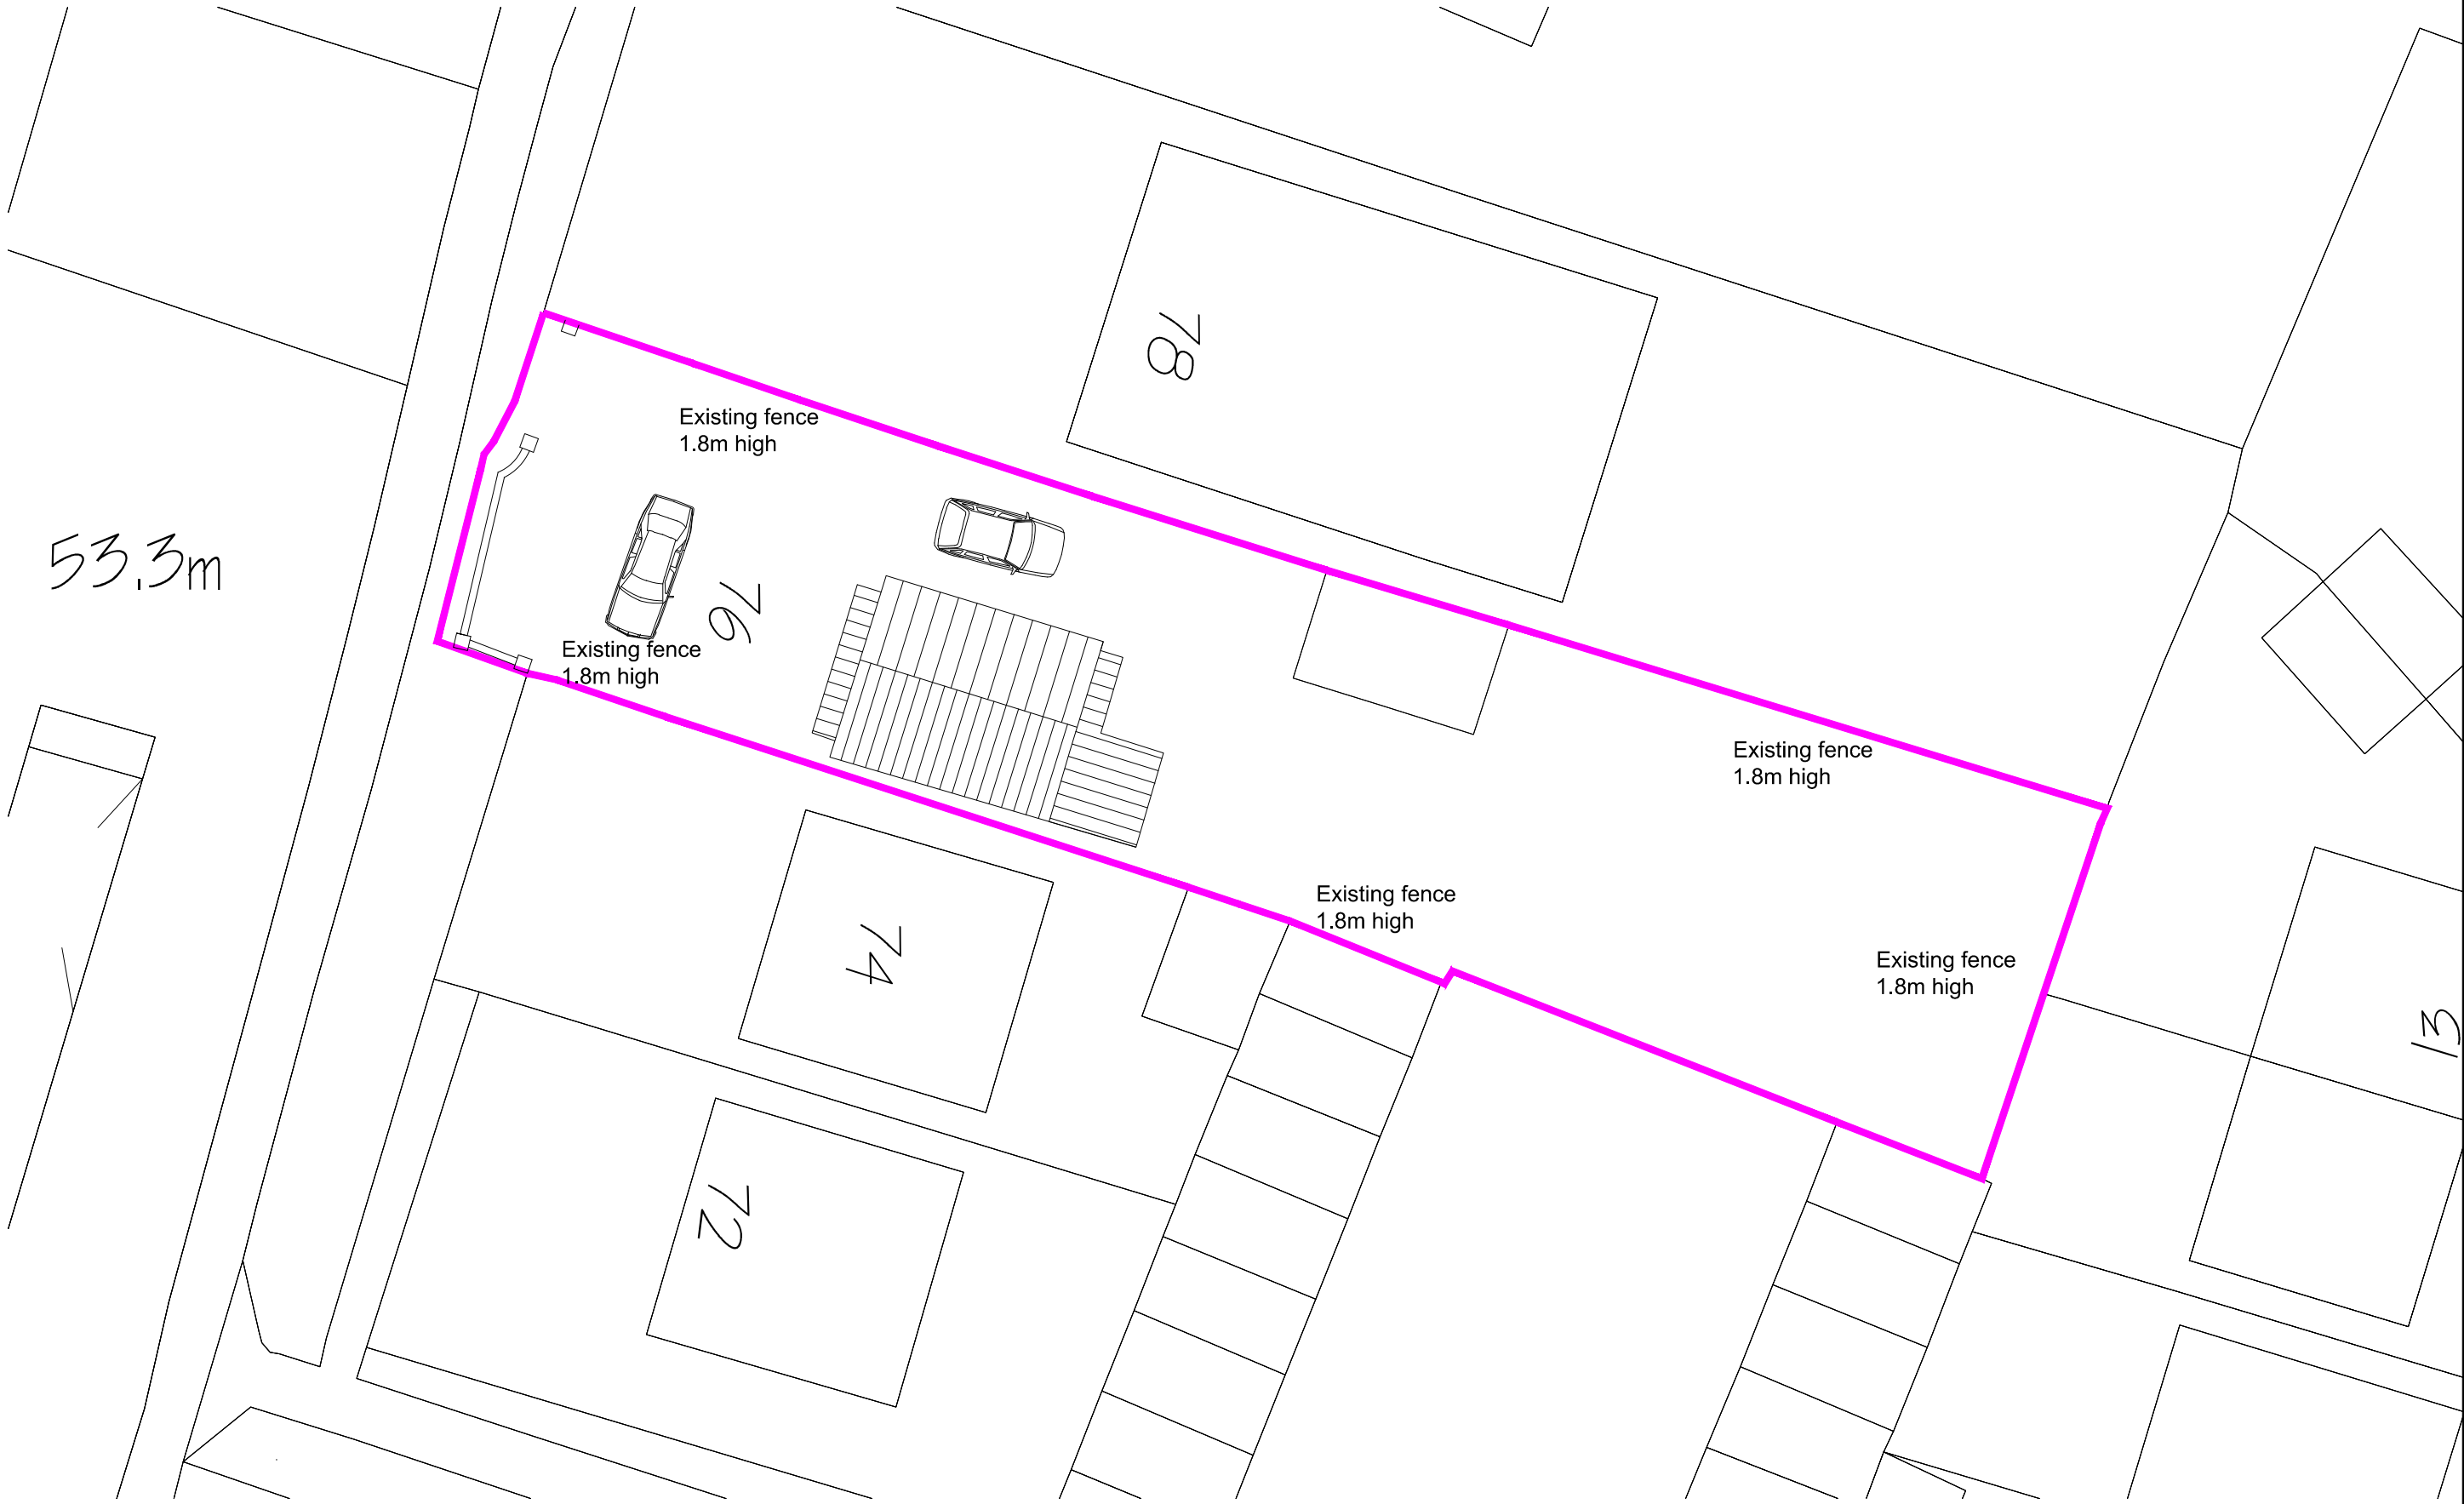

Existing first floor plan Scale 1:50

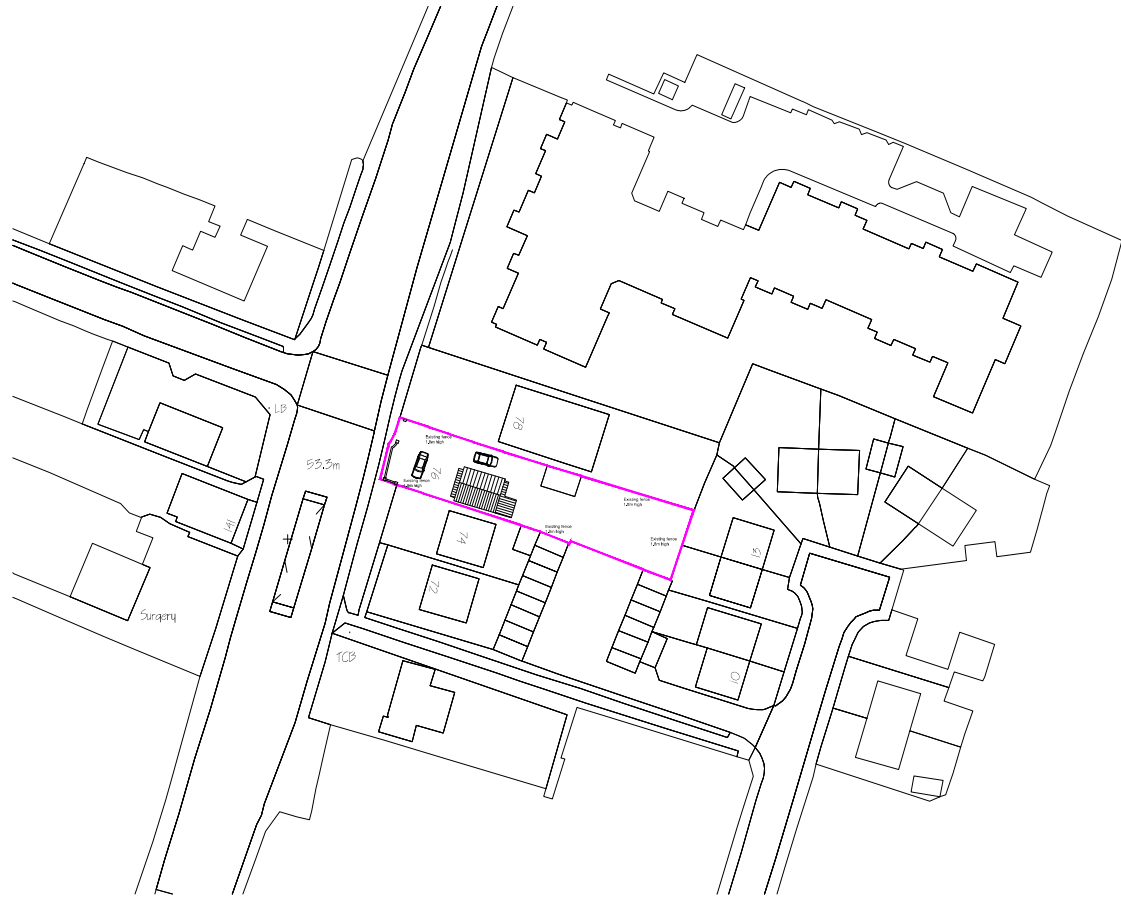

Existing Block Plan Scale 1:200  
OS License No 0100031673

Project Details

Demolition of existing Rear single storey extension. New rear single storey kitchen extension and minor alterations to the window fenestration.

Planning Application

Client Mr S Prowse

Site details 76 London Road,  
Cowplain, Hampshire PO8 8EW

Date- January 2014

Print size A1 Landscape

Scales- 1:50,1:100,1:200, 1:1250 Existing

Drawing No DWG 02

JPF Architectural Design & Surveying

84 locks Road, Locks Heath, Southampton,Hampshire, SO31 6NR  
Tel - 01489 589917 - 07788727462  
Email jpfbuilders@hotmail.co.uk