

Temporary works - Removal - Re-use

Temporary works - Removal - Re-use

- △


NOTES

1. Refer to following drawings:-
- | | | | | | |
|---------|----|-----|-------------|------|-------------|
| Dwg. No | 11 | ... | Foundations | | |
| A | " | " | 13 | | First Floor |
| " | " | " | 14 | | Mezzanine |
| " | " | " | 16 | | Elevations |




Purlins to be provided with all necessary sag rods, struts & diagonal ties to manufacturers recommendations


PLAN ON ROOF

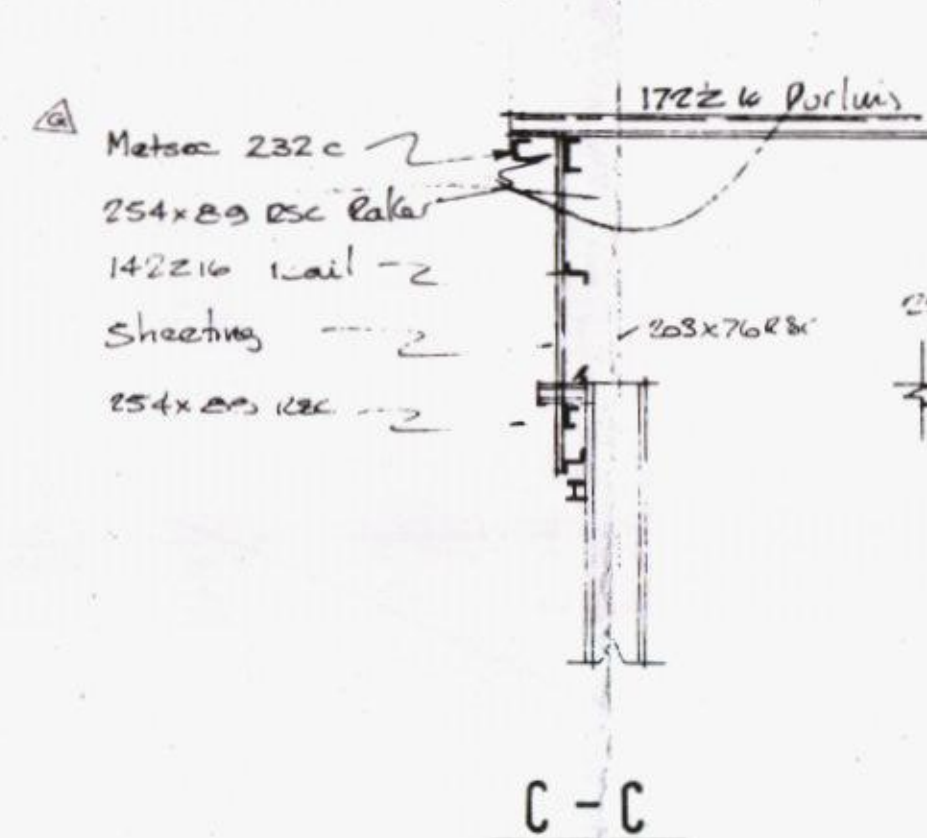

C - C

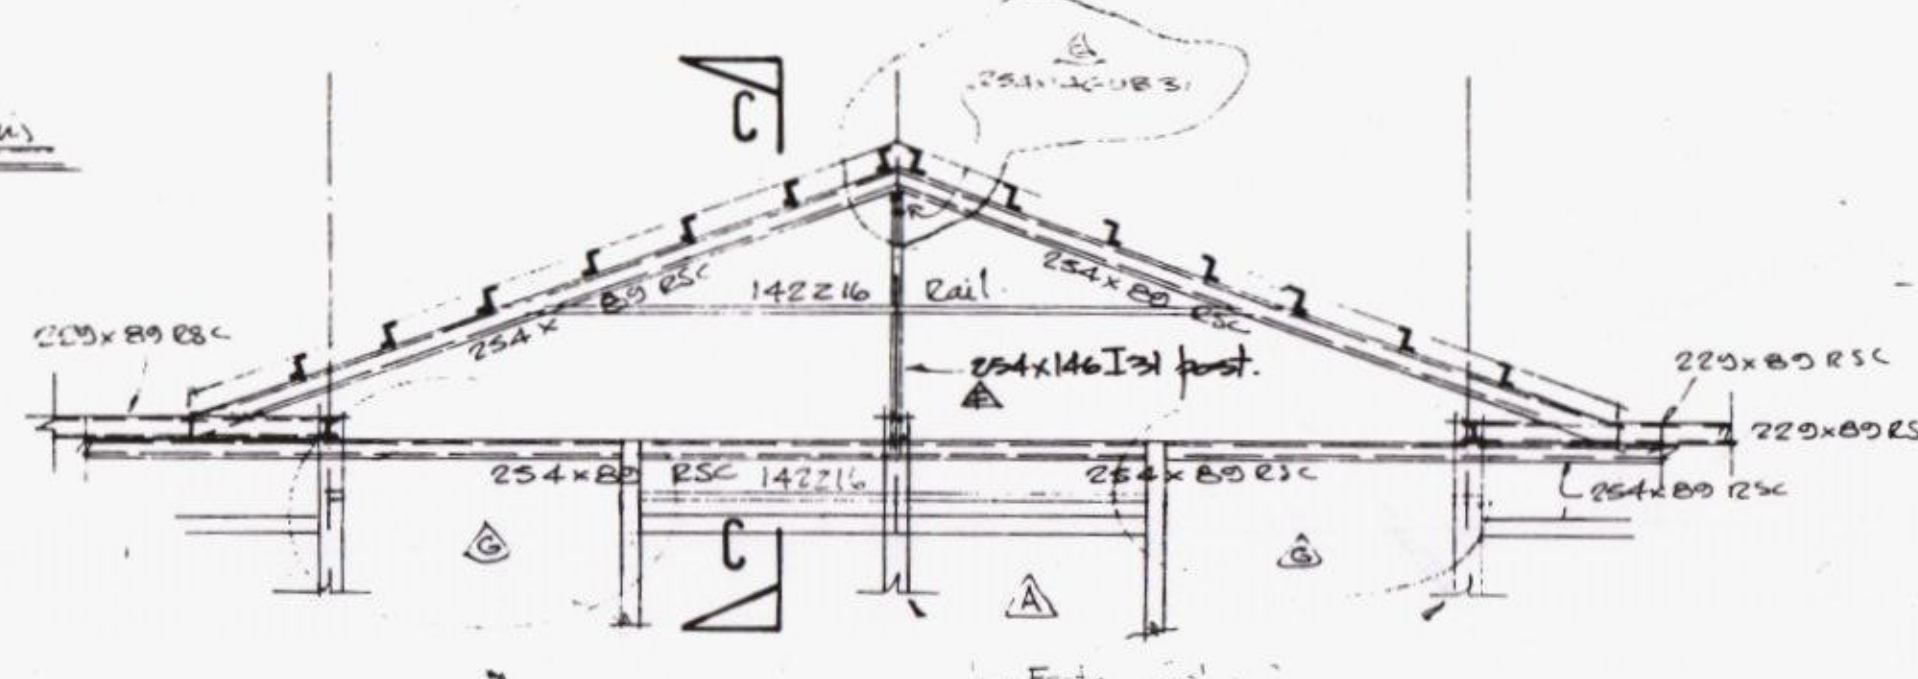

B-E

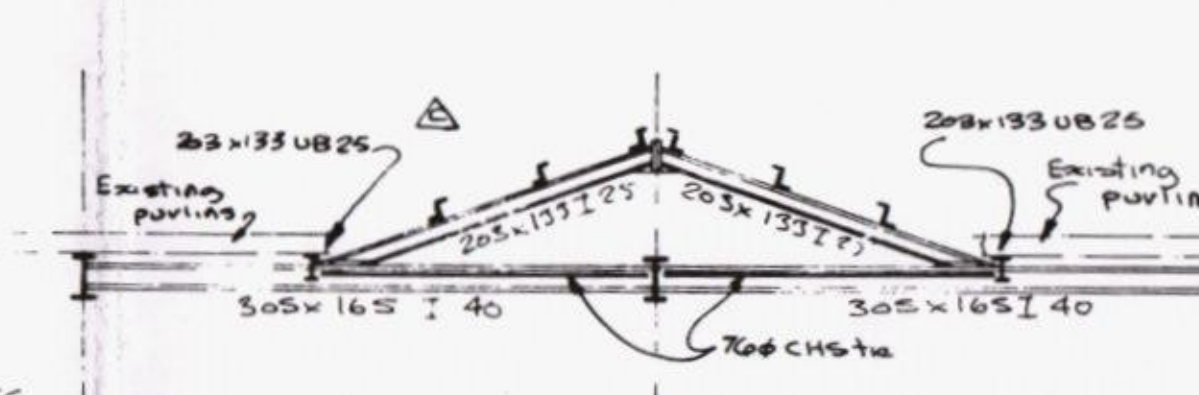

RECORD COPY
DO NOT WRITE

W.D. STONE ASSOCIATES LTD
Consulting Civil Structural and Service Engineers

Anglo City House, 2-6, Shirley Road
Southampton Hants SO17 3EJ

WARINGS CONTRACTORS LTD

Project: APOLLO FIRE DETECTORS
BROOKSIDE ROAD.
HAVANT
BUILDING 2 - ROOF PLAN

Architect

Scale 1:100 Date 17/7/05

RECEIVED
12 SEP 1996
**DRAWING &
PRINTING
REGISTRATION**

Number	Job # 1788		Drawing 15				
Revision	A	B	C	D	E	F	G

8	7	6	5	4	3	2	1	0
---	---	---	---	---	---	---	---	---