



Existing and Proposed Floor Plans

Existing

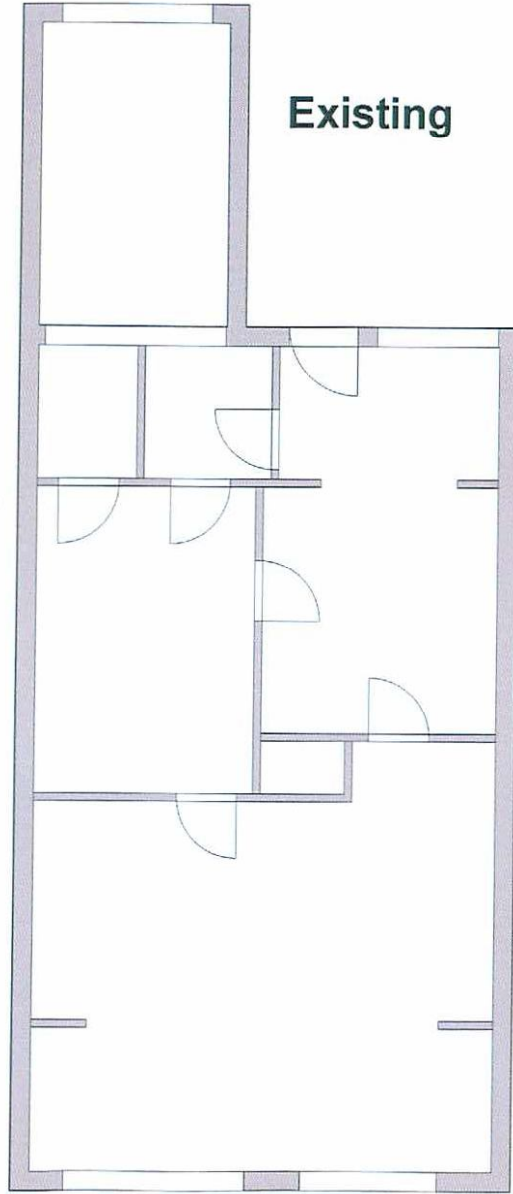

Proposed

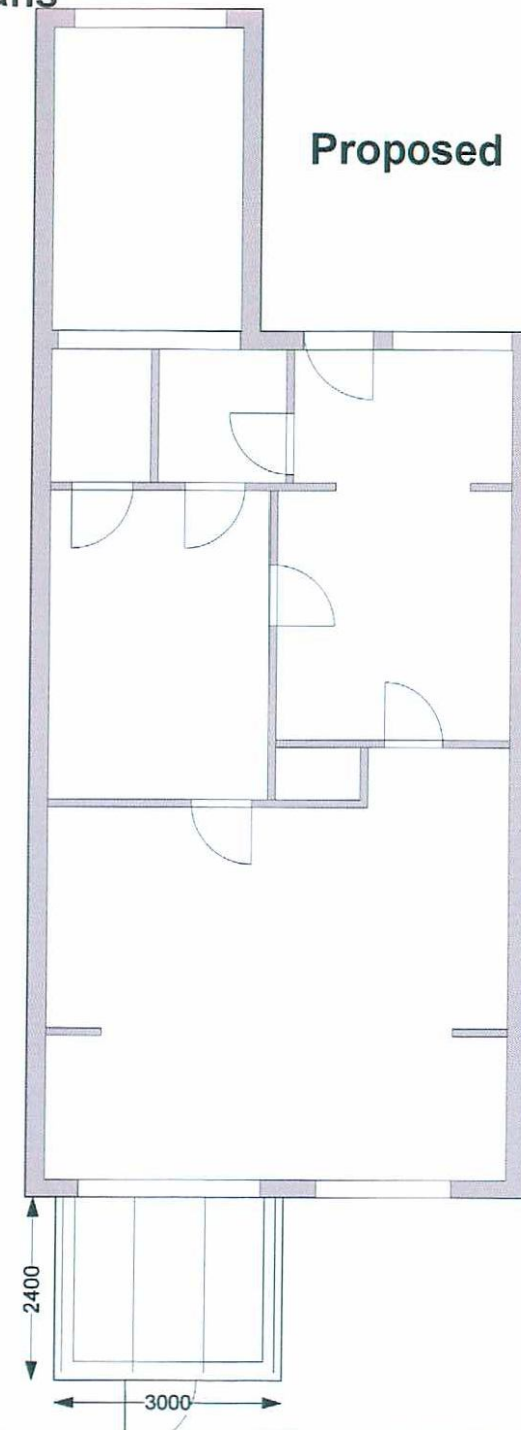

A4

Drawing Scale: 1:100