


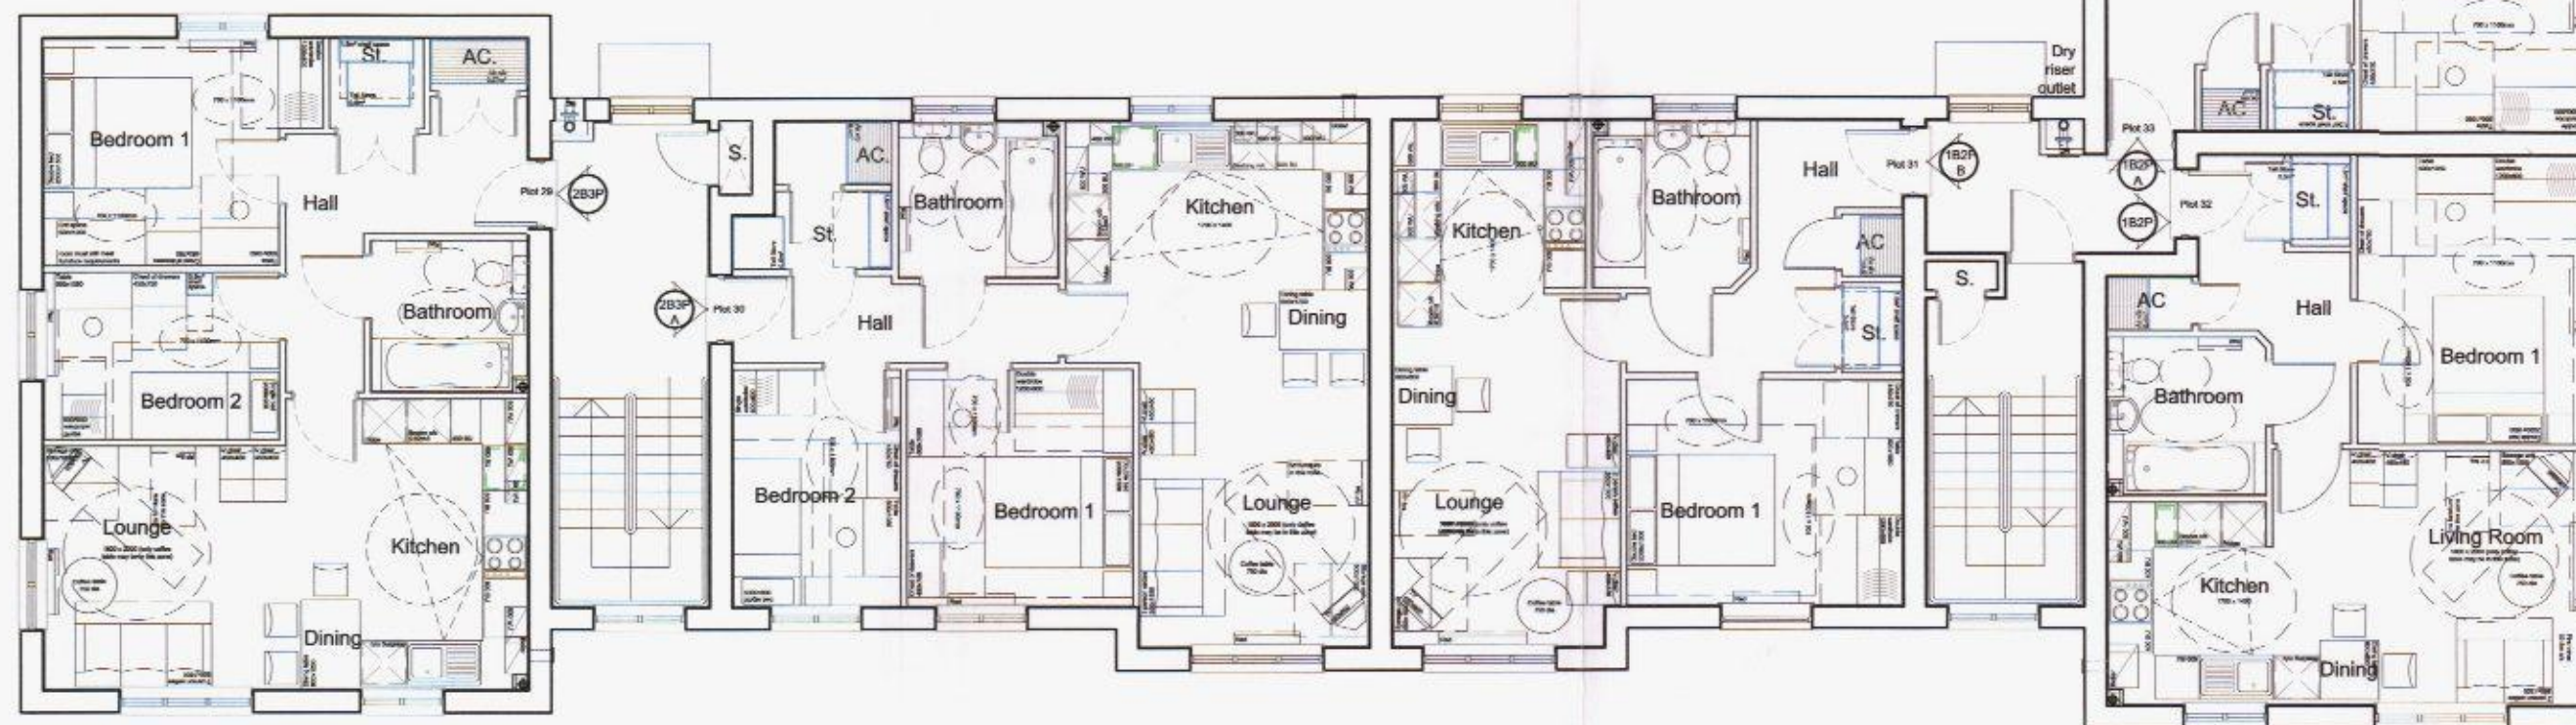

First Floor Plan

NOTES

Permission is granted to scale from this drawing for the purpose of Local Authority Planning Approval only. In all other circumstances DO NOT scale from this drawing. Please contact this office for any additional information required.

Contractors, Sub Contractors and Suppliers are to check all relevant dimensions and levels of the site and building before commencing any shop drawings or building work. Any discrepancies should be recorded to the Architect.

Where applicable this drawing is to be read in conjunction with the Consultants' drawings.

This drawing is the copyright of Tetlow King Ltd ©. All rights reserved.
Ordnance Survey Data © Crown Copyright. All rights reserved. Licence No. 100007359

REV	DESCRIPTION	DATE	AUTH	CHKD



scale 1:100



PLANNING

TETLOW KING

ARCHITECTS · URBAN DESIGNERS · SUSTAINABILITY CONSULTANTS

Building 300, The Grange, Romsey Road, Michelmersh, Romsey, Hampshire, SO51 0AE
Tel: 01794 367703 Fax: 01794 515517 Web: www.tetlowking.co.uk

PROJECT

Berewood, Phase 2

Waterlooville

For: Redrow Homes (Southern)

DRAWING

Flats Block A

Plots 20-38

Floor Plans - Sheet 2 of 3

SCALE	DATE	AUTHOR	CHKD
1:100 @ A2	Nov 2013		

JOB NO.	DRAWING NO.	REV
REDR130524	P.20-38.p2	

House type	1B2P	Variation	House type	1B2P	Variation	House type	1B2P	Variation	House type	2B3P	Variation	House type	2B3P	Variation	House type	2B3P	Variation	House type	2B3P	Variation			
Bedrooms	1	Persons	2	Bedrooms	1	Persons	2	Bedrooms	1	Persons	2	Bedrooms	2	Persons	3	Bedrooms	2	Persons	3	Bedrooms	2	Persons	3
Sq.ft finish	491	Sq.m finish	45.62	Sq.ft finish	497	Sq.m finish	46.16	Sq.ft finish	504	Sq.m finish	46.85	Sq.ft finish	618	Sq.m finish	57.43	Sq.ft finish	616	Sq.m finish	57.19	Sq.ft finish	695	Sq.m finish	64.54
Sq.ft structural	498	Sq.m structural	46.31	Sq.ft structural	504	Sq.m structural	46.84	Sq.ft structural	512	Sq.m structural	47.55	Sq.ft structural	626	Sq.m structural	58.19	Sq.ft structural	624	Sq.m structural	57.98	Sq.ft structural	702	Sq.m structural	65.21