



SUPERSEDED

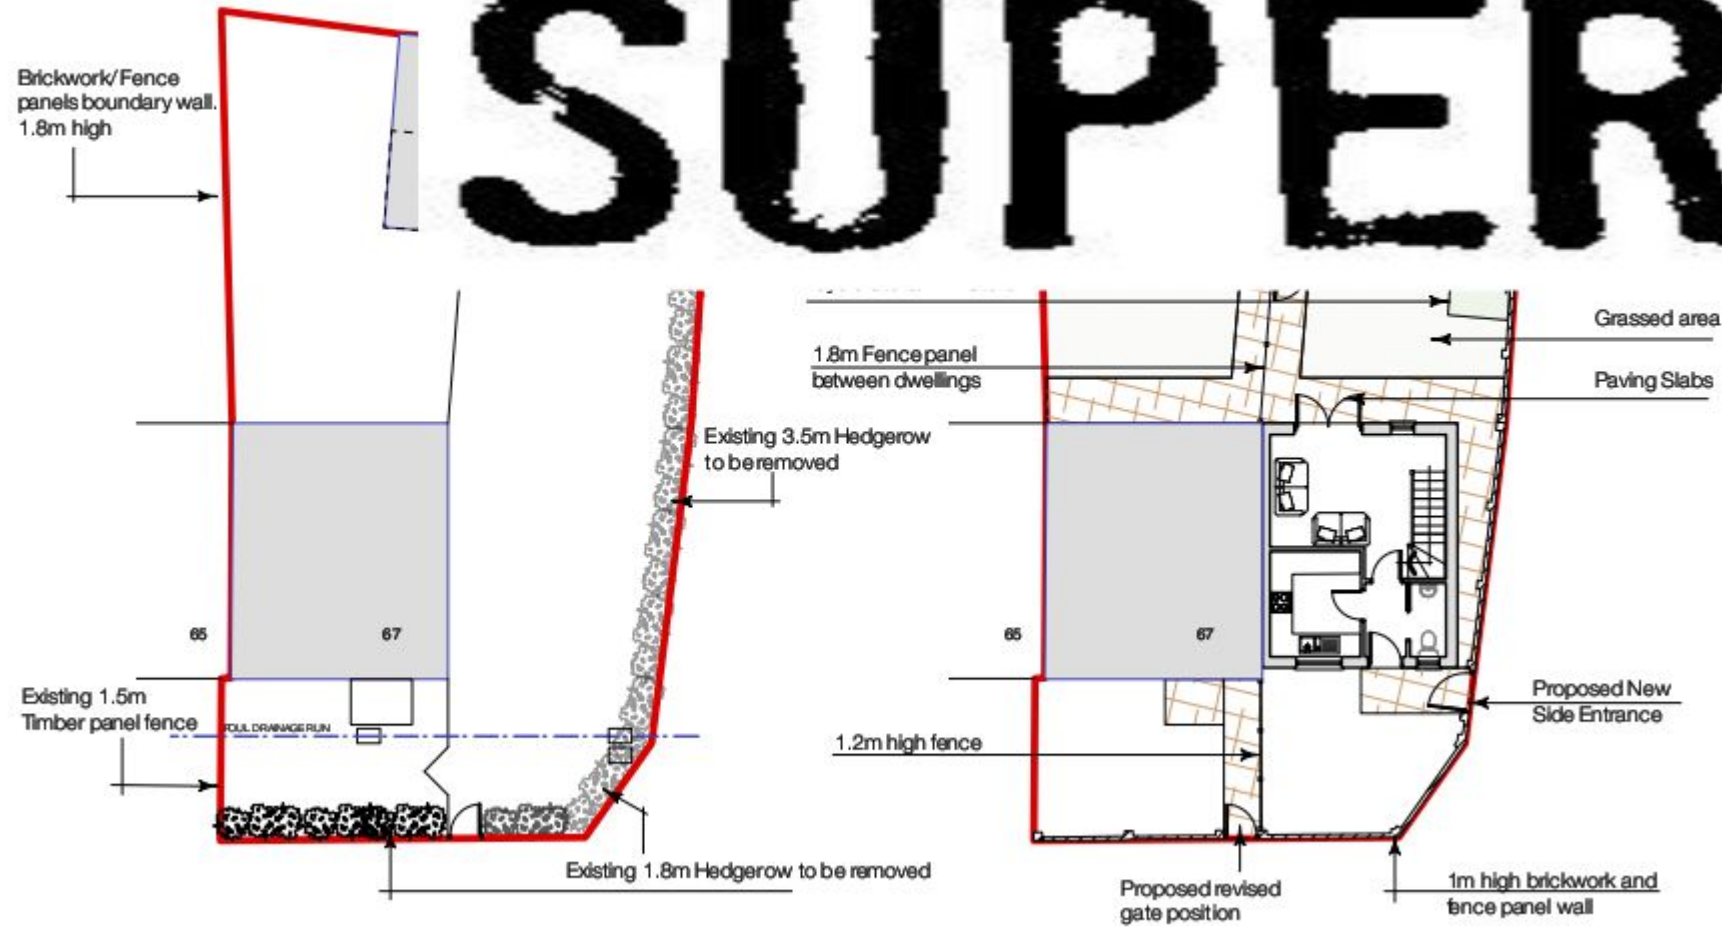


EXISTING SITE PLAN 1:200


PROPOSED SITE PLAN 1:200

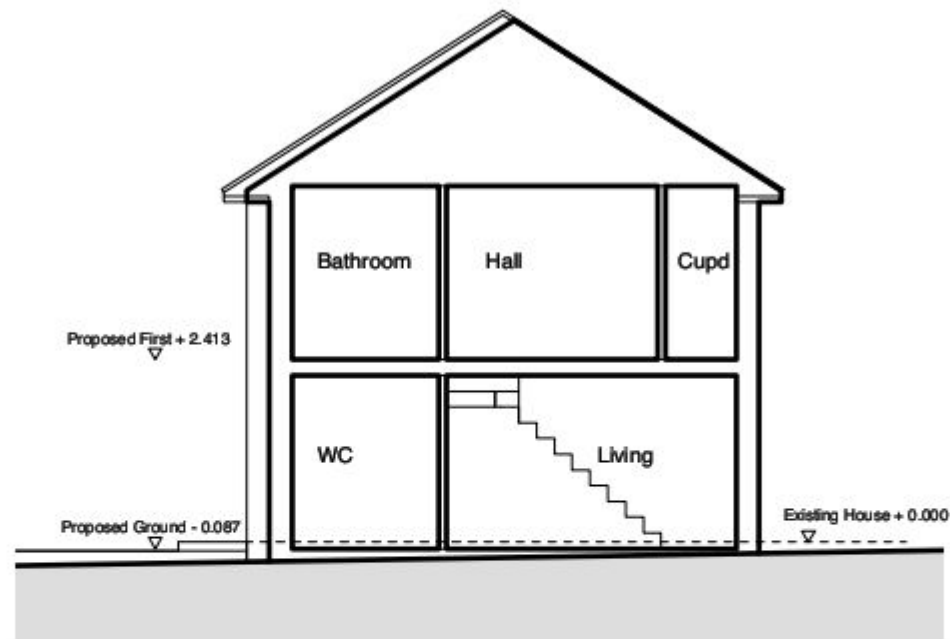

PROPOSED SECTION 1:100

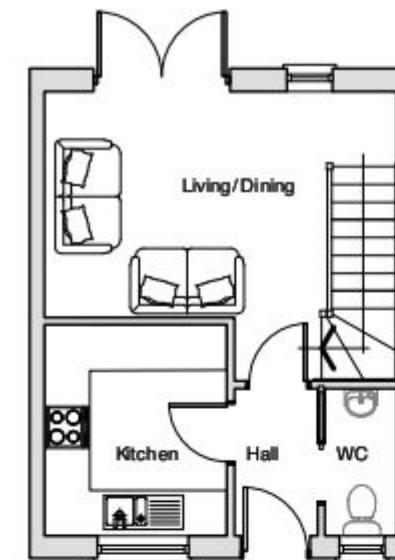

PROPOSED GROUND FLOOR PLAN 1:100

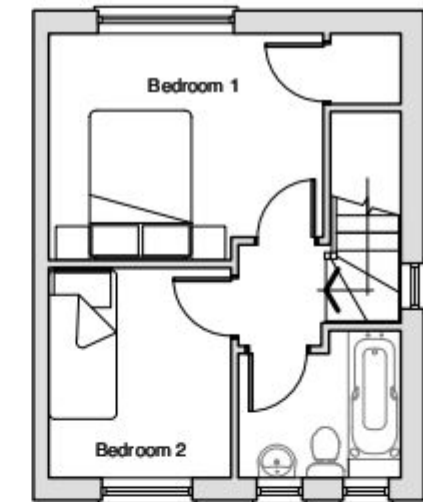

PROPOSED FIRST FLOOR PLAN 1:100

DO NOT SCALE FROM THIS DRAWING.
Scaling only for Local Authority purposes.
Dimensions to be checked on site.
All dimensions are in millimetres unless stated.
This drawing and information displayed is the confidential property of
RMW Associates and shall not be copied or
used for any purpose without the written consent
of the company.
© RMW Associates.

PSAUG 2012: ISSUED FOR PLANNING APPROVAL
PSAUG 2012: ADDITIONAL INFORMATION ADDED TO DRAWINGS
PAUG 2012: REVISED PLANNING APPLICATION

RMW Associates

Studio 2 Mary Rose Court, Portsmouth, Hants, PO5 2JD
T: +44(0)778066 7488 F: +44(0)70 9288 4487 Email: rmw-associates.co.uk

client Mr & Mrs Coles 48 Bondfields Crescent Leigh Park Hampshire project Land to Side of 67 Bondfields Crescent Leigh Park Hampshire	drawing title PLANNING Proposed Site Plan & Plans with Location Plan date & scale JUNE 2012 1:100/1:200/1:1250 drawing no. 151/100	drawn by GMP checked by GMP approved by GMP scale 1:100/1:200/1:1250 status PRELIMINARY sheet no. P6
---	---	--