

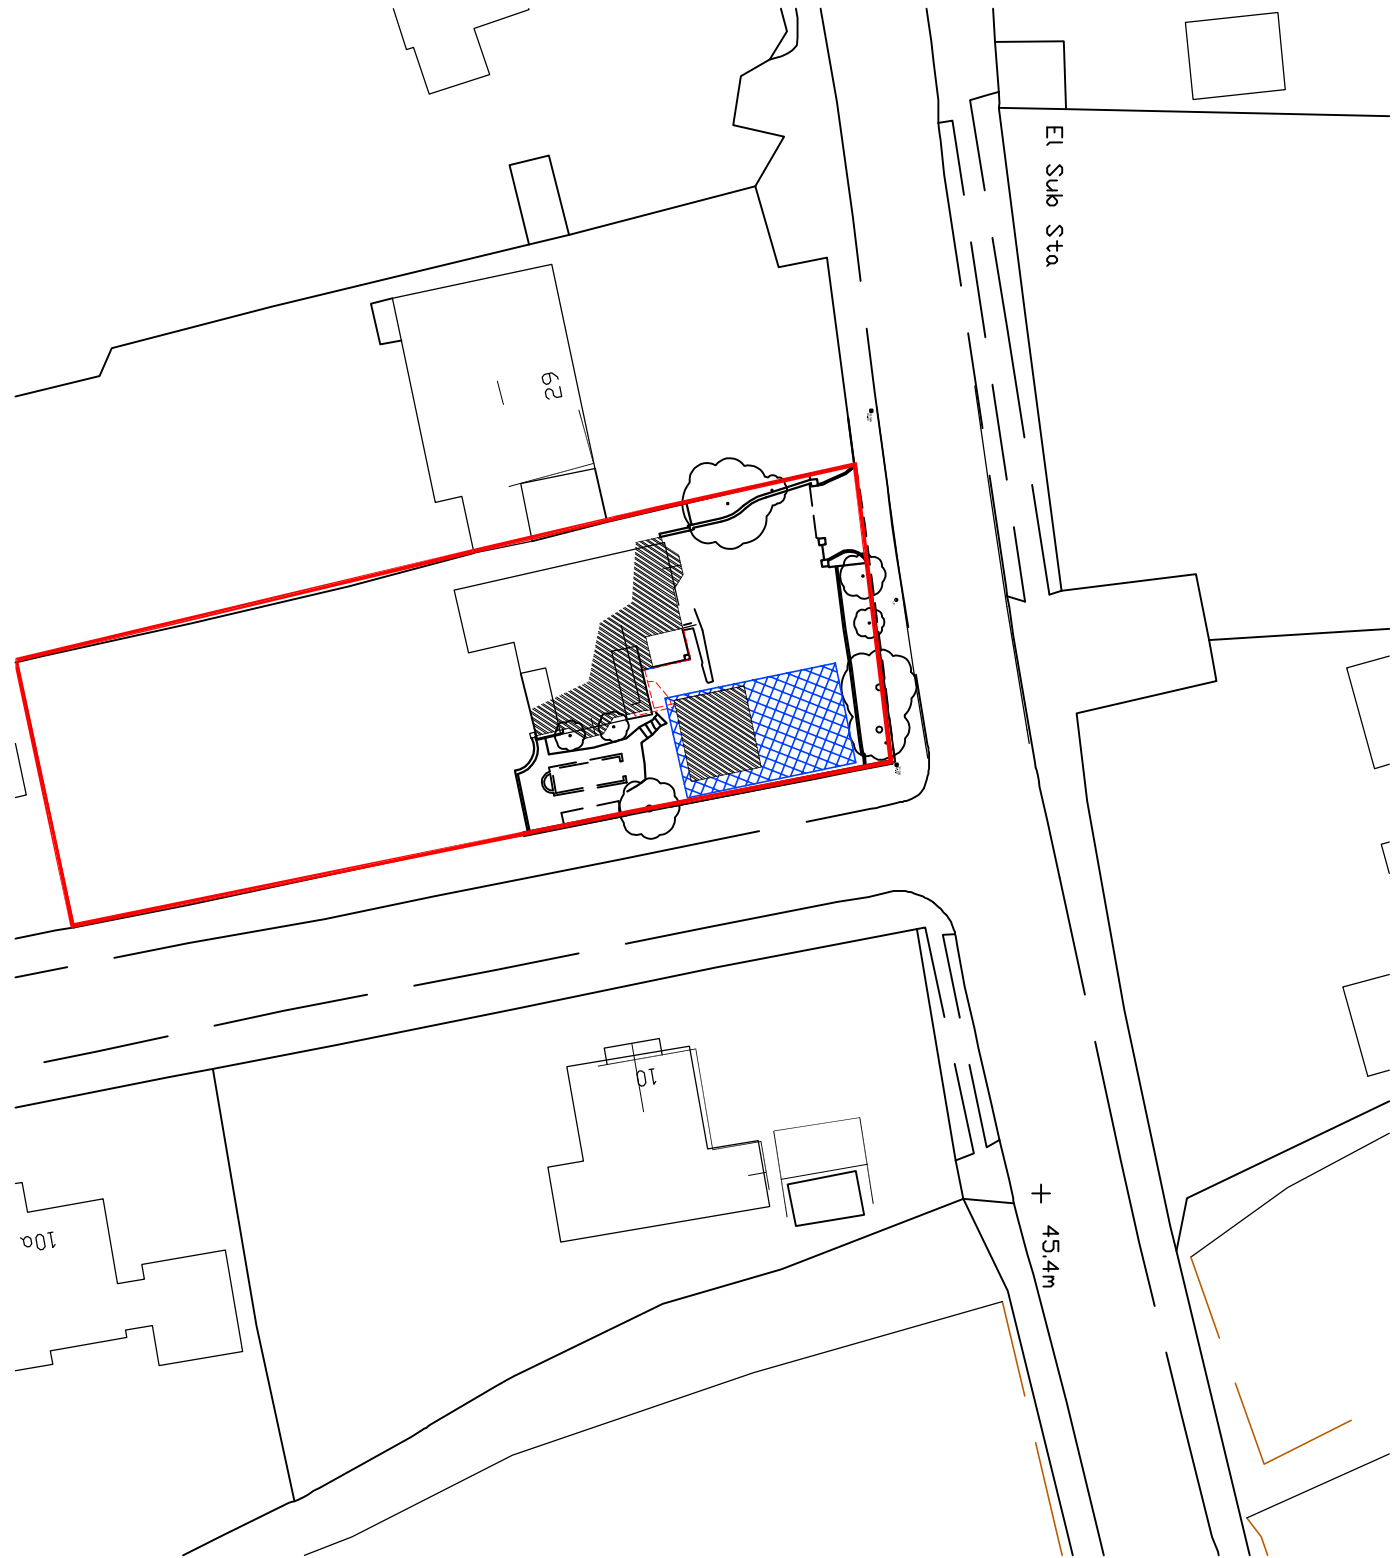




NOTES:
Dimensions to be checked on site before commencing work. Any discrepancies must be reported to the architect immediately. Do not scale from these drawings except for planning purposes. Use figured dimensions only.
Where applicable this drawing is to be read in conjunction with other consultants' drawings.
All drawings to be read in conjunction with specification and all other drawings including structural engineer and mechanical and electrical drawings / specification

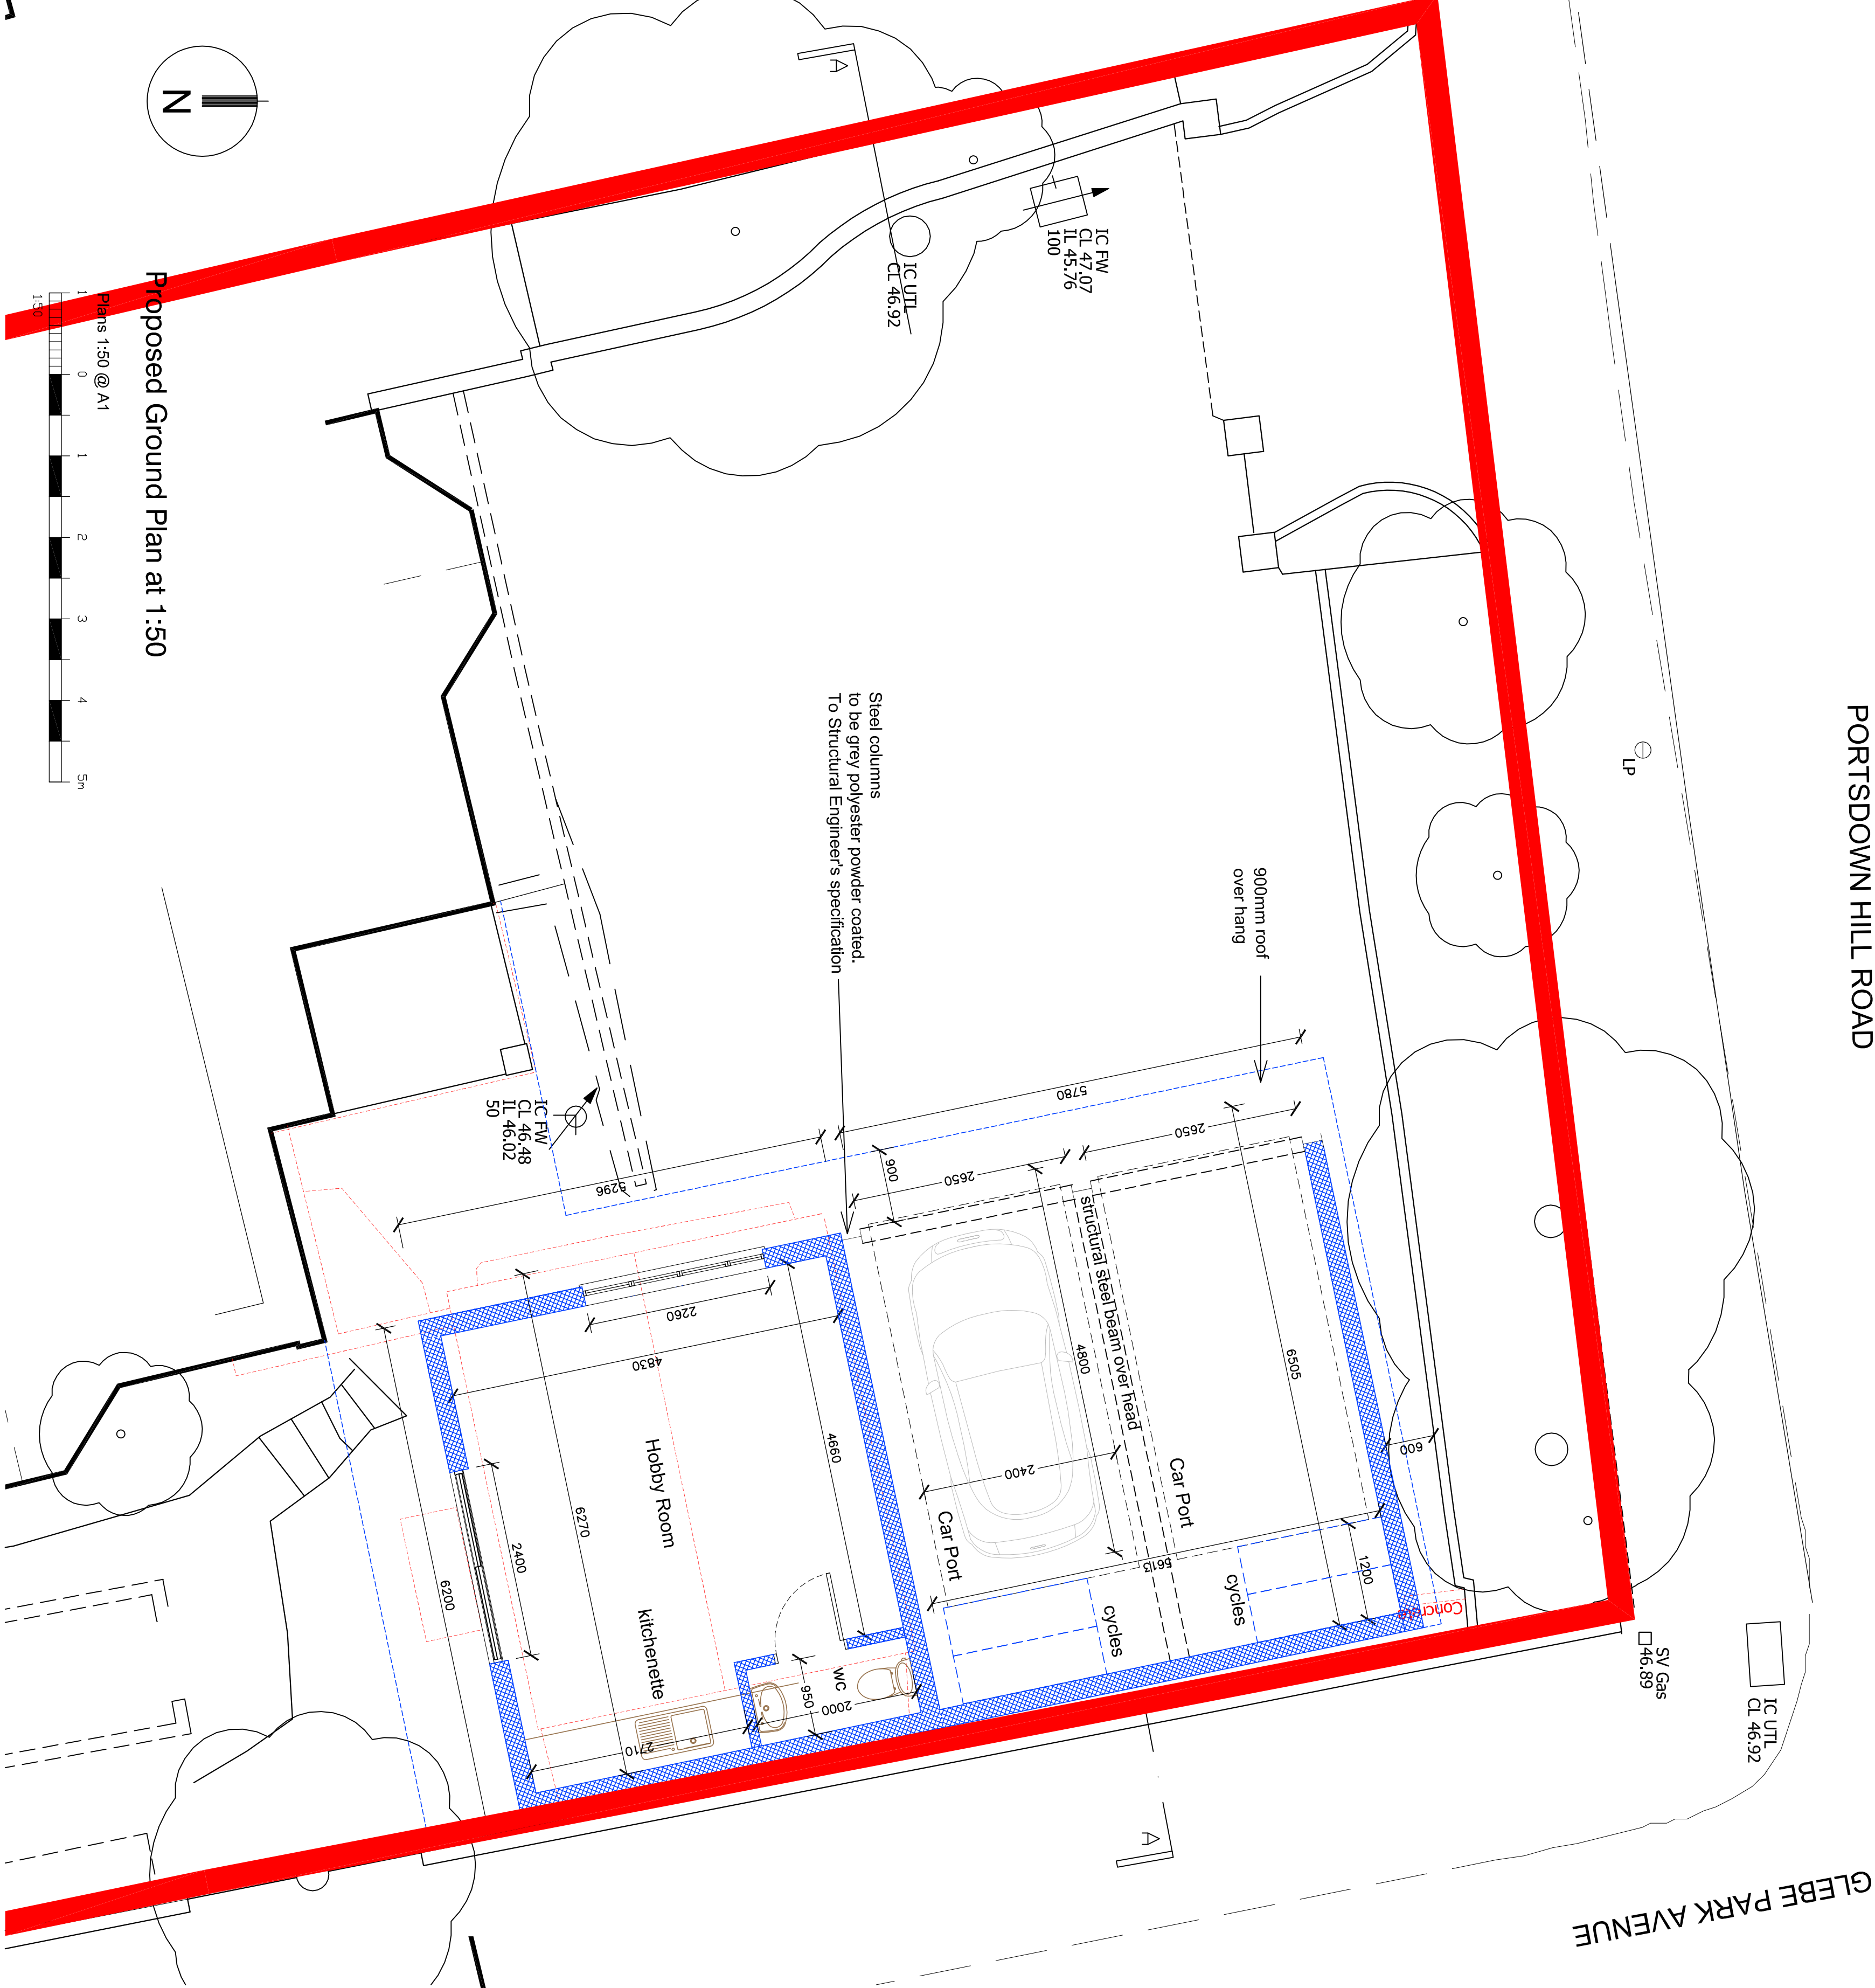


Proposed Block Plan at 1:500

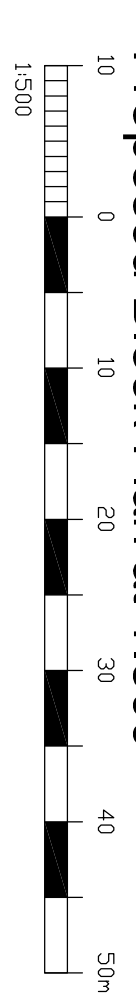

Proposed Ground Plan at 1:50

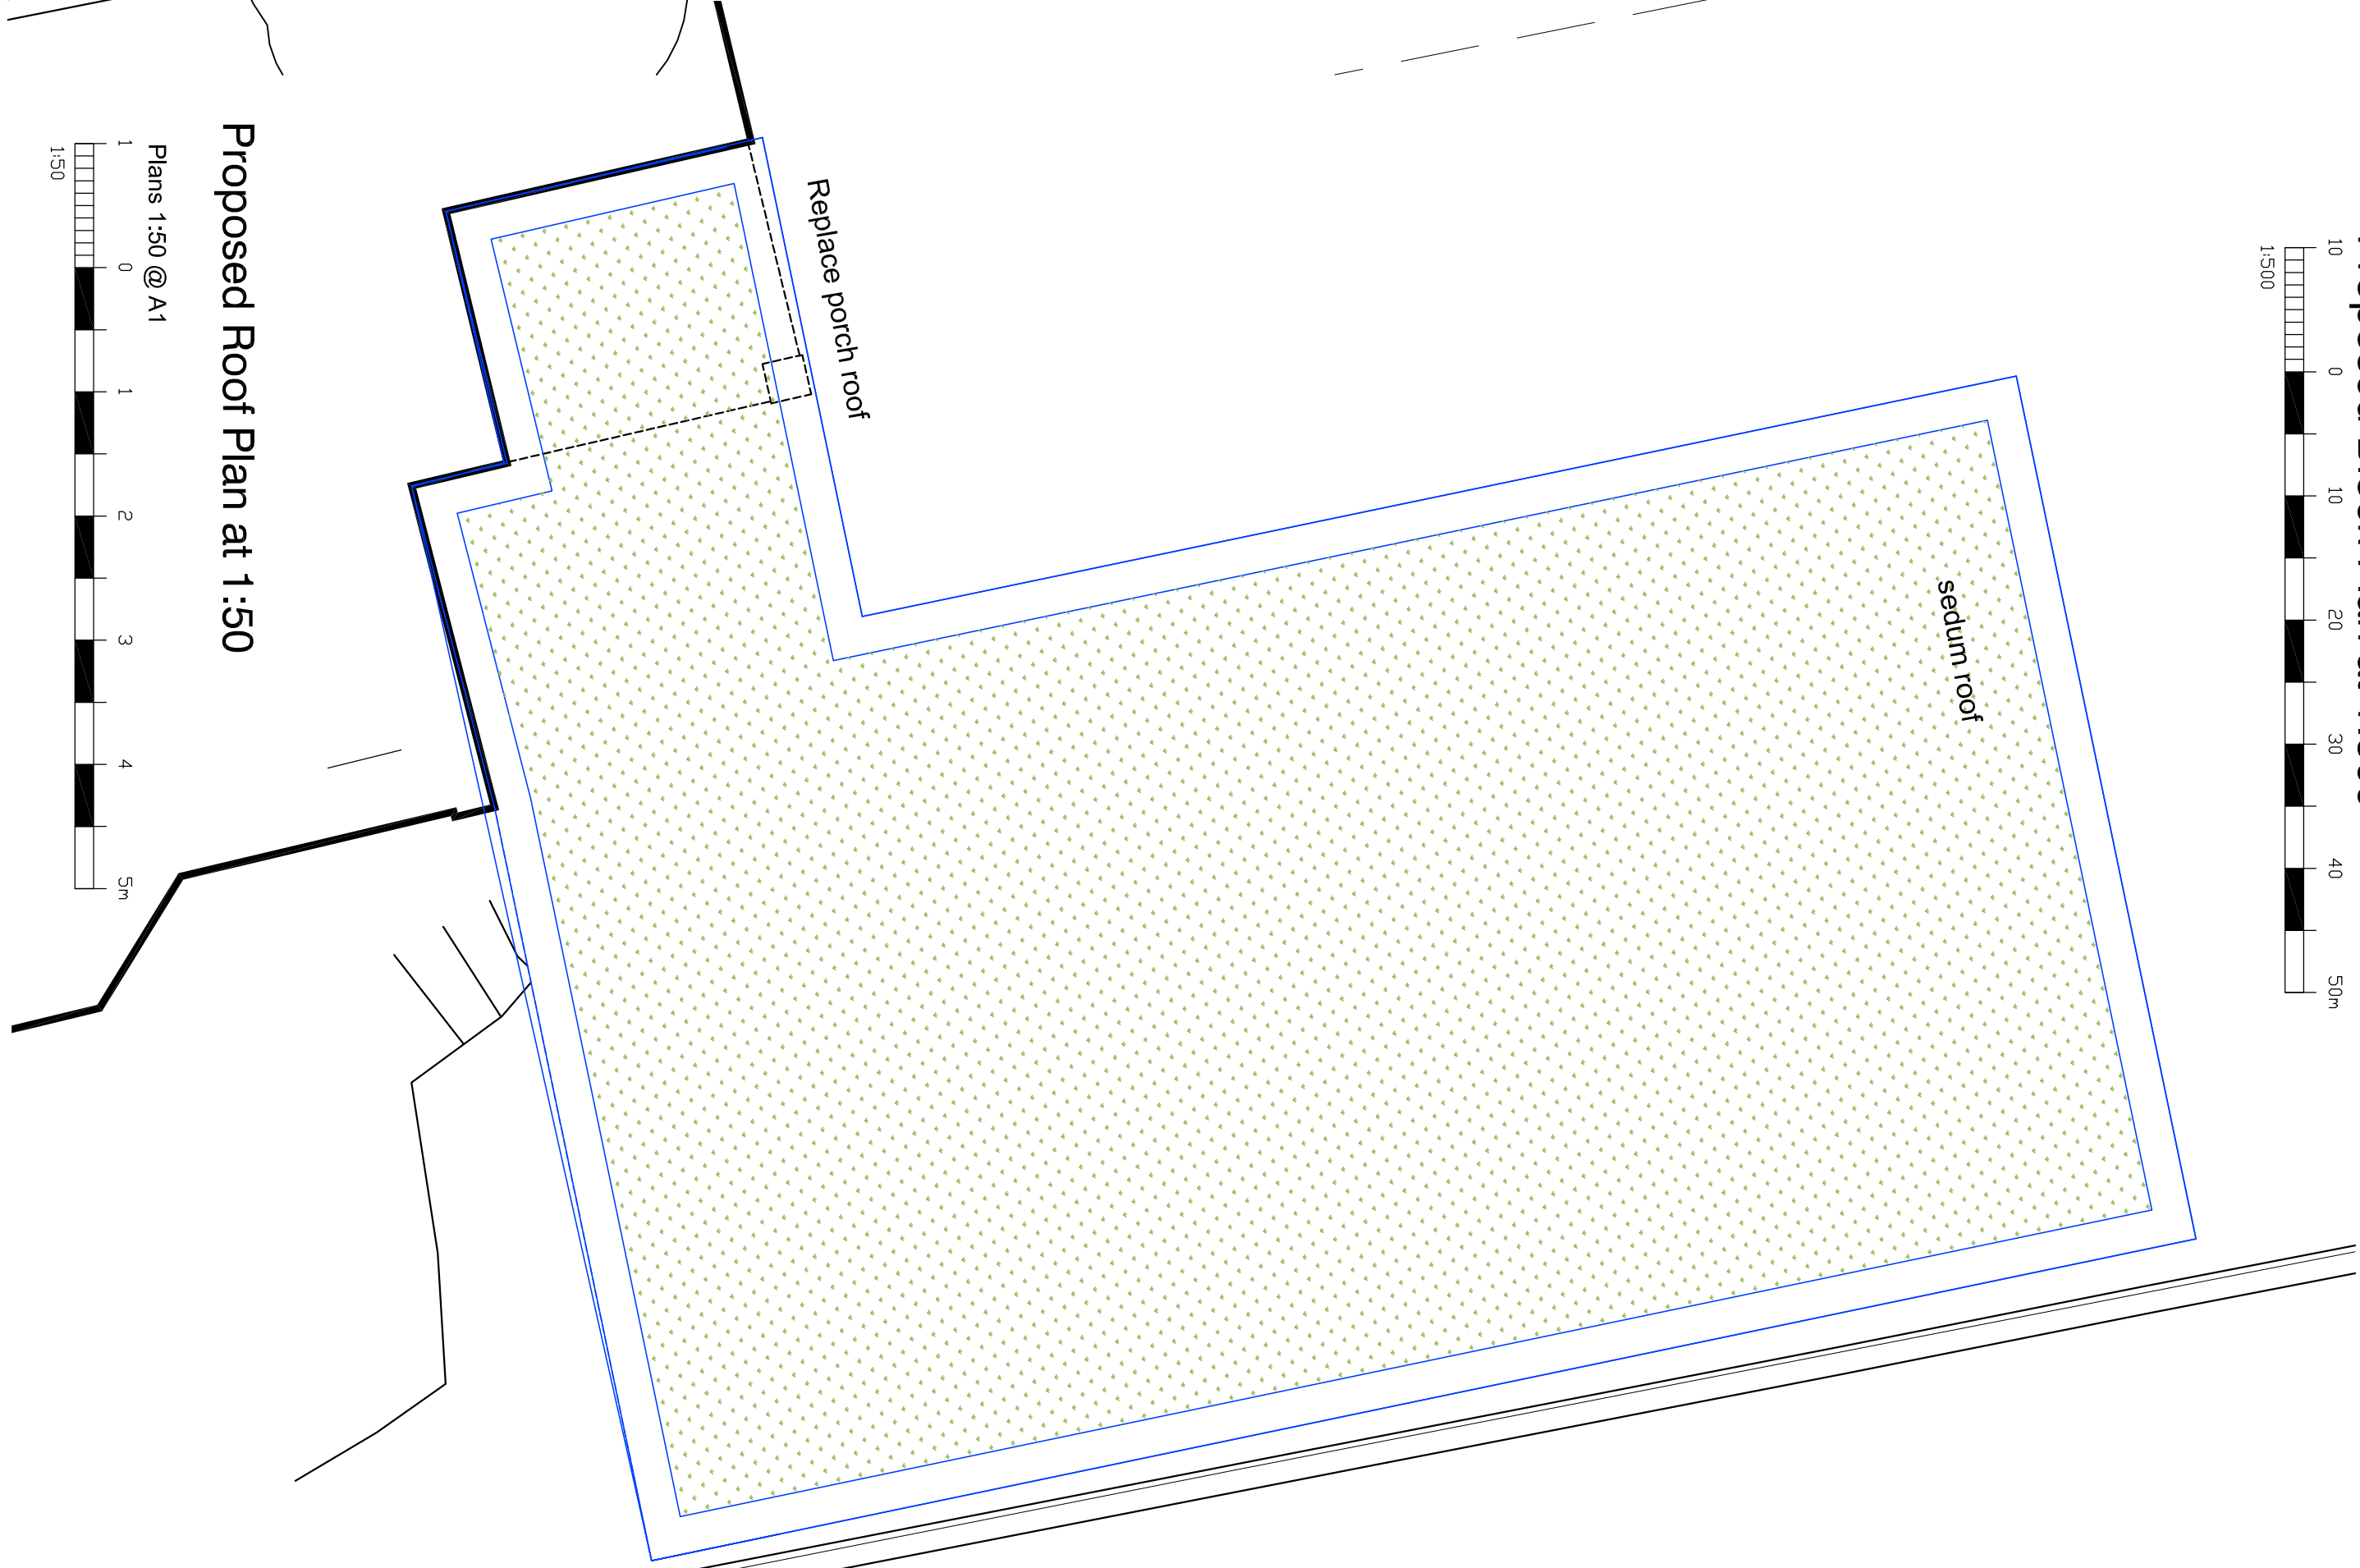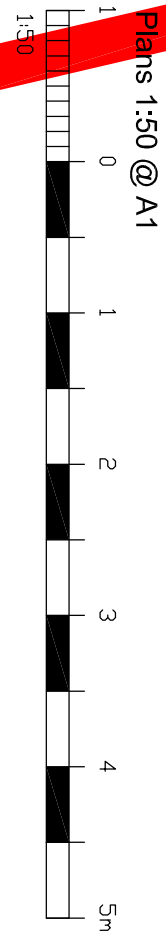

Proposed Roof Plan at 1:50

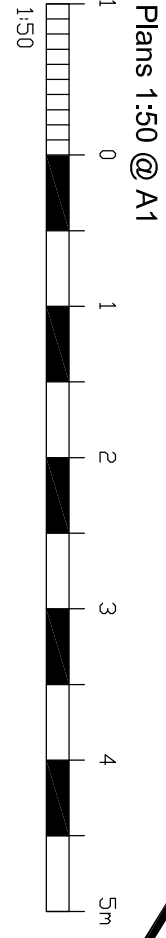

REV	DATE	AMENDMENT	DRAWN
A	13.08.03	Boundary Revised	K.L.

hd
architects
Hejler Davies Architects Ltd
Emsworth, PO10 7RT
01243 370 715
www.hdarchitects.co.uk mail@hdarchitects.co.uk

CLIENT
Mr & Mrs Lamonty's

PROJECT
House number 27 at Portsdown Hill Road
Havant
PO9 3JU

DRAWING
Planning Drawings
Proposed Plans and Block Plan

DATE	February 2014	DRAWN	K.L.
DRAWING NUMBER	13-188-03	REVISION	A