

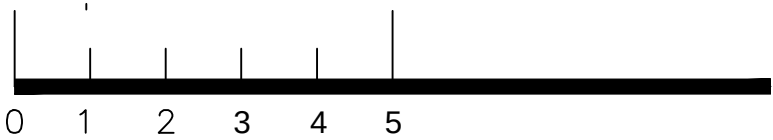



PLANNING

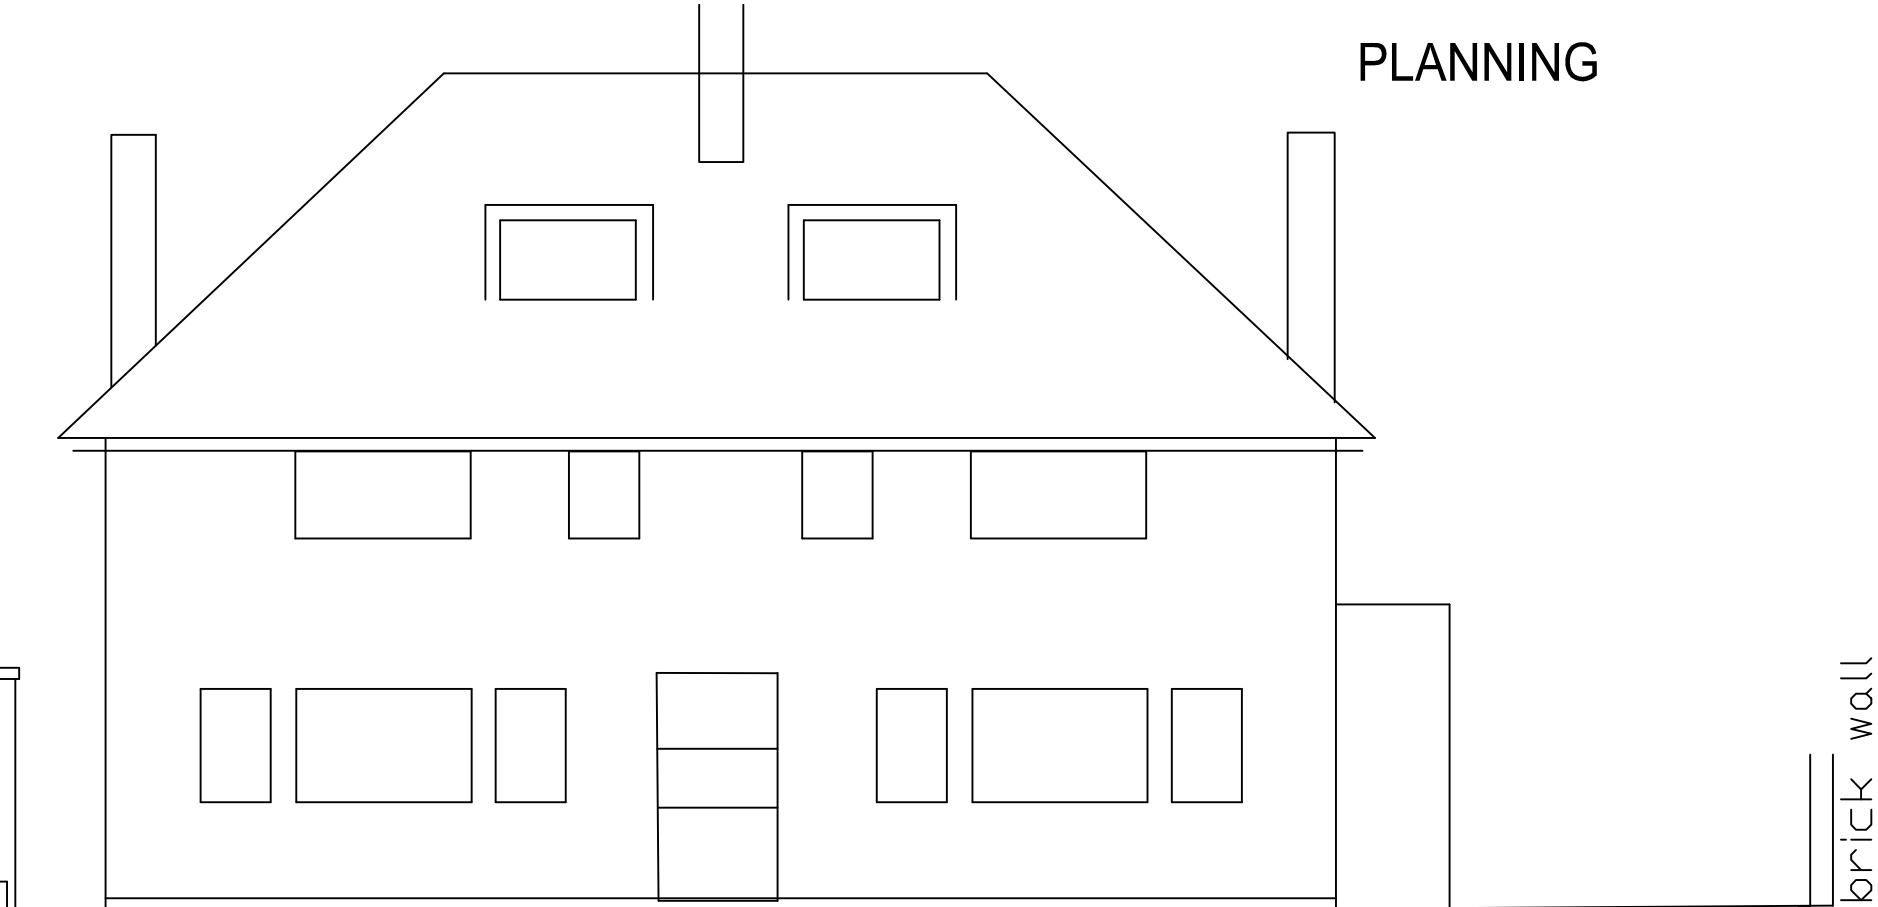

SCALE 1:100

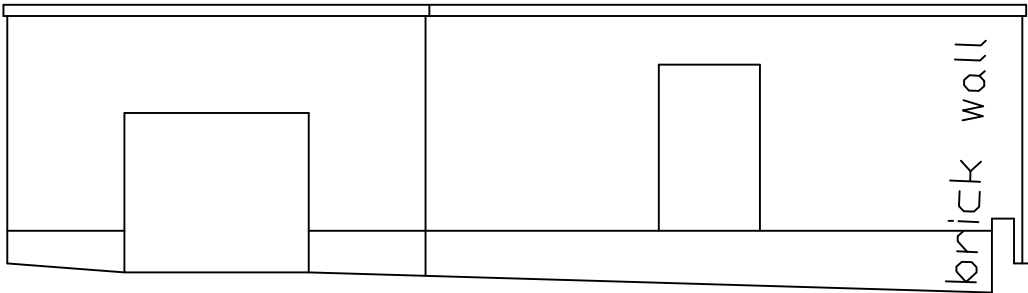

East Elevation

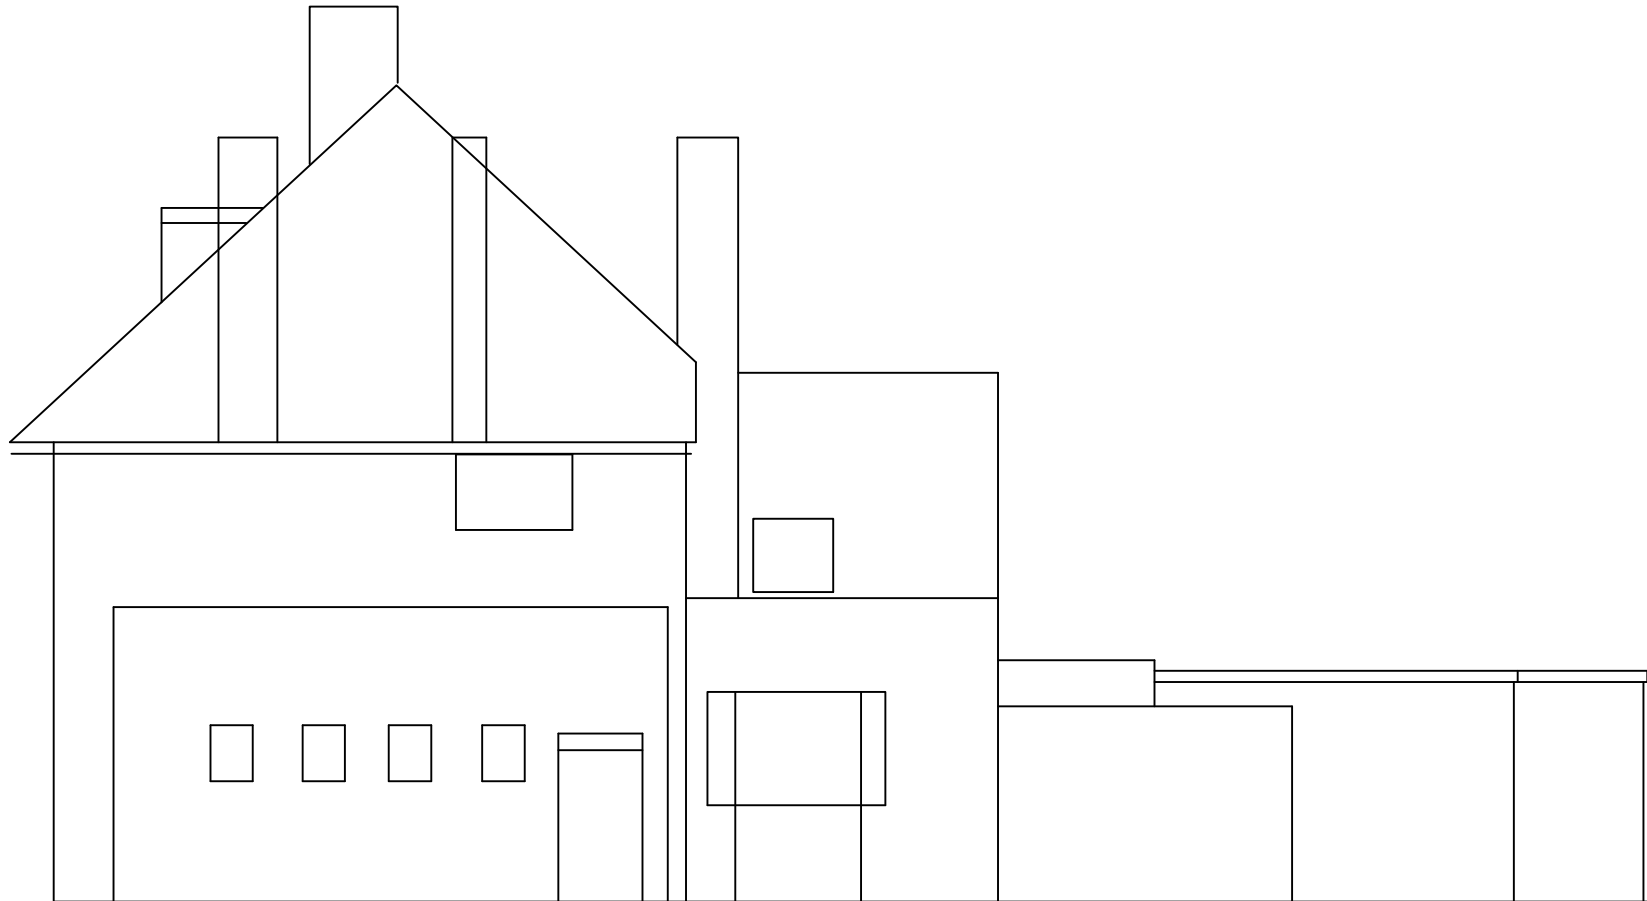

North Elevation

Revision	Date

VAWARD planning & design		Moorcroft Church Road Swanmore Southampton SO32 2PA T 01489 894 300 M 07811 393 434 e-mail vawardplanning.co.uk							
Client Goodwill Homes Ltd	Scale 1:100	Drawn VAW							
Project The Leopard Inn, Purbrook	Date 28.01.14	Checked							
Drawing Title Existing North & East Elevations	Drawing No P10	Revision	<table><tr><td></td><td></td><td></td><td></td><td></td><td></td></tr></table>						
This drawing is copyright of the designer & must not be reproduced without permission. Any discrepancies should be reported to the designer									