


THIS DRAWING IS THE PROPERTY OF STEPHEN BROMLEY ASSOCIATES
AND MUST NOT BE REPRODUCED IN PART OR IN WHOLE OR USED FOR
THE PURPOSES OF WHICH IT WAS PREPARED WITHOUT THE WRITTEN
CONSENT OF STEPHEN BROMLEY ASSOCIATES
NOTED OF ANY DISCREPANCIES




EXISTING

 

NORTH ELEVATION



WEST ELEVATION

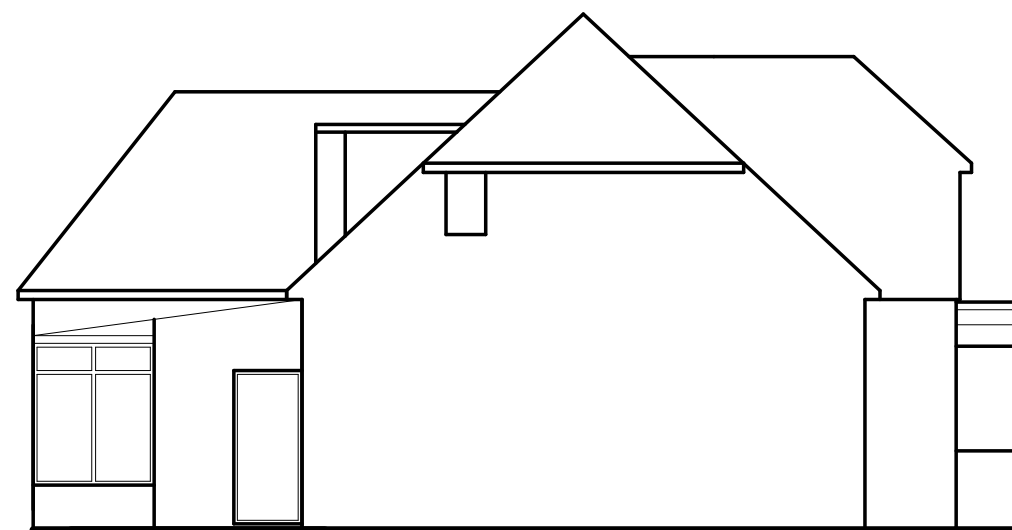


SOUTH ELEVATION


PROPOSED



EXISTING

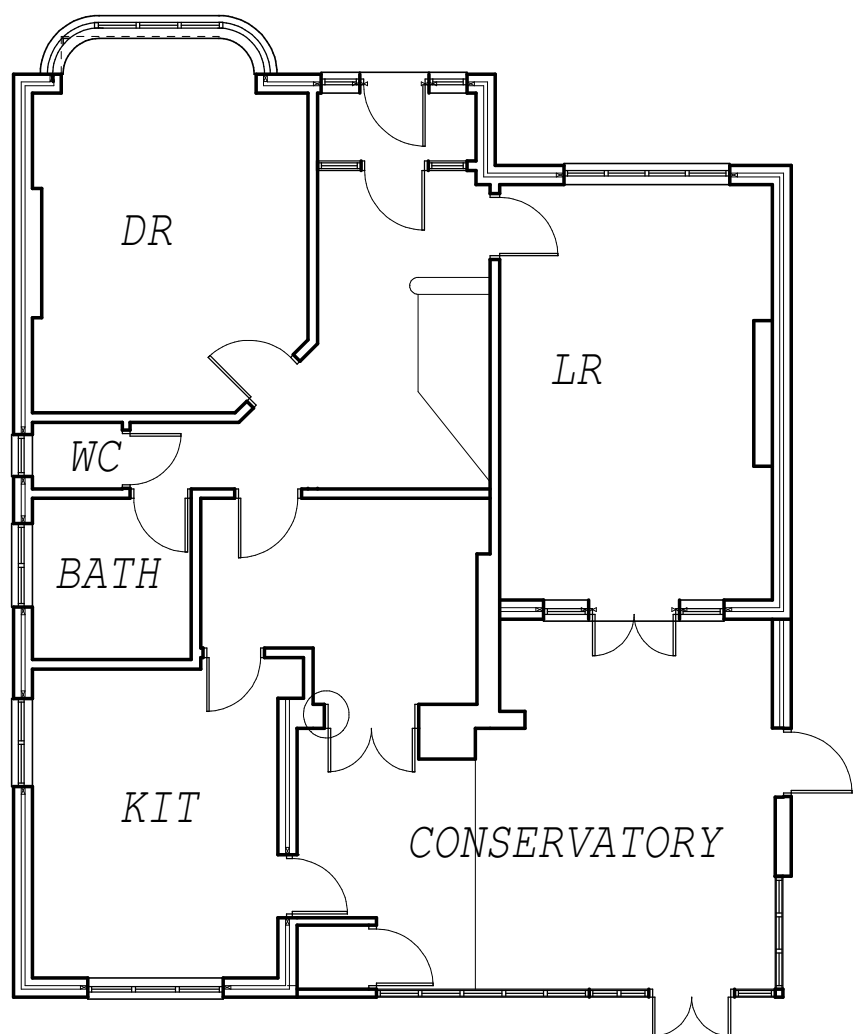


GROUND FLOOR PLAN

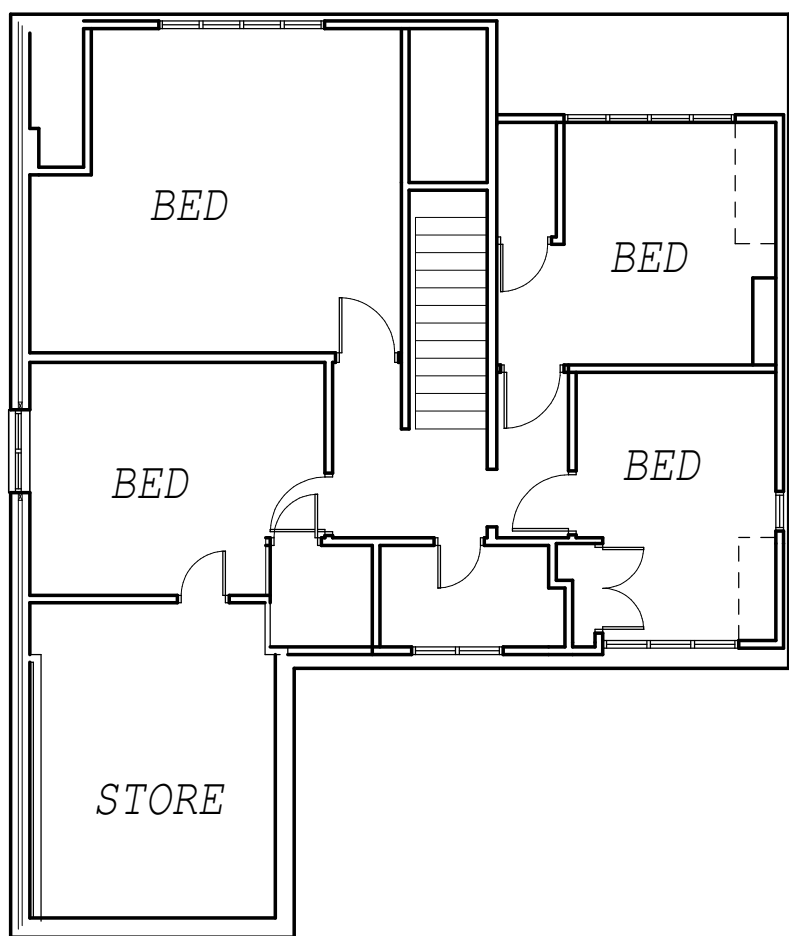


FIRST FLOOR PLAN


PROPOSED

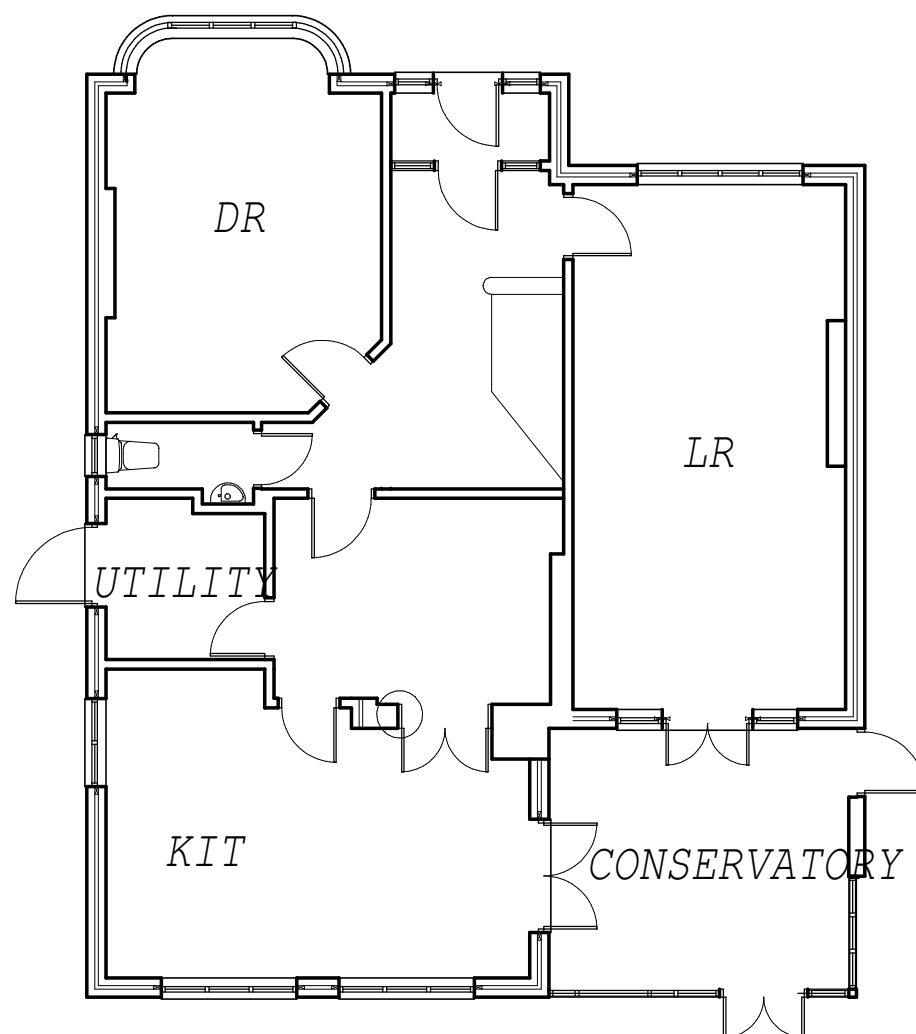

GROUND FLOOR PLAN

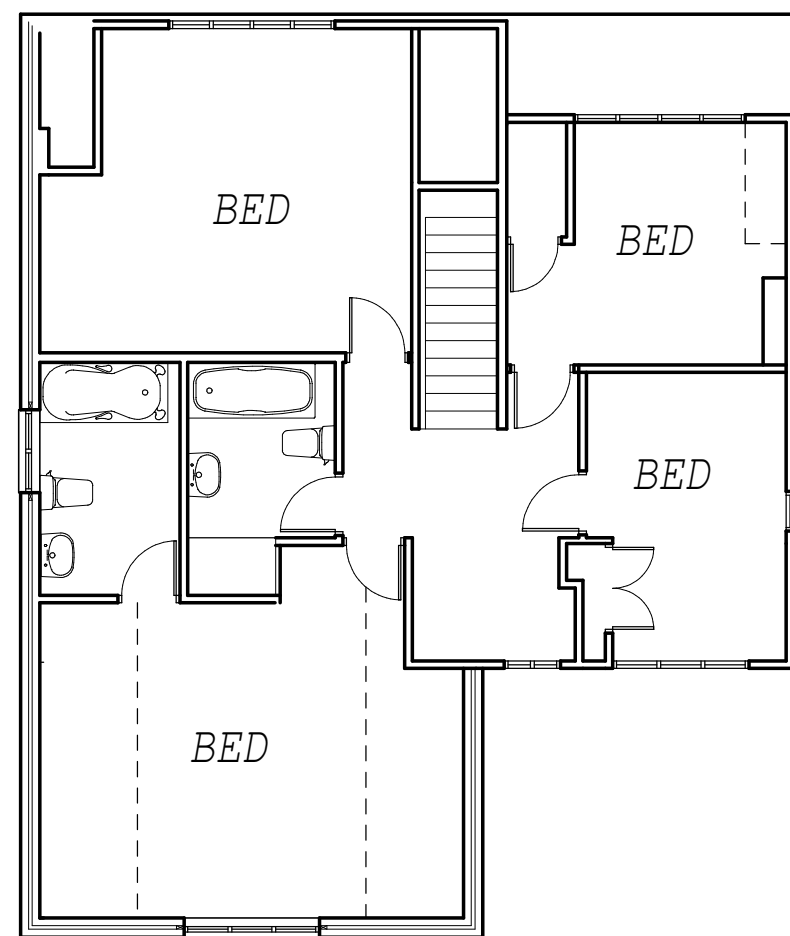

FIRST FLOOR PLAN

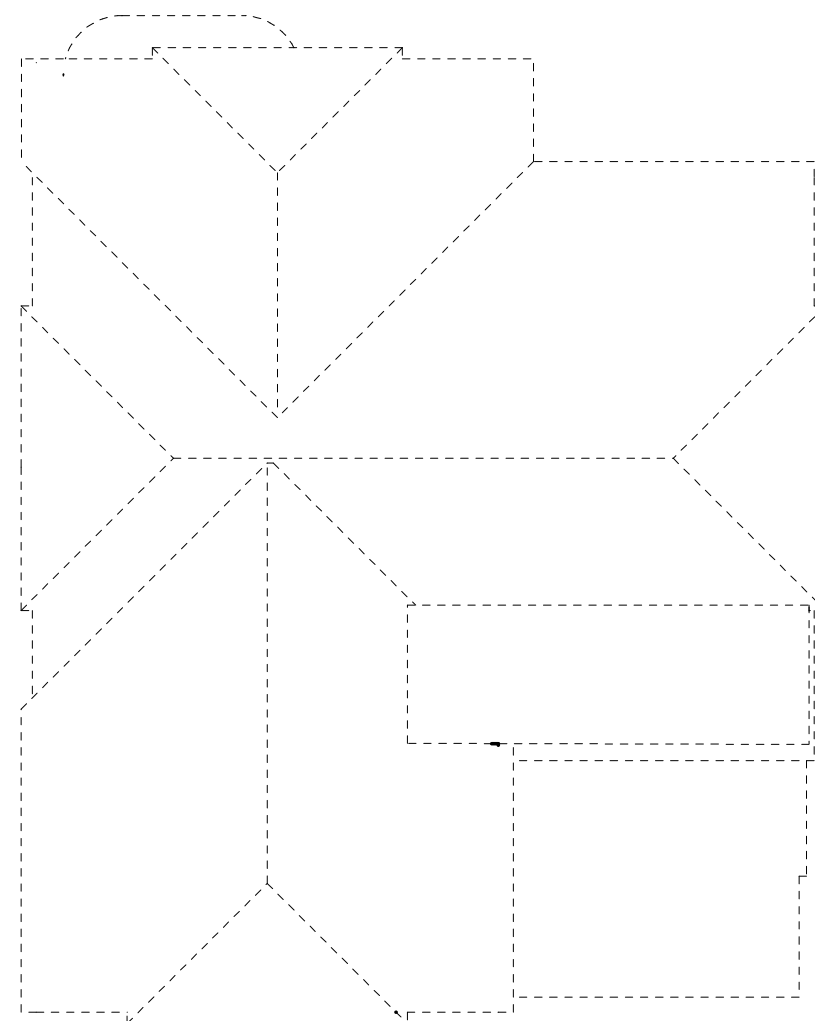

ROOF PLAN

STEPHEN BROMLEY ASSOCIATES
5 WEST ST SHOREHAM BY SEA
WEST SUSSEX

PROPOSED EXTENSION

AT SCALE 1:100

20 CLOVELLY RD EMSWORTH

Drawing no 10131-1

A1