
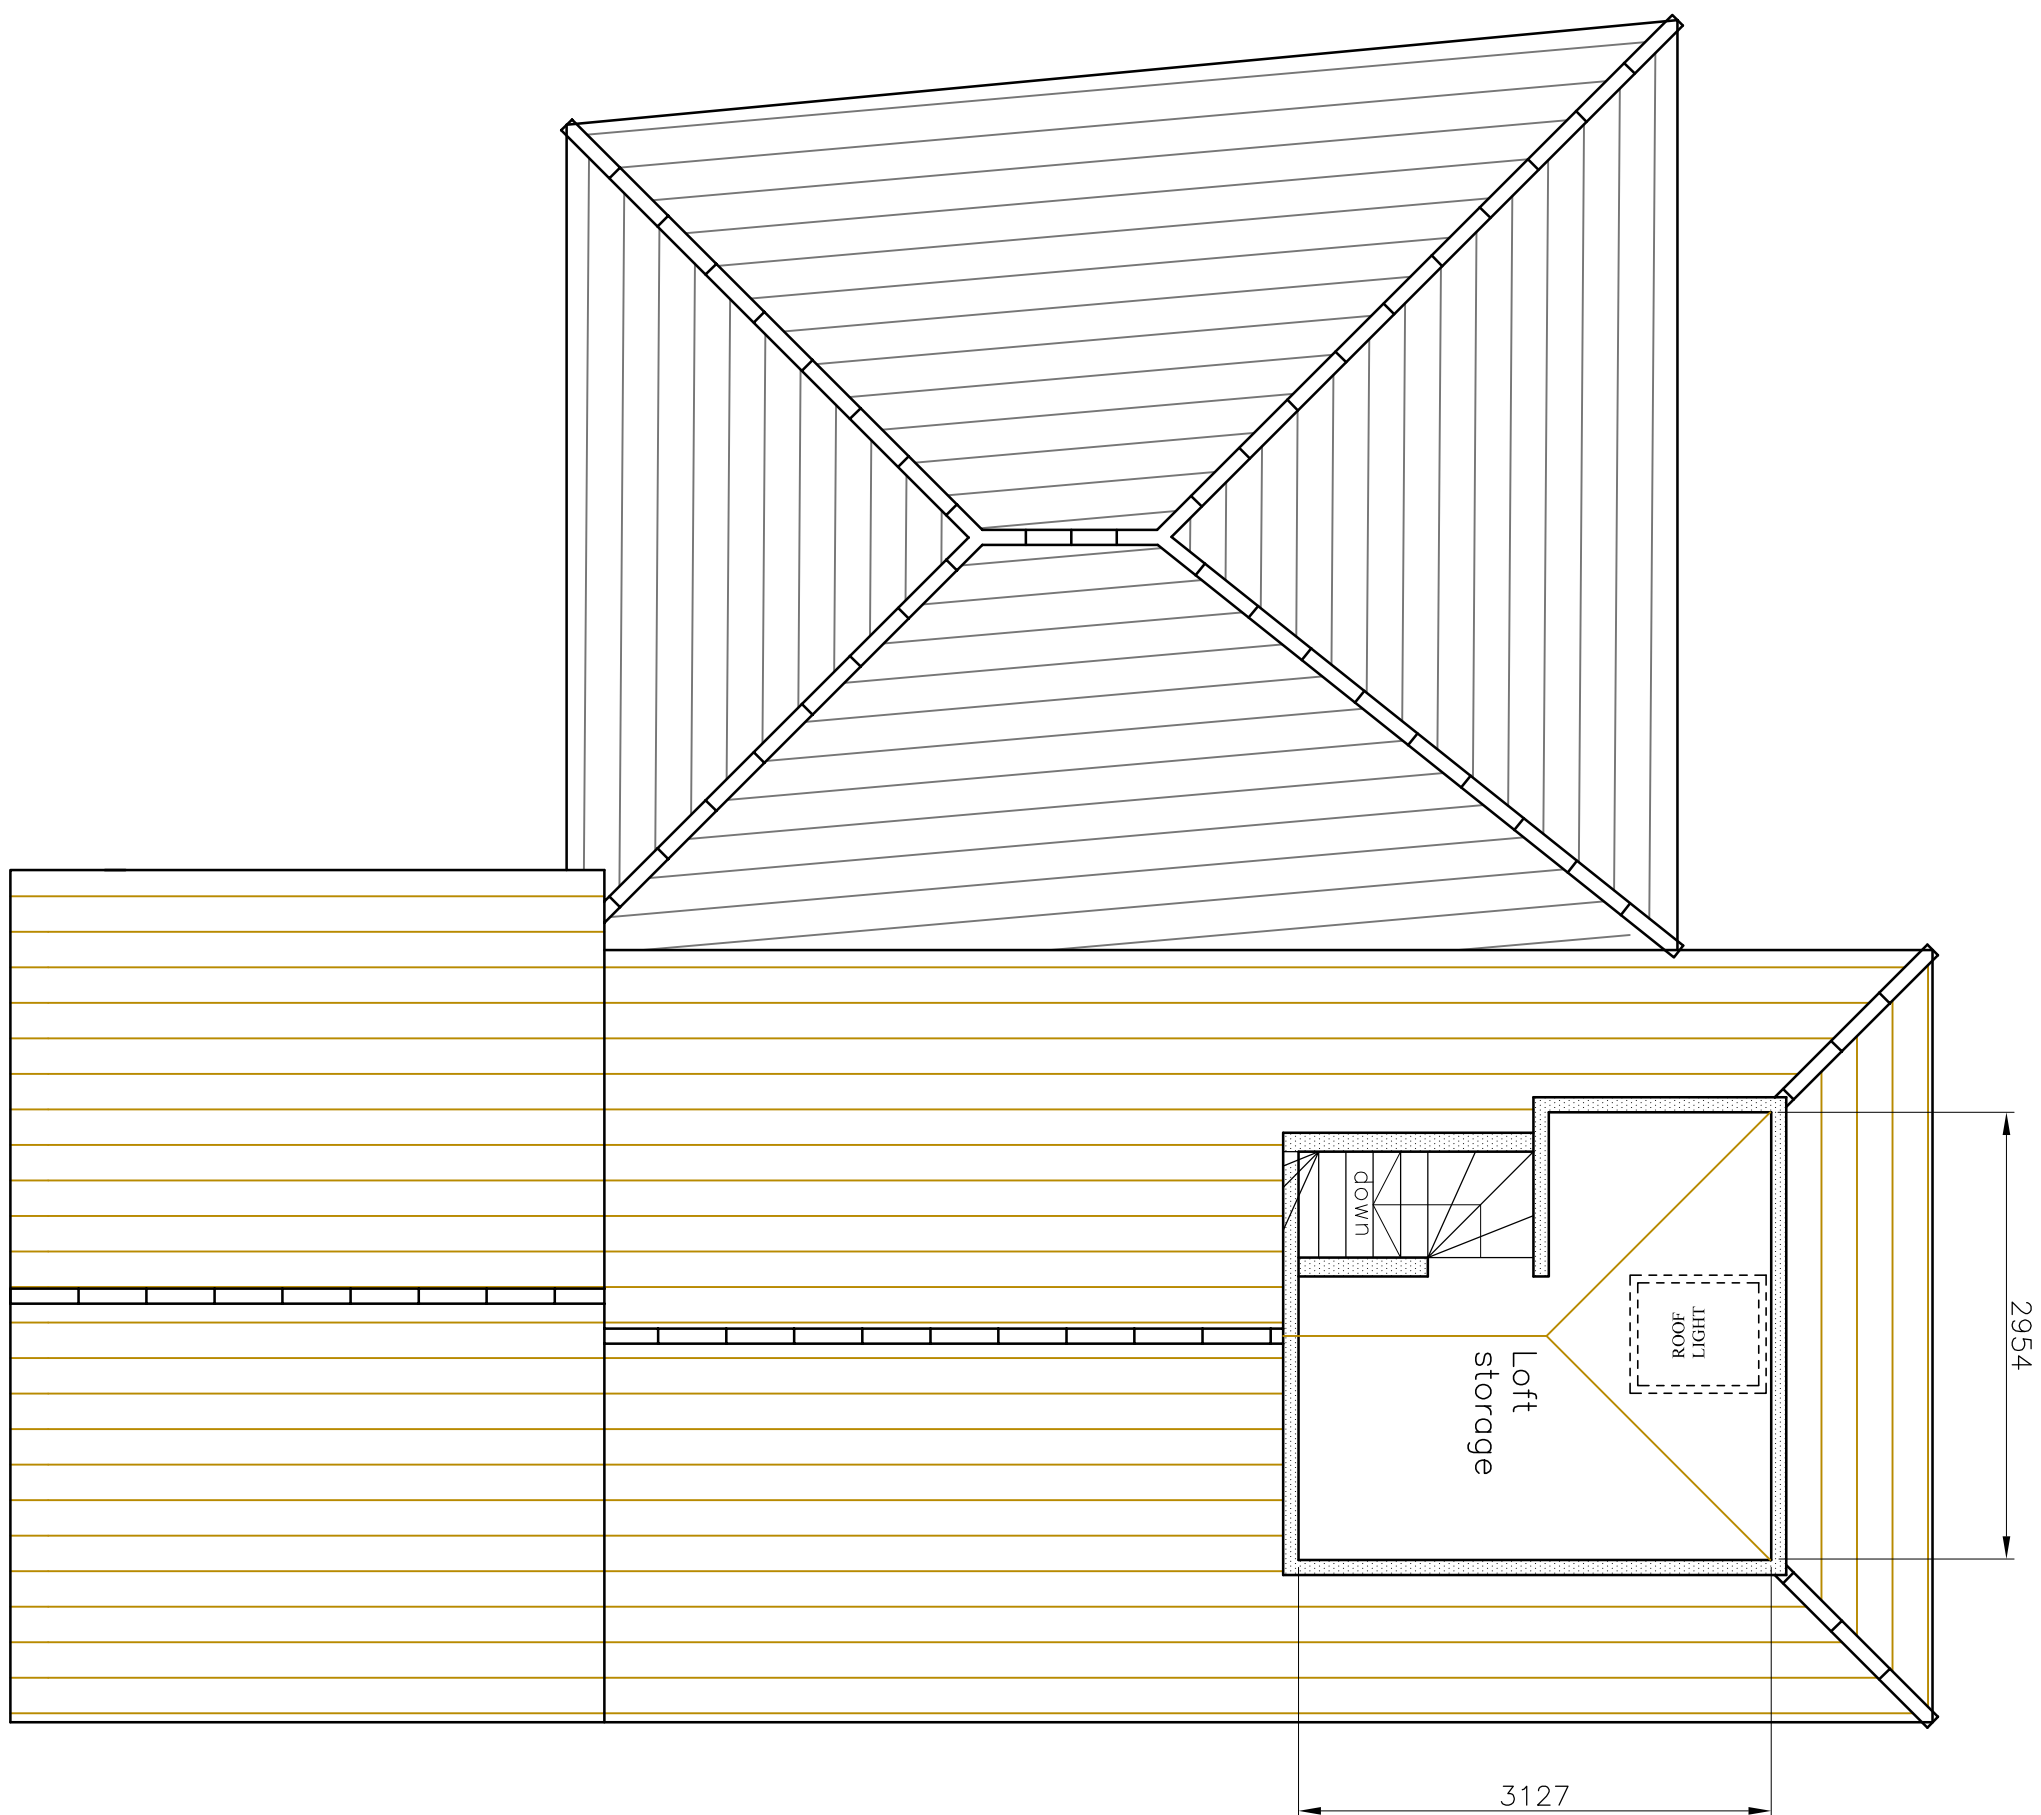
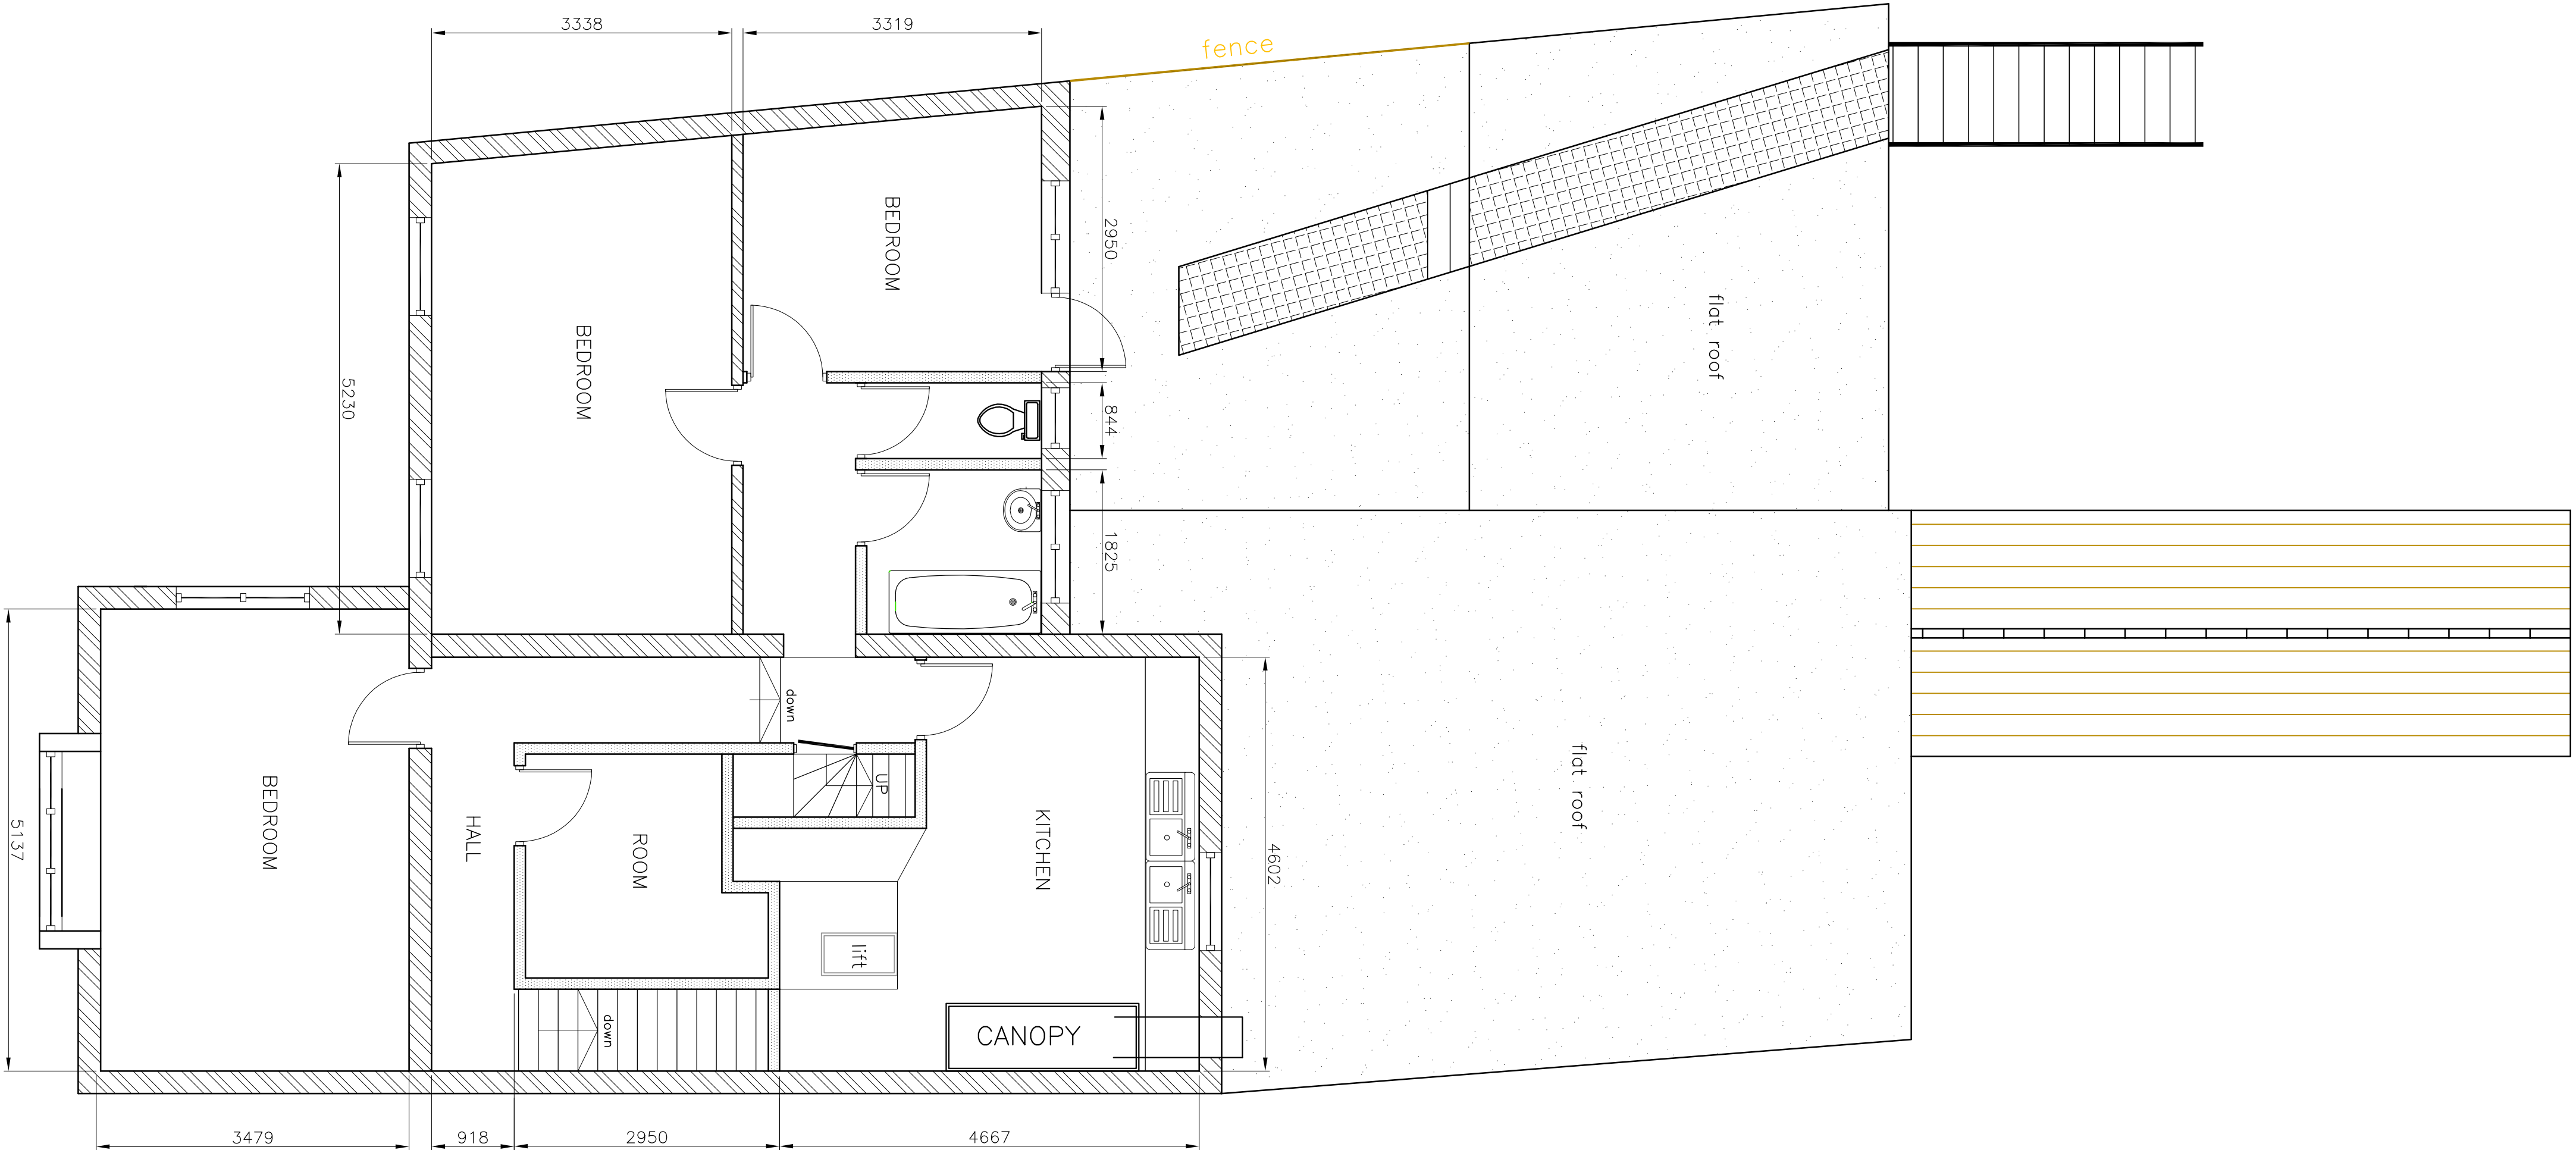


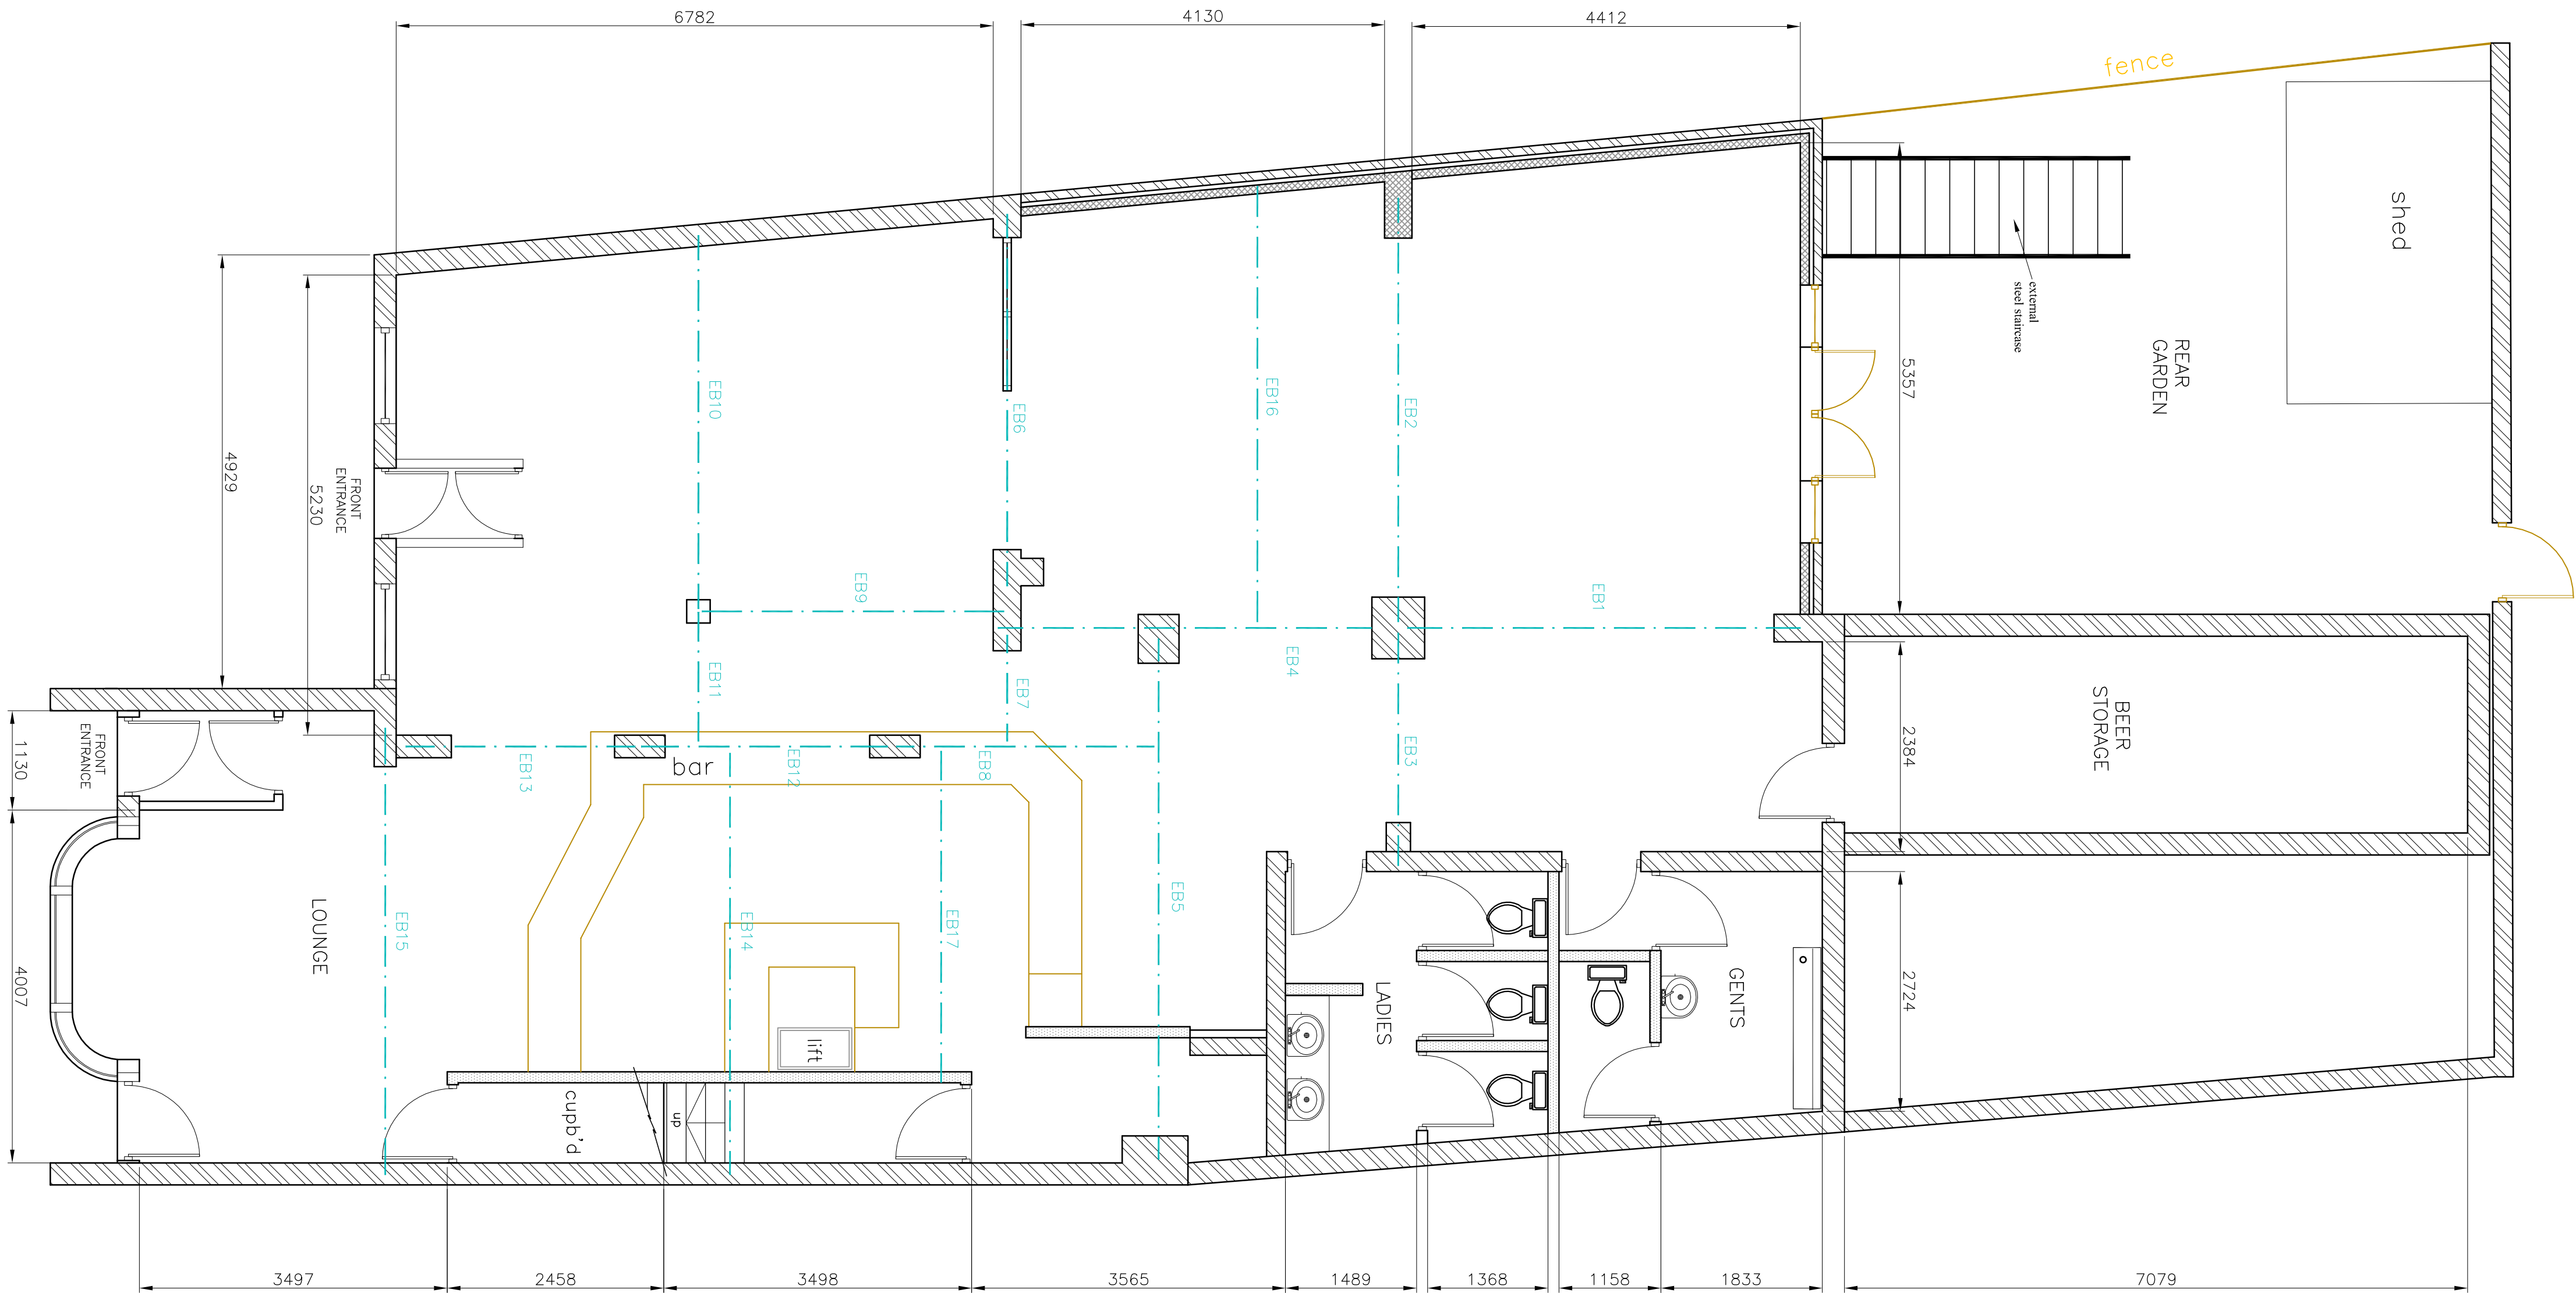

EXISTING GROUND FLOOR PLAN

EXISTING FIRST FLOOR PLAN

EXISTING LOFT SPACE PLAN

DRAWING:
EXISTING FLOOR PLANS

Project:
THE PERSEVERANCE
51 NORTH STREET
HAVANT PO9 1PP

Rev	Amendment	Date	By	Chkd
1	CONSTRUCTION			



Contract: Perseverance Ltd, 11A Woodland Lane, Essex IG1 3SF
T: 020 8318 4851 F: 0203 174 0080
info@contrast-estimators.co.uk www.contrast-estimators.co.uk
Registered in England No. 8883128
Office Address: Unit 26, Kemp Road, Chesham Health Industrial
Park, Uxbridge, Essex MK8 1B

Scales:	1:30	Dwg No.	SE/51NS/01	Rev
Drawn By:		Checked By:		
First Issued:	15/04/13			