


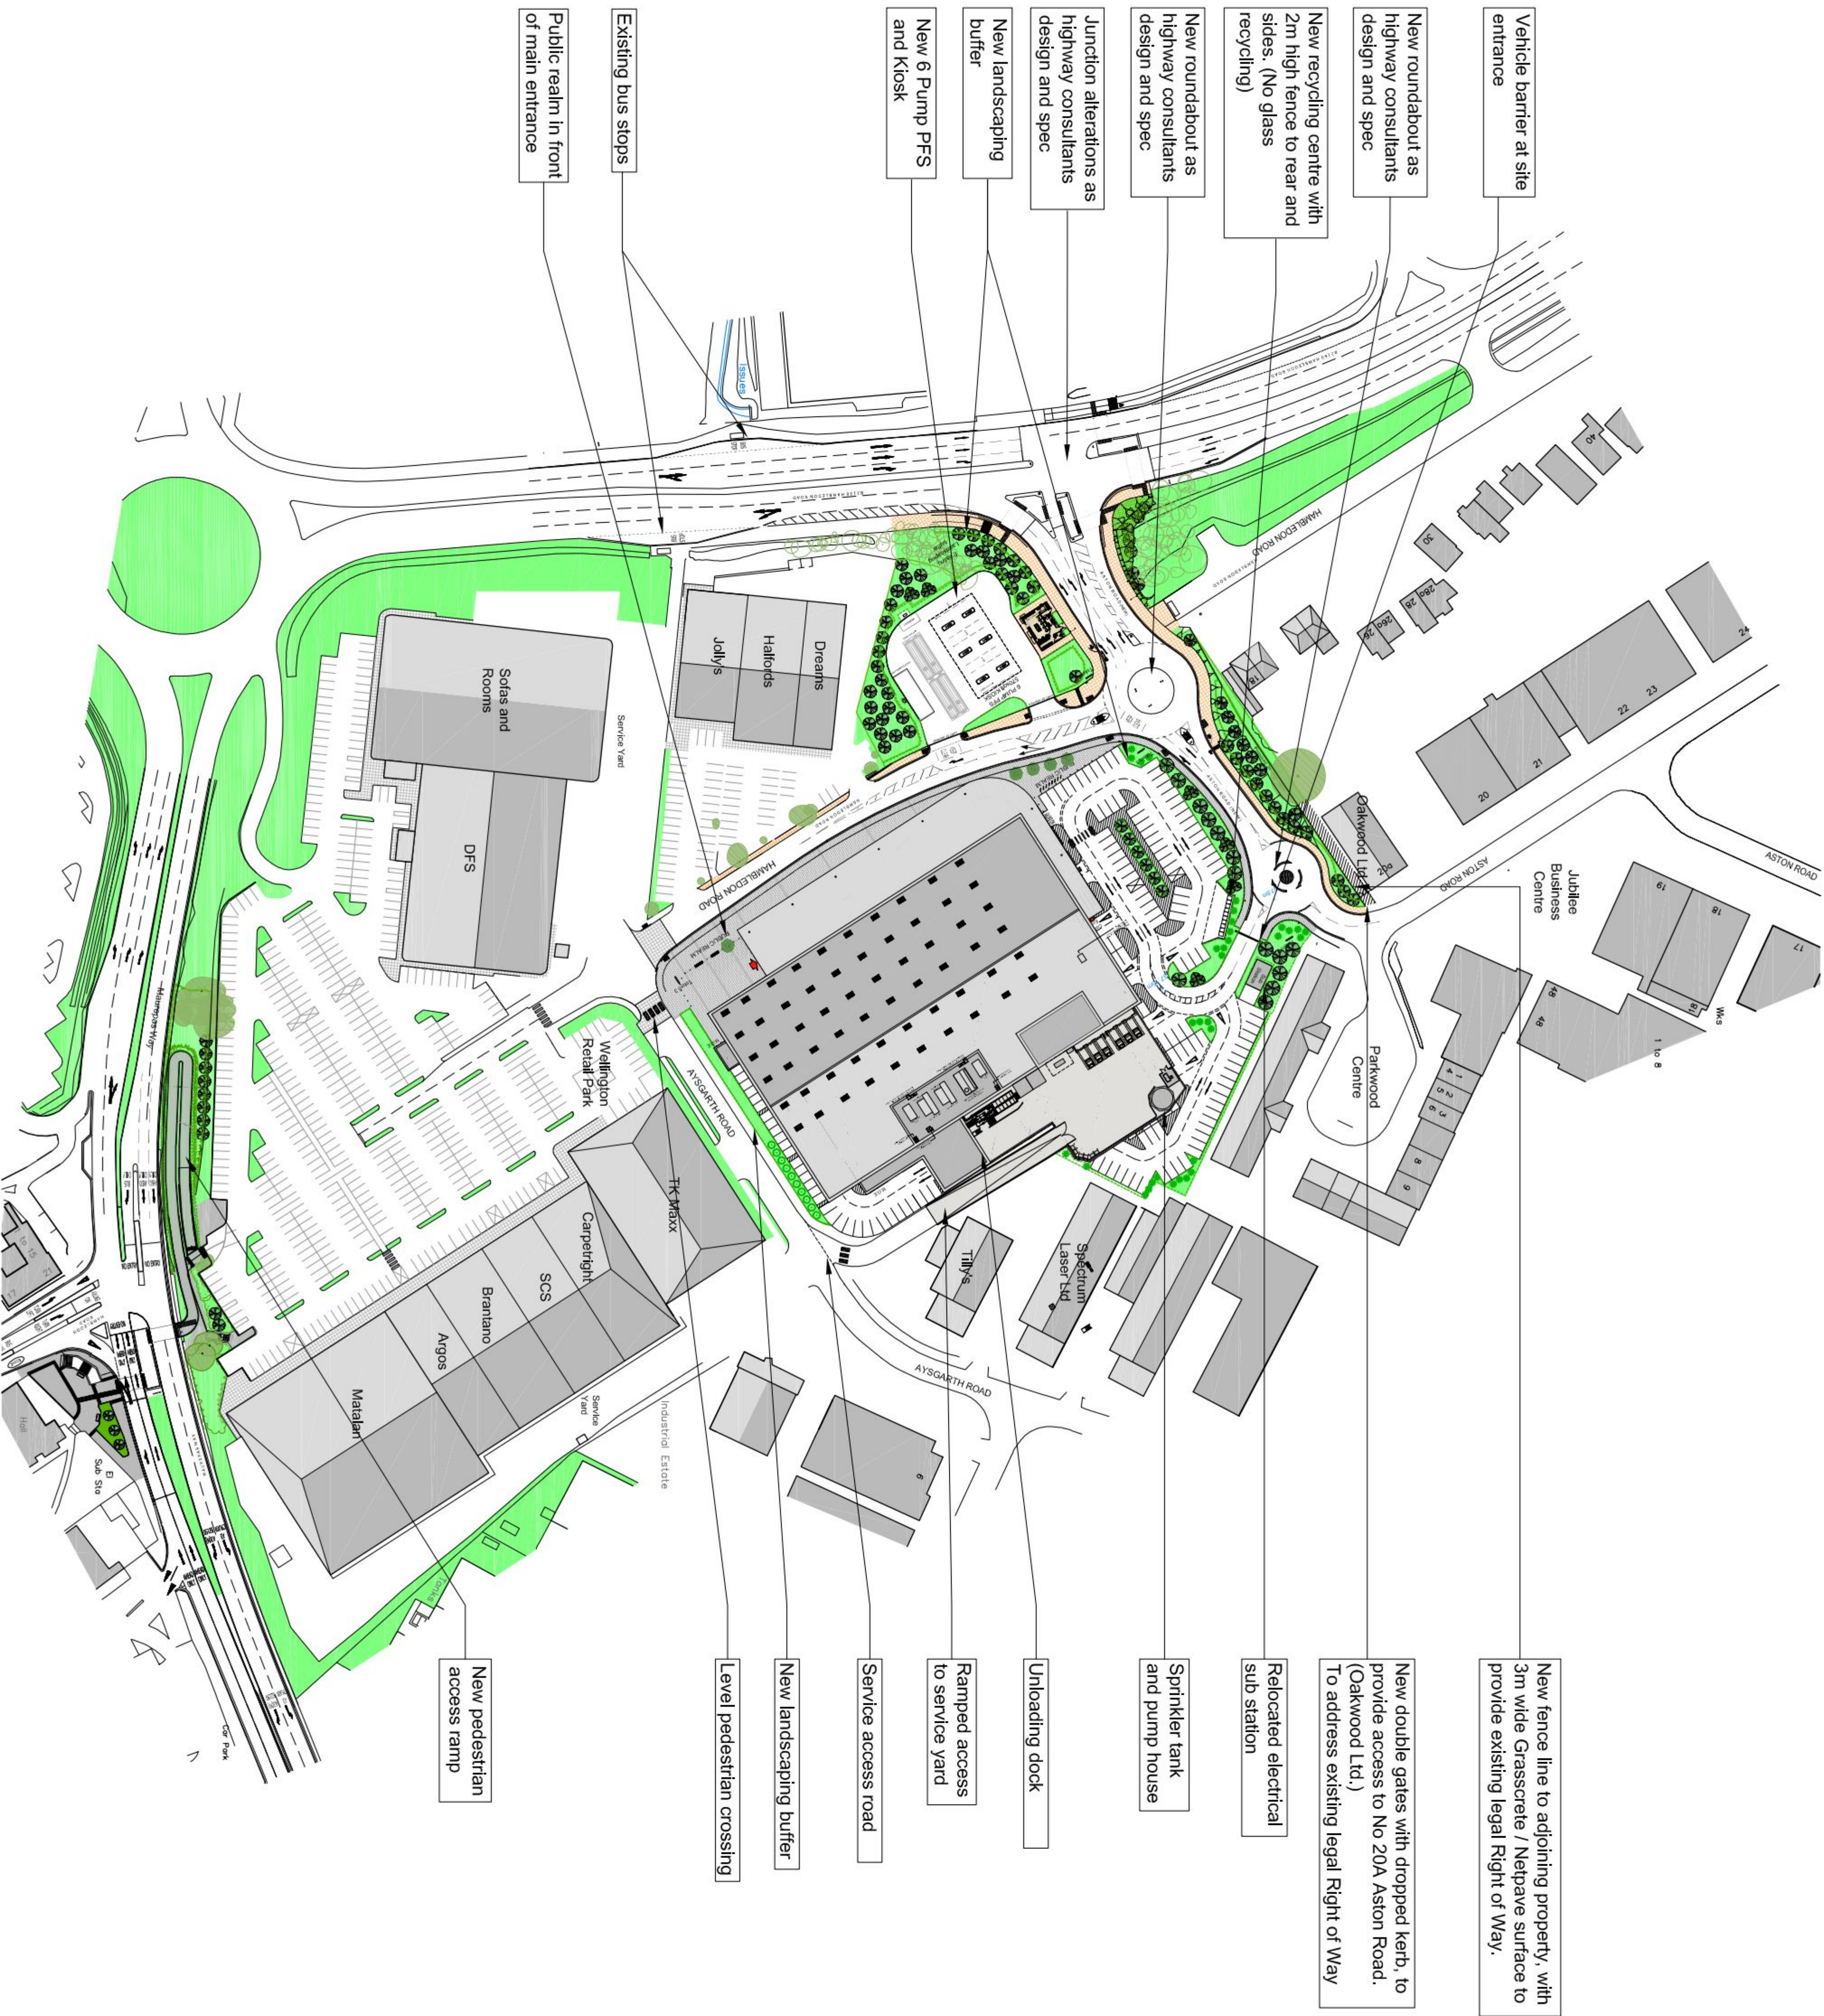

PLANNING

NB: All landscaping is shown indicatively, please refer to Arthur Armes Associates drawings for full design and spec

CAR PARKING	
Standard	390
Disabled	25
Parent and Toddler	17
Total	432

K	Additional notes added.	23-10-12 JW
J	Highways updated, gates & notes added	19-10-12 JW
H	New fence line adjusted to adjoining property	18-09-12 JW
G	Additional property added, PFS, landscaping, service easements, parking, ramp & highways amended	07-08-12 JW
F	Site station relocated	14-07-11 MRA
E	Access barrier at site entrance added	04-07-11 MRA
D	Amendments to roundabout on Aston Road	23-06-11 LS
C	Revised pedestrian crossing, PFS kiosk and Aston revised	24-05-11 GJ
B	3m high fence added	30-03-11 MRA
A	Amendments made to car parking, Discreet of a space as a result.	15-11-10 LS

REV	DATE	BY
CLIENT		

Sainsbury's

PROJECT
Hambledon Road
Waterlooville
Hampshire, PO7 7UA

DRAWING
Proposed Site Plan



DATE: October 2010
SCALE: 1 : 1000 @ A1
DRAWN: ADB
CHECKED:
CHQ.08.8455 - PL103 K