




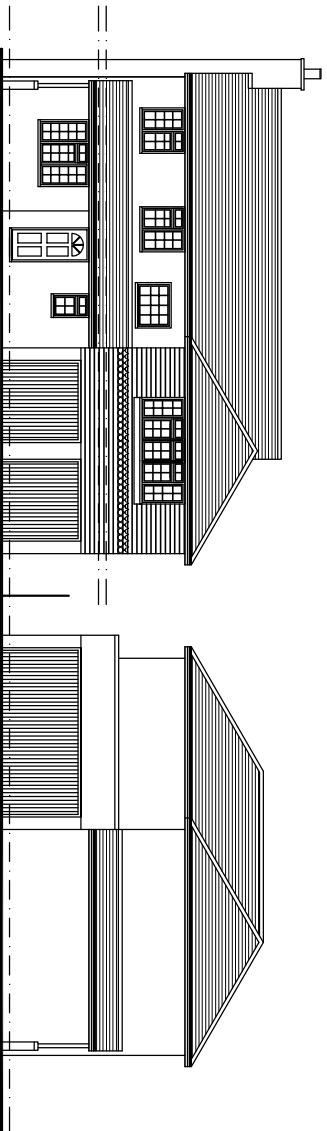

STREET SCENE 1:200

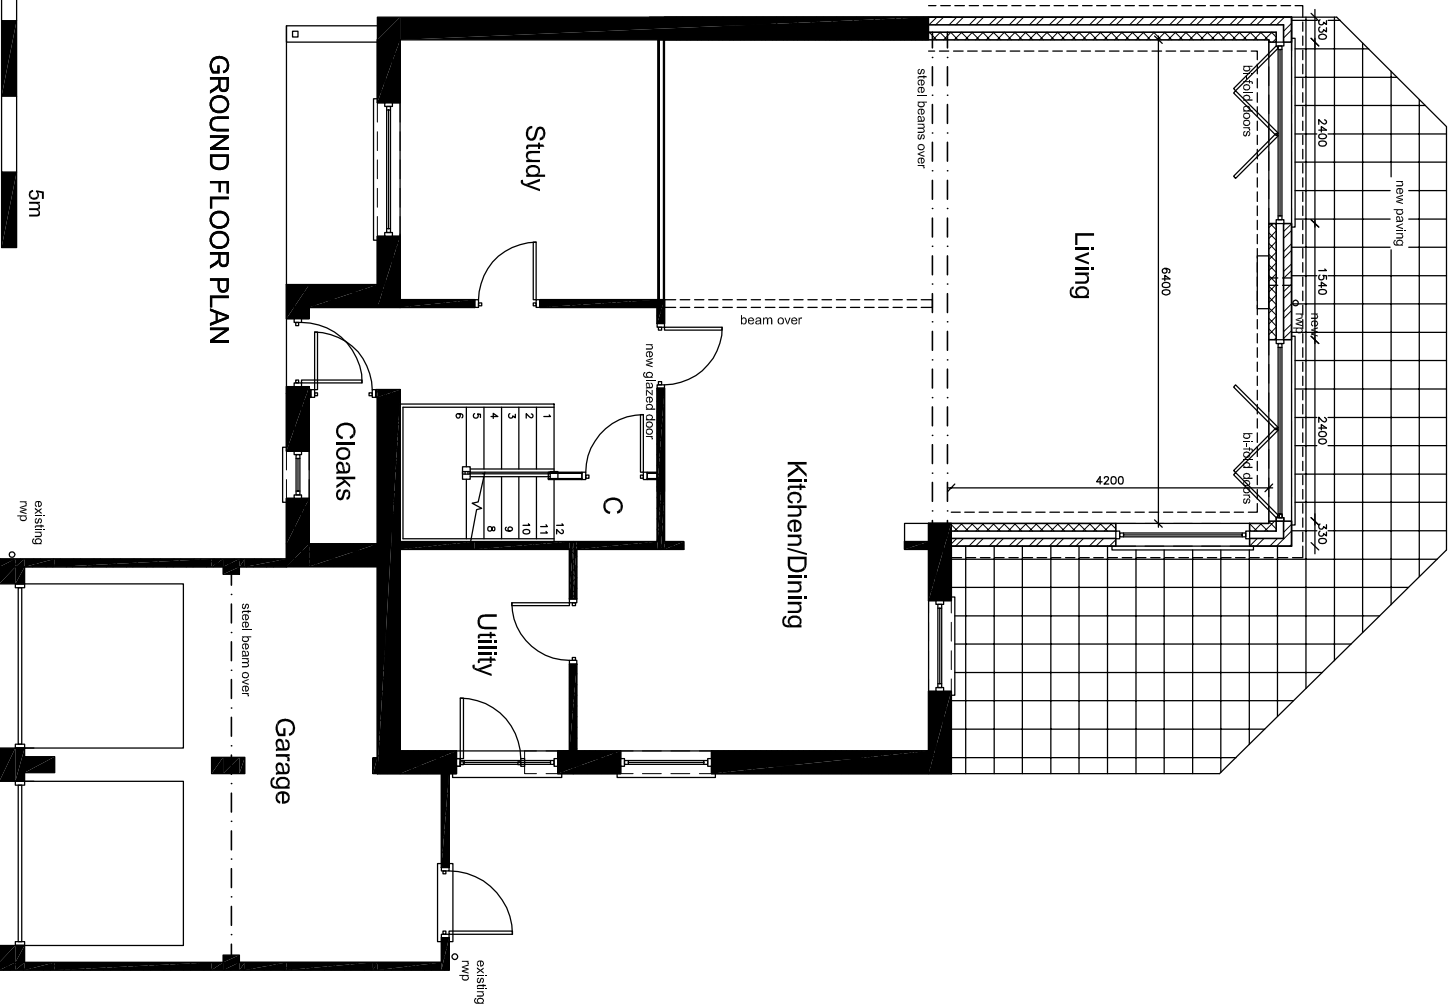

GROUND FLOOR PLAN

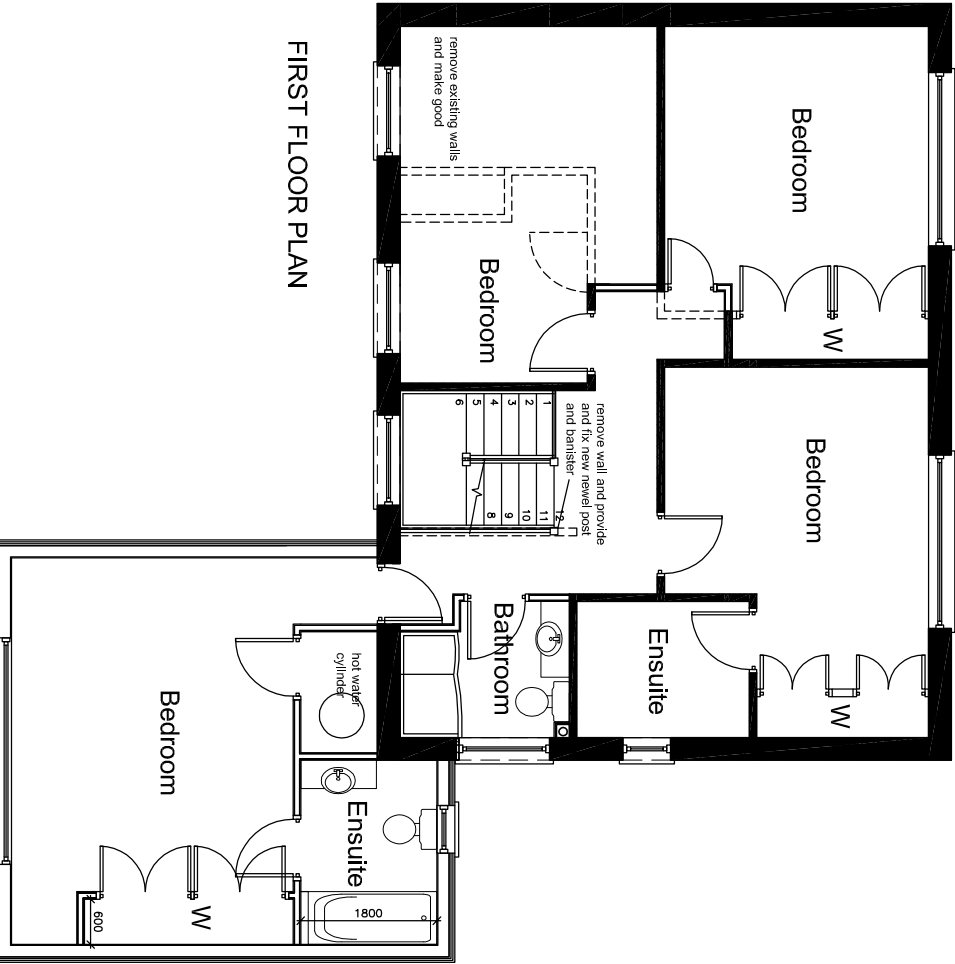

FIRST FLOOR PLAN

A	depth of living m	25.10.12
No.	Revision/Issue	Date

Project Name and Address
7 Malloy Close
Waterlooville

Project 15/10/12	Sheet 04A
Date 15.04.12	
Scale 1:100	

design
17 Eastern Parade, Fareham,
Hants PO16 0RL
d.design@itscall.co.uk
07742720557 01329 221329