


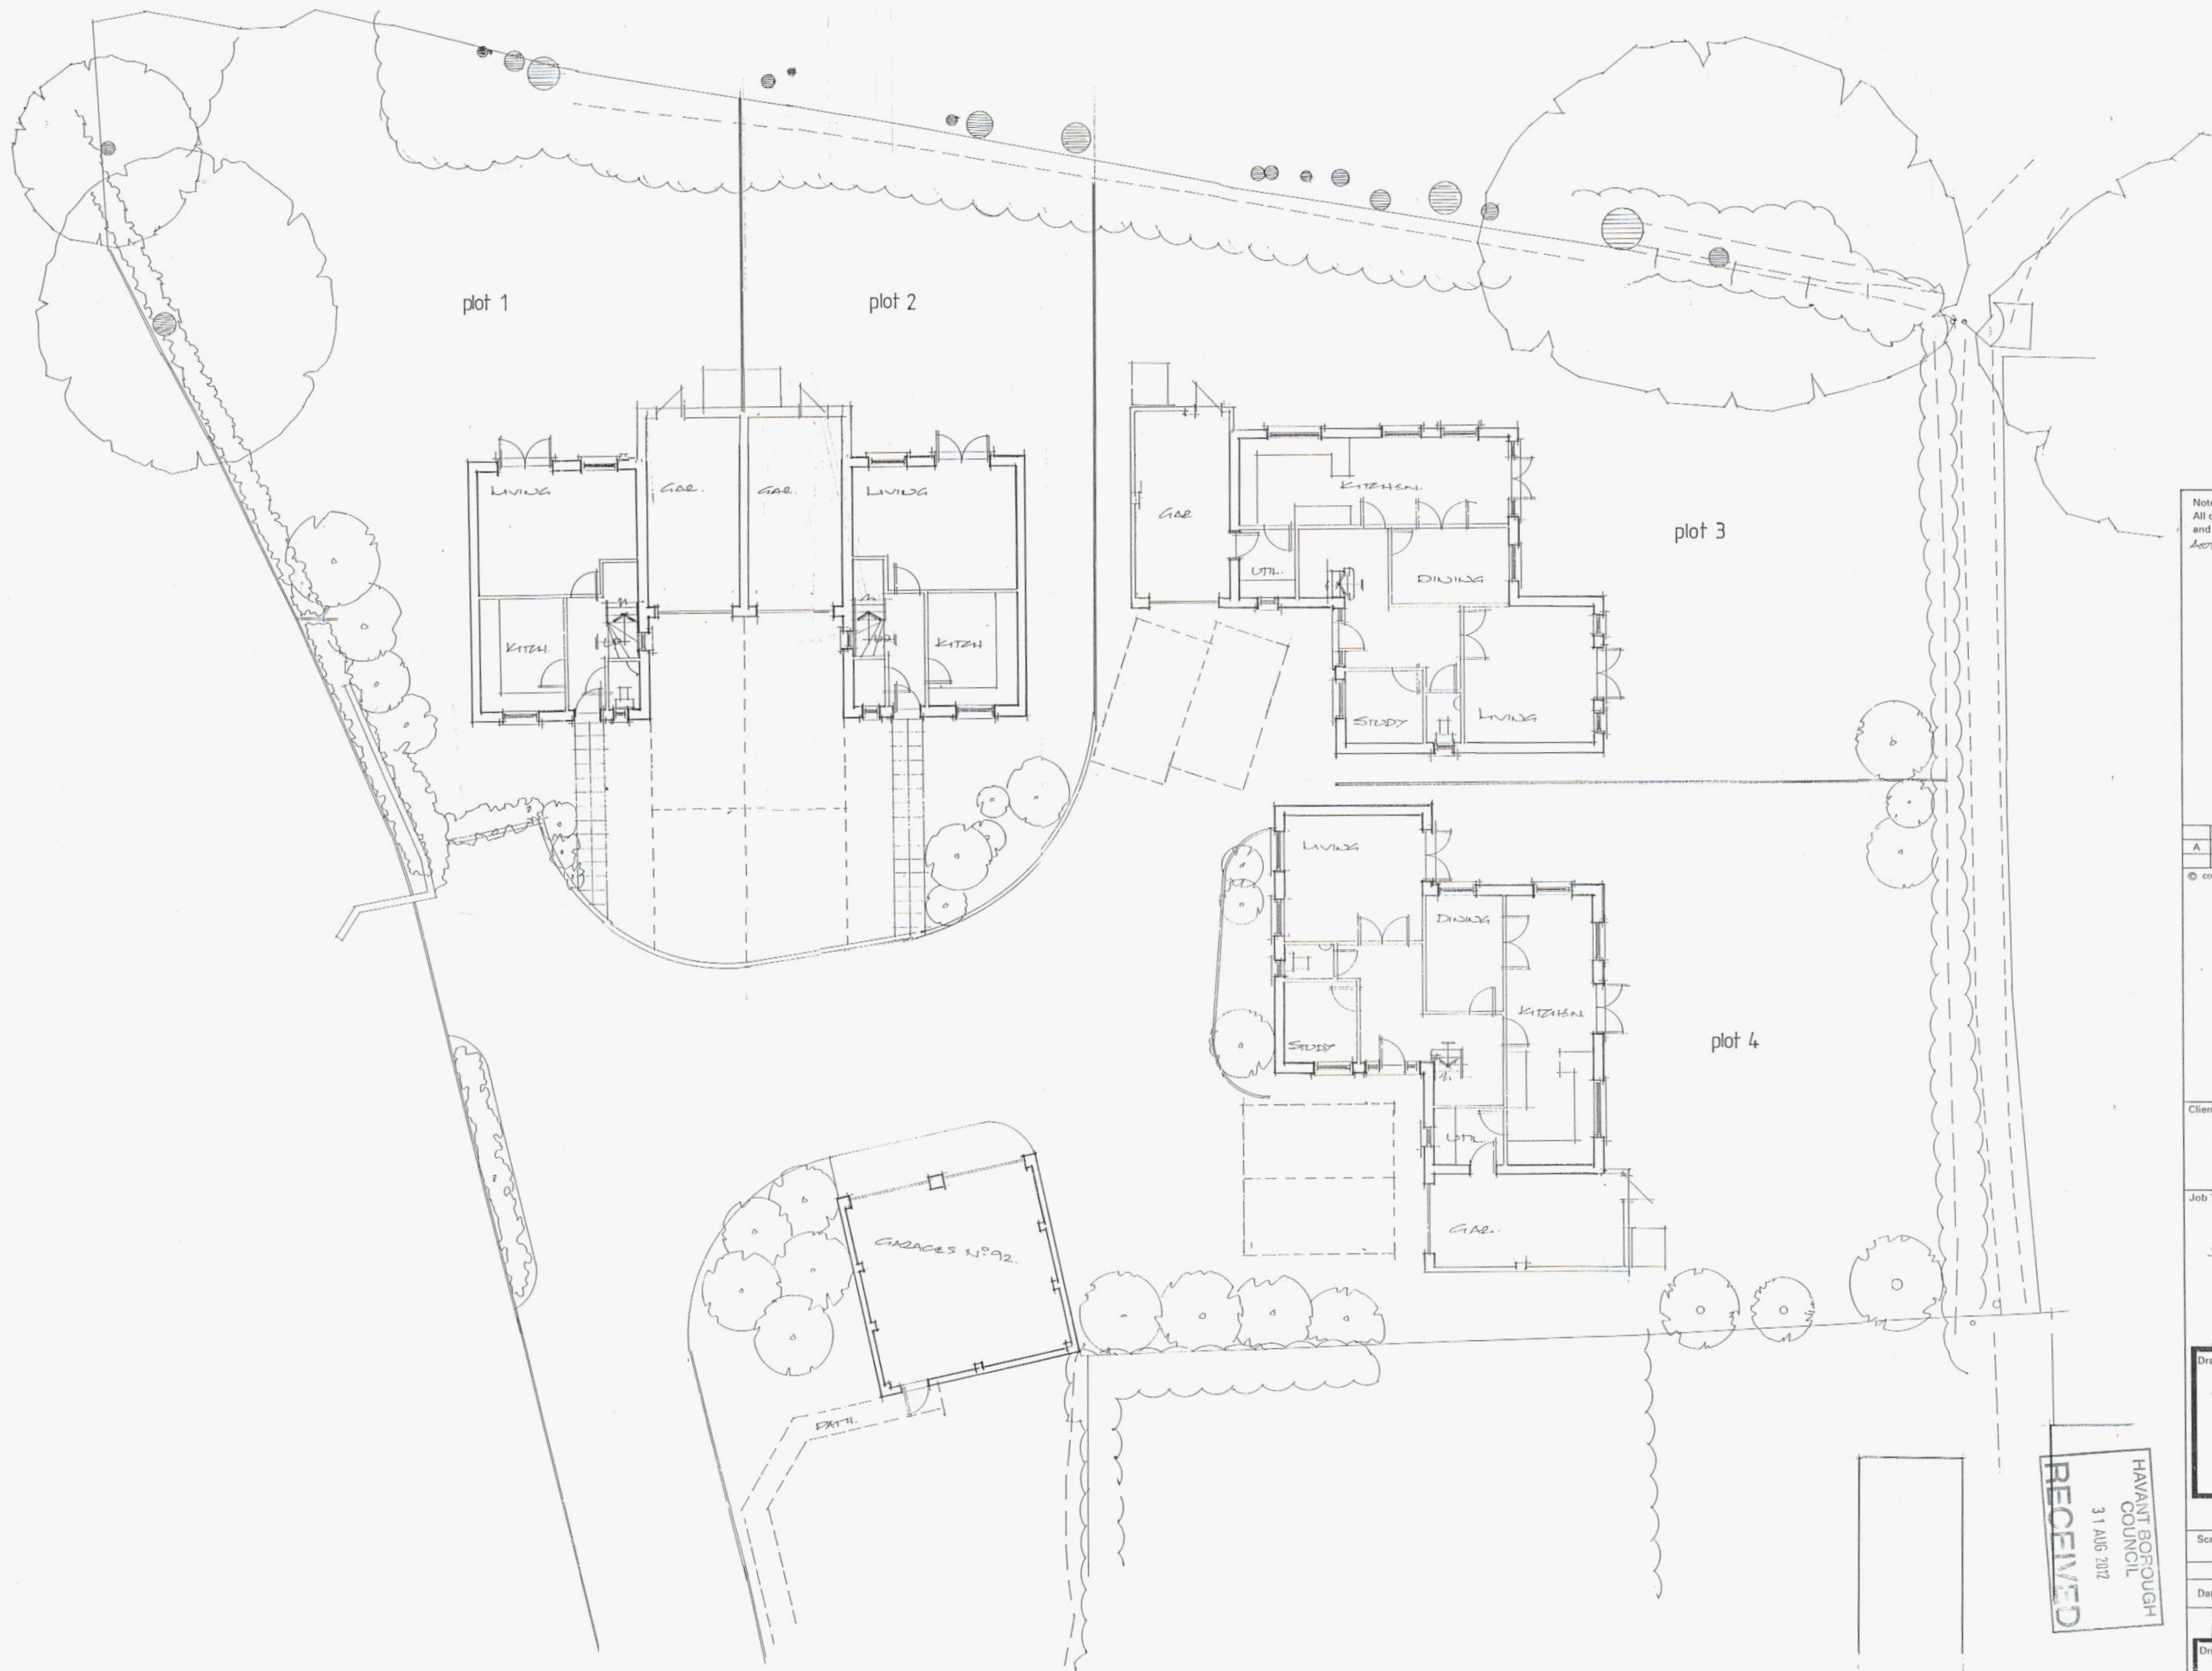

Note:
All dimensions must be checked on site
and not scaled from this drawing. EXCEPT FOR LOCAL
AUTHORITY PLANNING PURPOSES

A	1-10-11	1-10-11	1-10-11
	Date	Revision	Revision

THORNS-YOUNG
ARCHITECTURAL

THORNS-YOUNG LTD.
257 London Road, South End, Portsmouth, PO2 9BQ
Tel: (023) 9367 2003 Fax: (023) 9366 3157

Client
MR & MRS A COOPER

Job Title
LAND TO BEAR OF
S2 & B6 LONDON ROAD
PURBECK

Drawing Title
GROUND FLOOR PLANS

Scale
1:100 AT A1

Date NOV '10 Drawn by BF

Orig. No. 2153.09.42. Rev. A

RECEIVED
HAVANT BOROUGH
COUNCIL
31 AUG 2012