



NOTE:
All dimensions to be checked on site before work commences.
SUBJECT TO BUILDING REGULATIONS, FIRE REGULATIONS AND STATUTORY APPROVALS.
This drawing is only to be used in conjunction with drawing notes & specification prepared by PARIO CONSULTING LIMITED.
Subject to statutory approval.

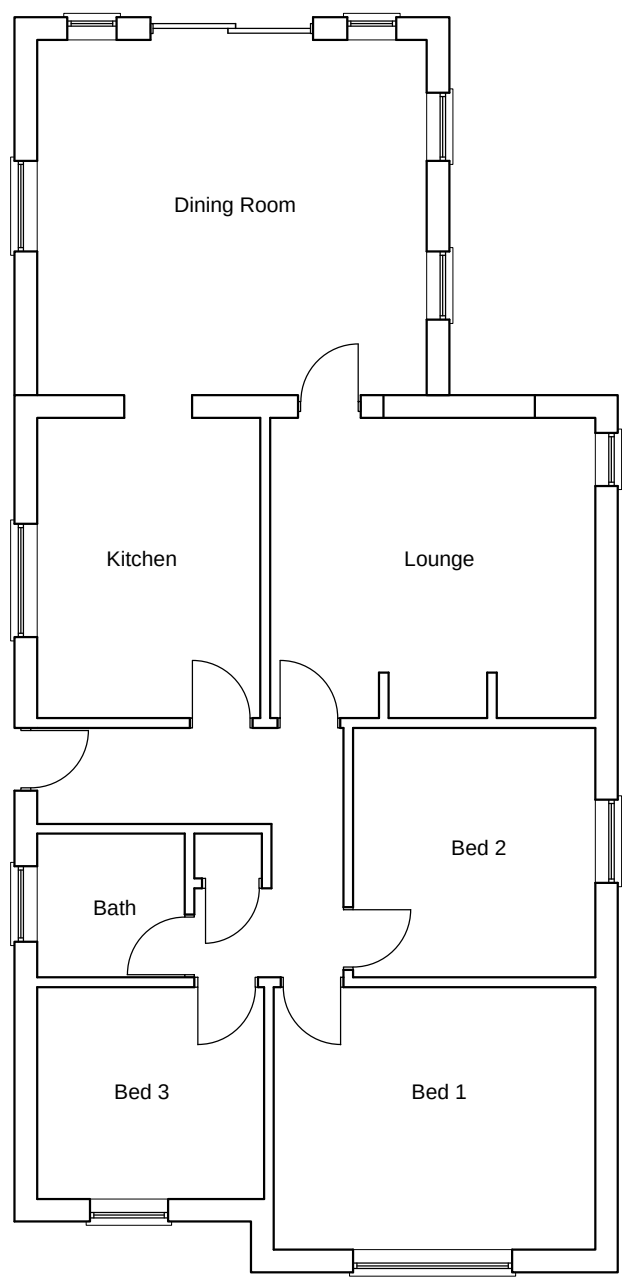


Existing Ground Floor Plan

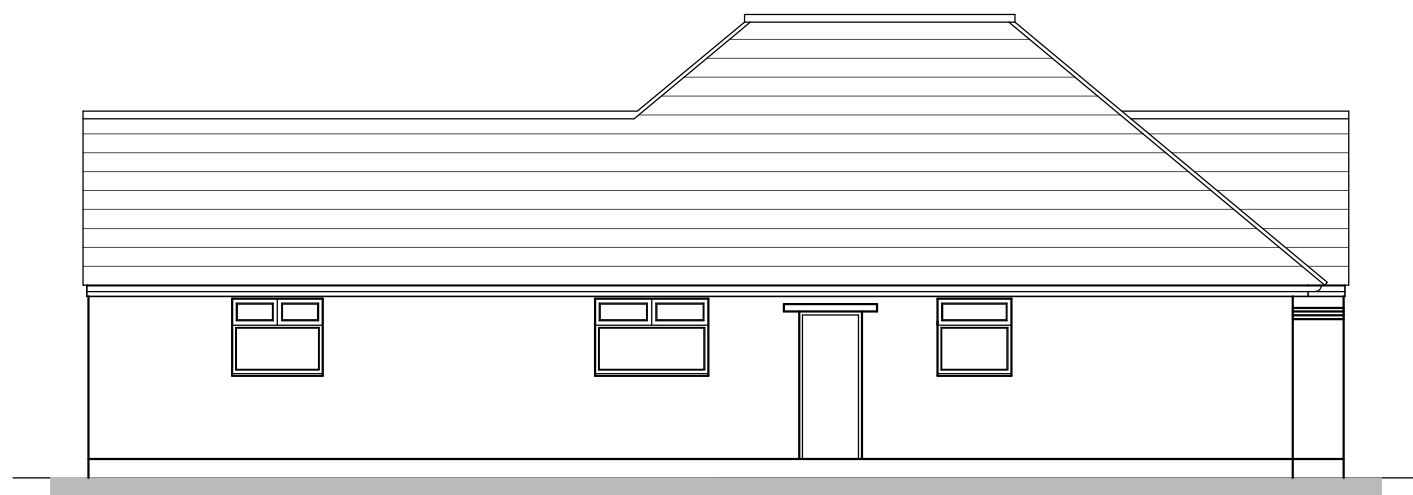

Existing Side (South East) Elevation




Existing Front (North East) Elevation

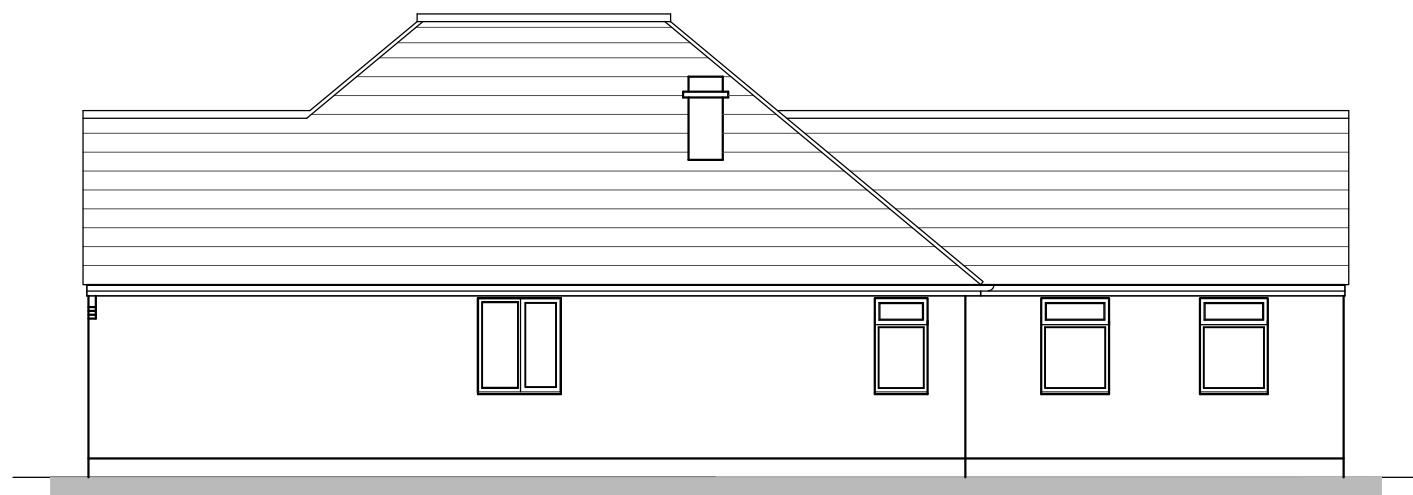


Existing Side (North West) Elevation




Existing Rear (South West) Elevation

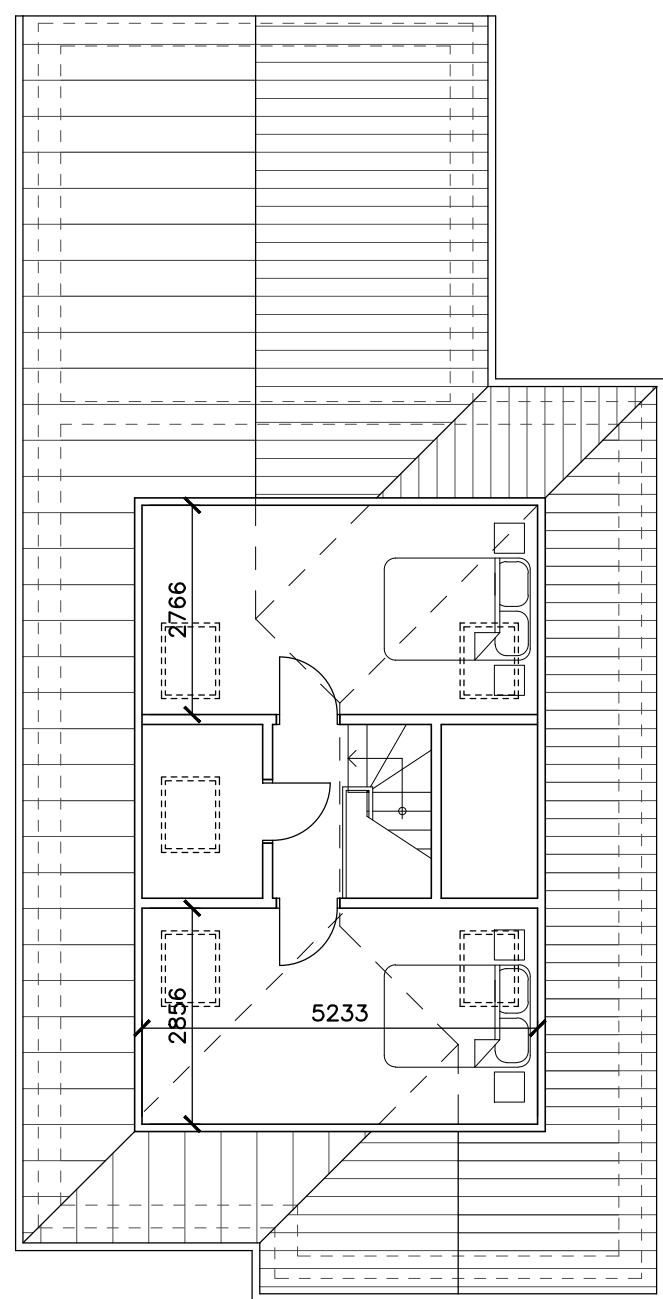

Proposed First Floor/Roof Plan

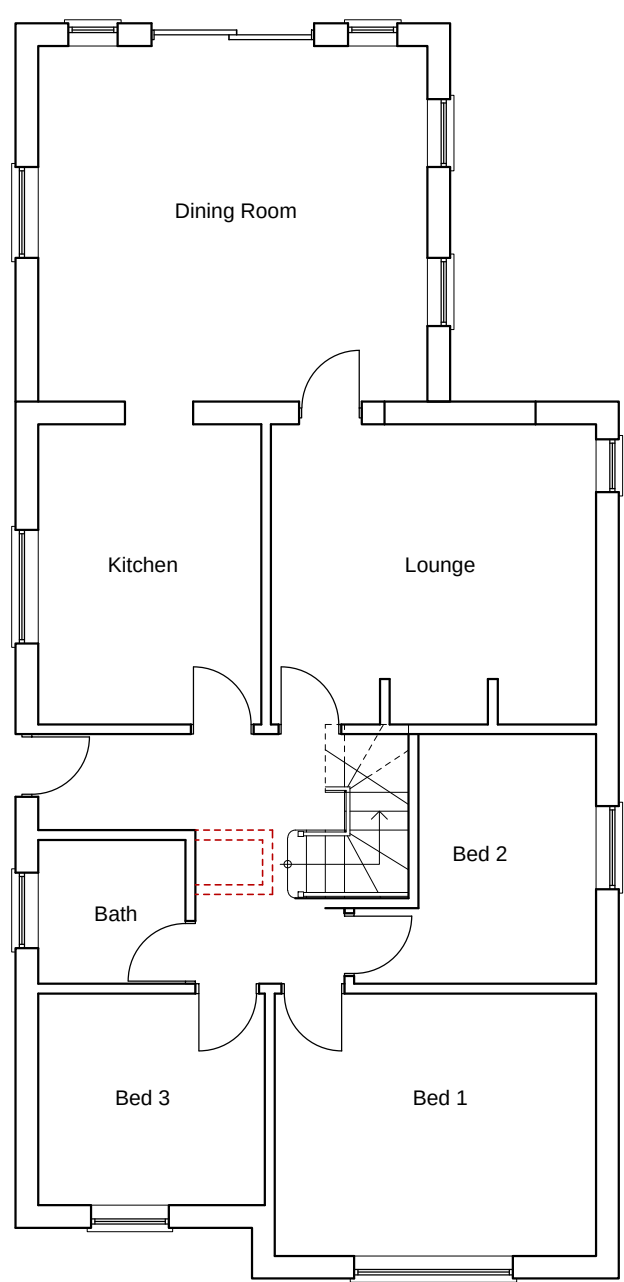


Proposed Ground Floor Plan

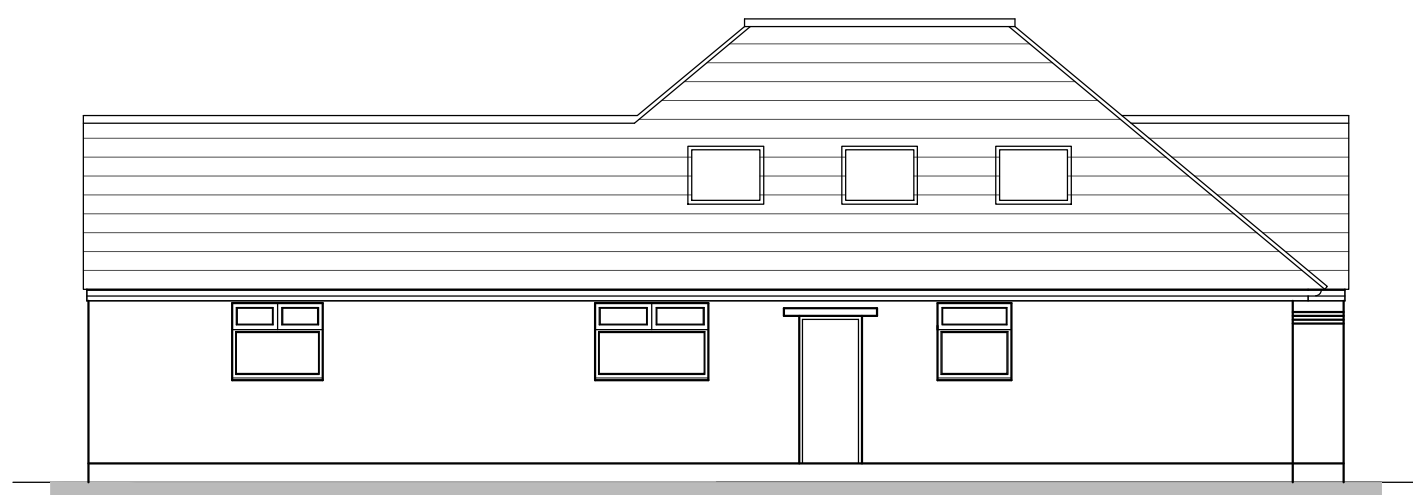

Proposed Side (South East) Elevation



Proposed Front (North East) Elevation

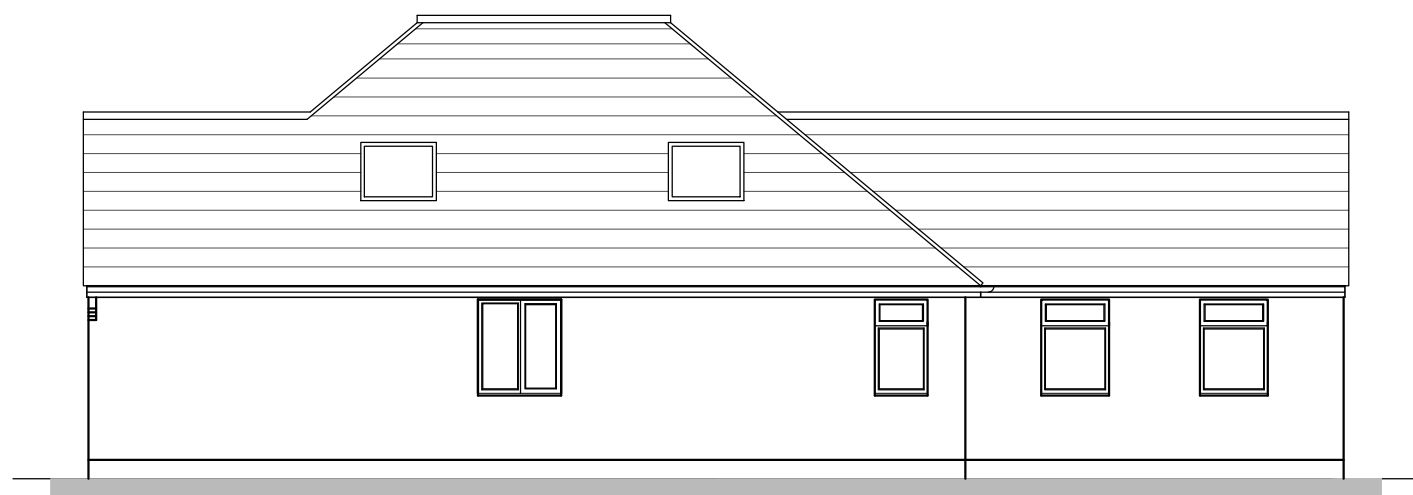

Proposed Side (North West) Elevation



Proposed Rear (South West) Elevation

pario

pario architecture
25 barnes walls road
segenoworth east
hampshire
PO15 5TT

architecture + design

T +44 (0) 1489 560885
E info@pario-design.co.uk

Client	Mr & Mrs Wilson 88 Stakes Hill Road Purbrook Hampshire		
Project	Proposed Loft Conversion 88 Stakes Hill Road		
Drawing Title	Existing & Proposed Plans & Elevations		
Scale	1:100@A1/as shown	Date	Jan '12
Drawing No.	11105/001		Author NRS
		Revision	

Copyright Pario Consulting Limited