


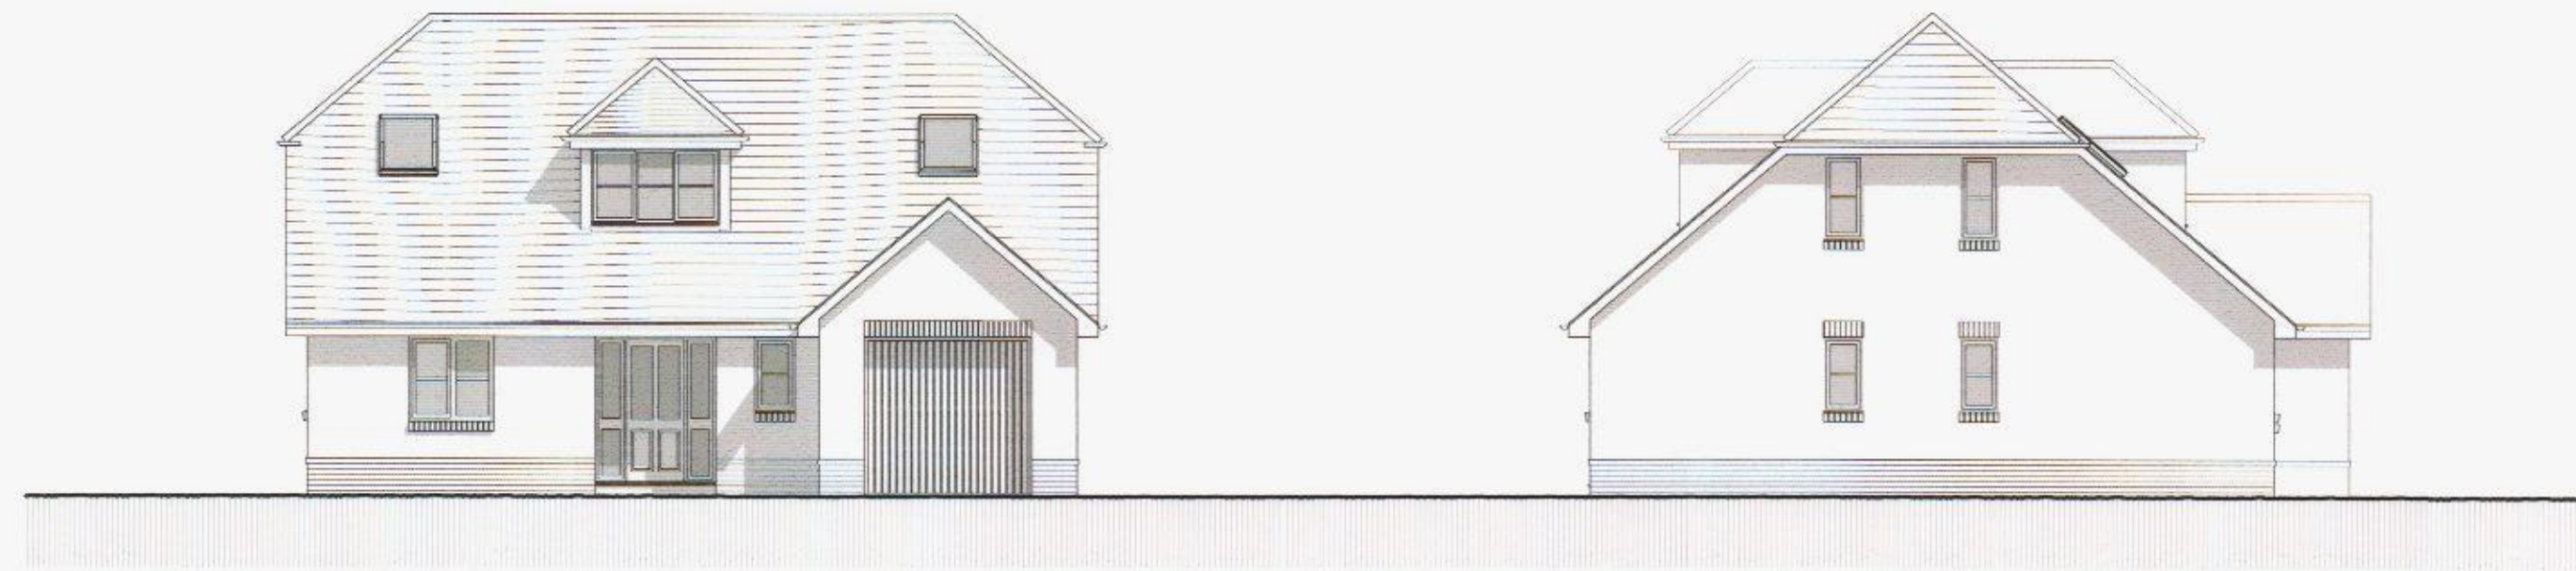


front elevation

side elevation


Materials Schedule

Roof	- terracotta concrete interlocking tiles matching half round ridge and hip tiles
Walls	- red/orange facing bricks generally red features, ivory through colour render
Dormers	- lead faced
Fascia	- white Upvc
Gutters	- black Upvc
Windows	- white Upvc
Front Door	- hardwood

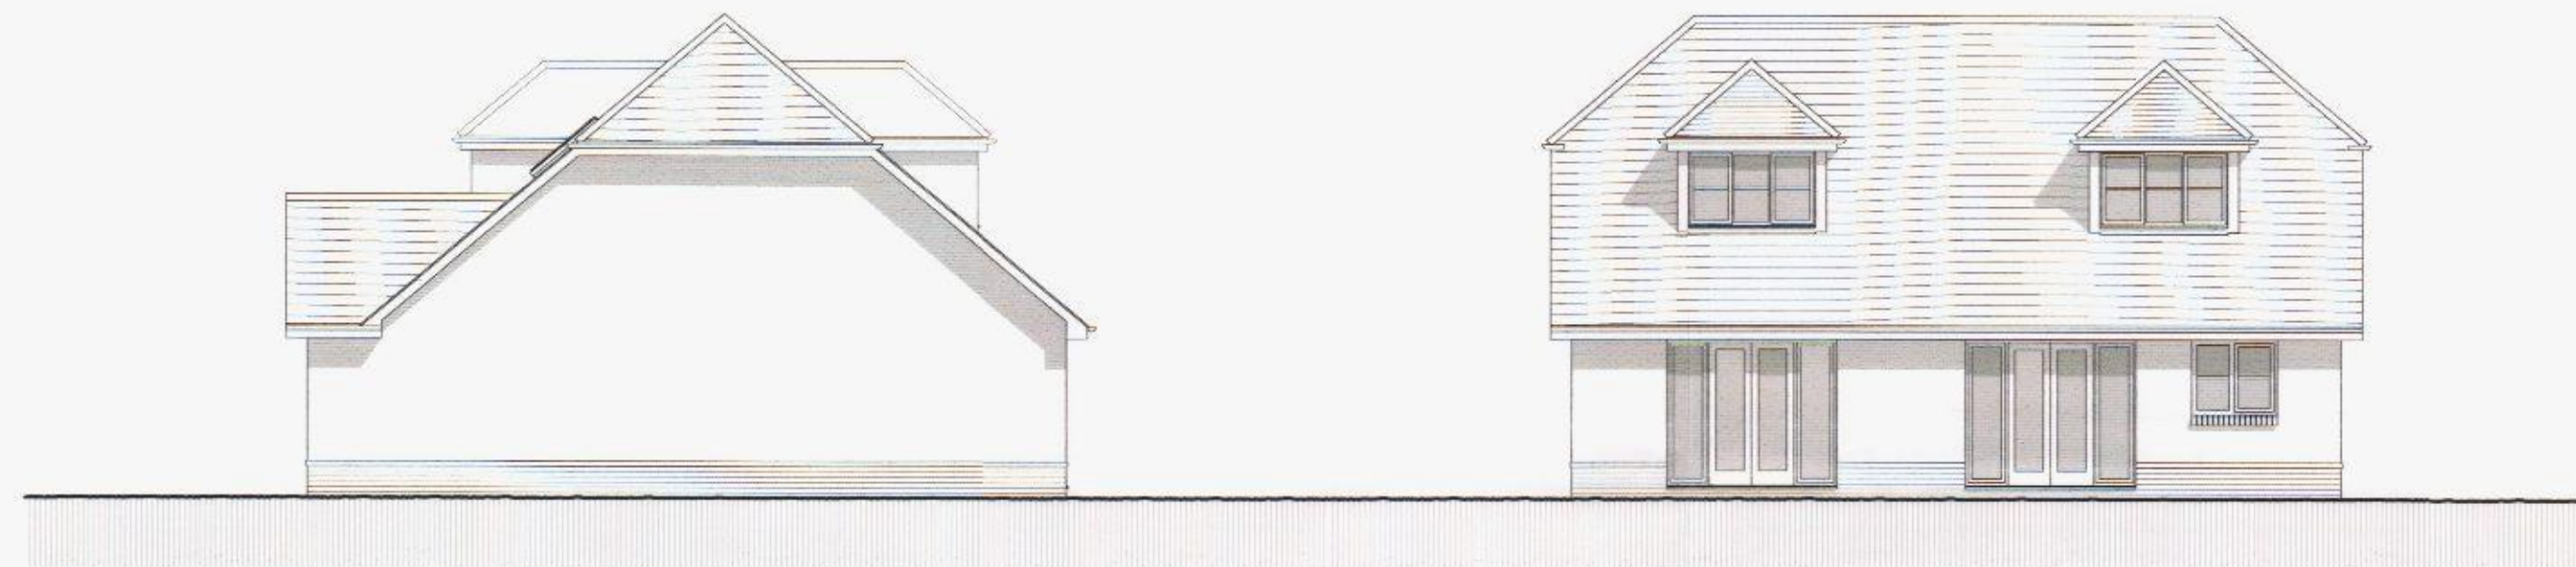


side elevation

rear elevation

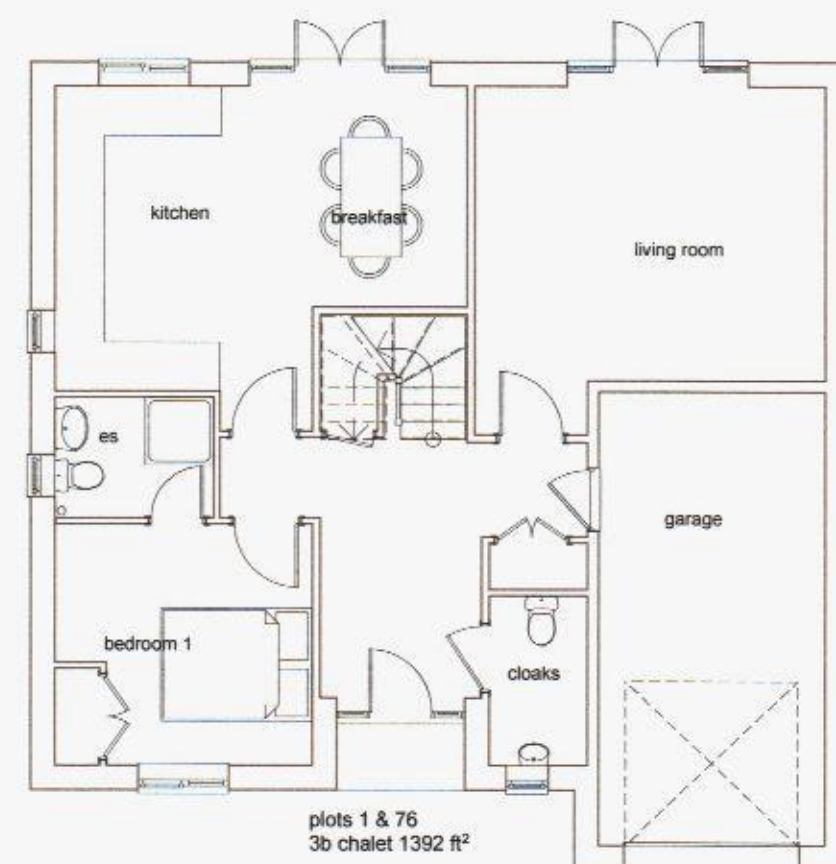


ground floor

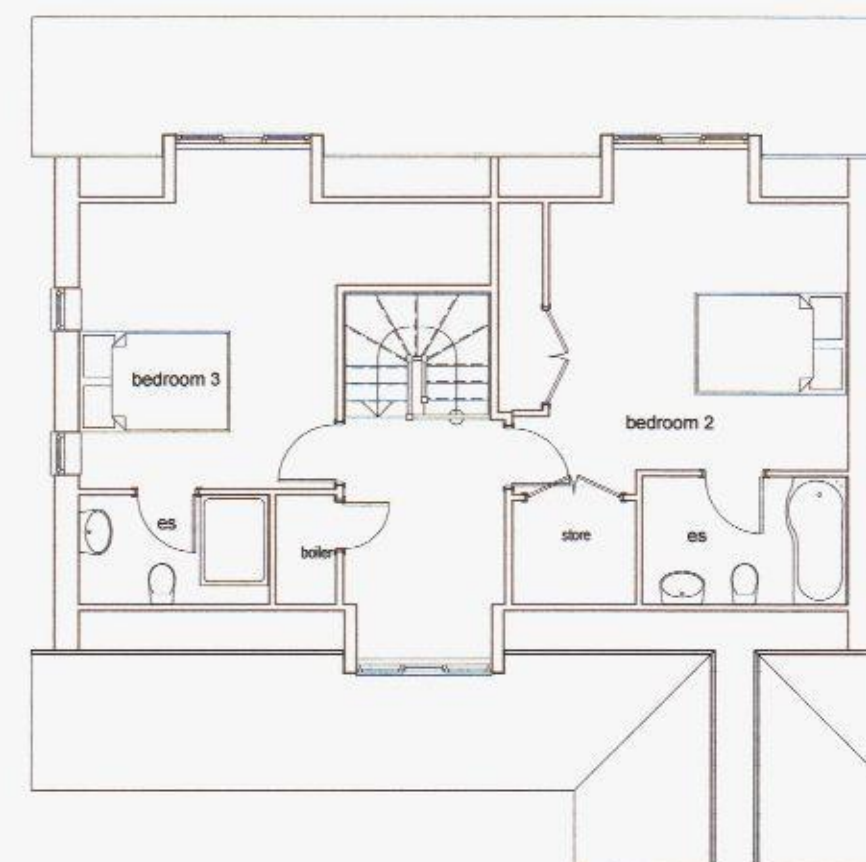

first floor

rev c	10.09.13	windows to side elevation revised
rev b	12.06.13	windows added to side elevation
rev a	09.05.13	material schedule added

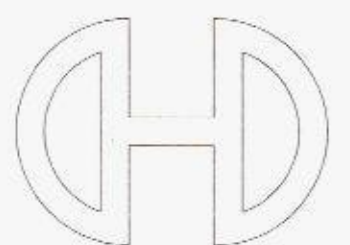


Victoria House 14 St Johns Road Hedge End Southampton Hampshire SO30 4AB
Tel: 01489 773577 * Fax: 01489 797111 * E: sales@crayfernhomes.co.uk

All dimensions are to be checked on site prior to commencement of work.
This drawing is the copyright of Crayfern Homes Limited
and may not be copied, altered or reproduced in any way without their written authority.

PLOT 76

DEVELOPMENT AT
SCRATCHFACE LANE
BEDHAMPTON
HAMPSHIRE

FOR
CRAYFERN HOMES LIMITED

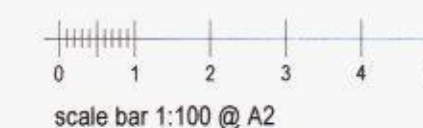

SCALE: 1:100 @ A3 DATE: OCT 2012 DRAWING NO: 02.12_230c