


PROPOSED SITE PLAN
SCALE 1:200

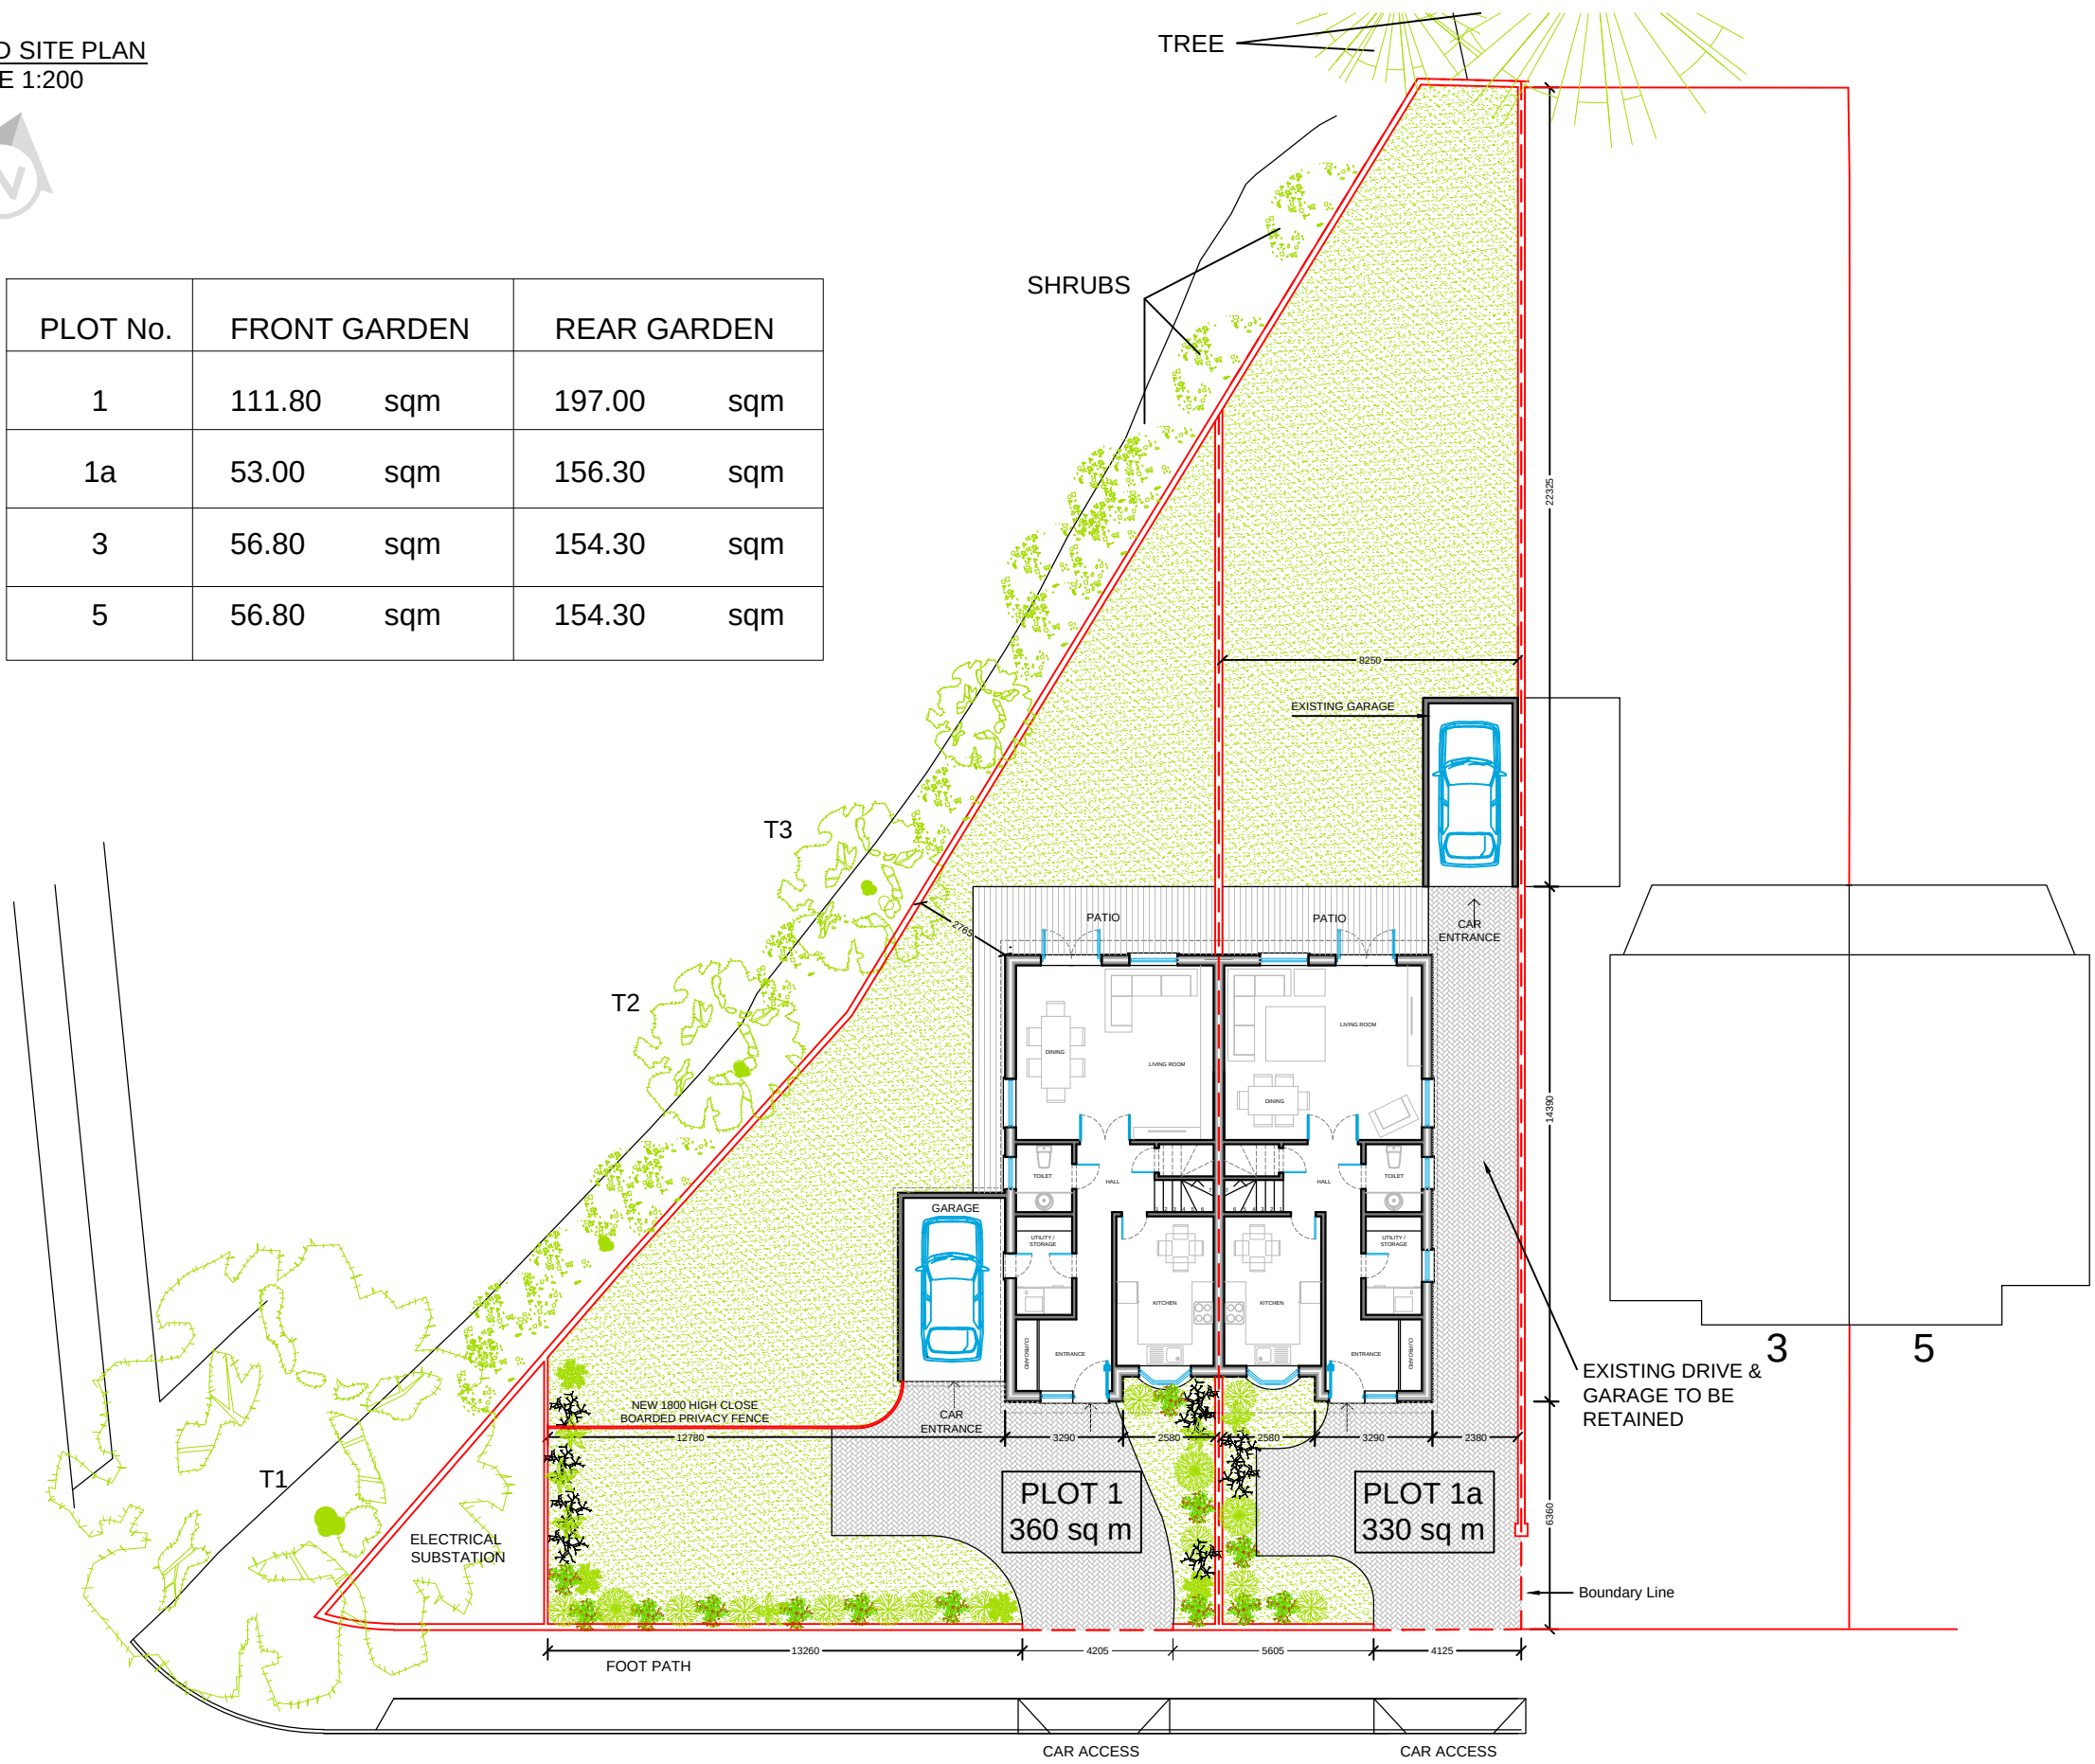

PLOT No.	FRONT GARDEN		REAR GARDEN	
1	111.80	sqm	197.00	sqm
1a	53.00	sqm	156.30	sqm
3	56.80	sqm	154.30	sqm
5	56.80	sqm	154.30	sqm



NOTES

This drawing is the property of McAndrew Martin and must not be reproduced in part or whole or used for the execution of works without their permission.

All dimensions to be checked on site prior to commencement of any construction works and McAndrew Martin notified of any discrepancy via the Supervising Officer.

Figured dimensions are to be used in preference to scaled dimensions. However for Planning purposes scaling is permitted.

No deviation from this drawing will be permitted without the express consent of McAndrew Martin via the Supervising officer.

All works are to comply with the current edition of the Building Regulations and British Standards.

DRAFT PLANNING TENDER CONTRACT AS BUILT

SITE LOCATION PLAN



PROJECT INFORMATION	CLIENT:	Mr D. Ness 13 Hilltop Crescent Widley Portsmouth Hants PO6 1BB
	PROJECT:	Feasibility Study 1 The Thicket Widley Portsmouth Hants PO7 5JL
	DATE:	10.07.2012
	DRAWN BY:	AMC
	CHECKED BY:	JB
DRAWING NO:	SCALE:	1:200, 1:1250 @A3
	DRAWING TITLE:	PROPOSED SITE PLAN
	REVISION:	
091P-15711D		

AMENDMENTS:		



McANDREW
MARTIN

CHARTERED SURVEYORS, ENGINEERS
& ARCHITECTURAL DESIGN SERVICES

ONE LINKS HOUSE
FAIRWAY BUSINESS
CENTRE
DUNDAS LANE
PORTSMOUTH
HAMPSHIRE
PO3 5BL

TEL: 023 9269 7103
FAX: 023 9266 4678
office@mcandrewmartin.com

Chartered
Building
Consultancy

www.mcandrewmartin.com