



East

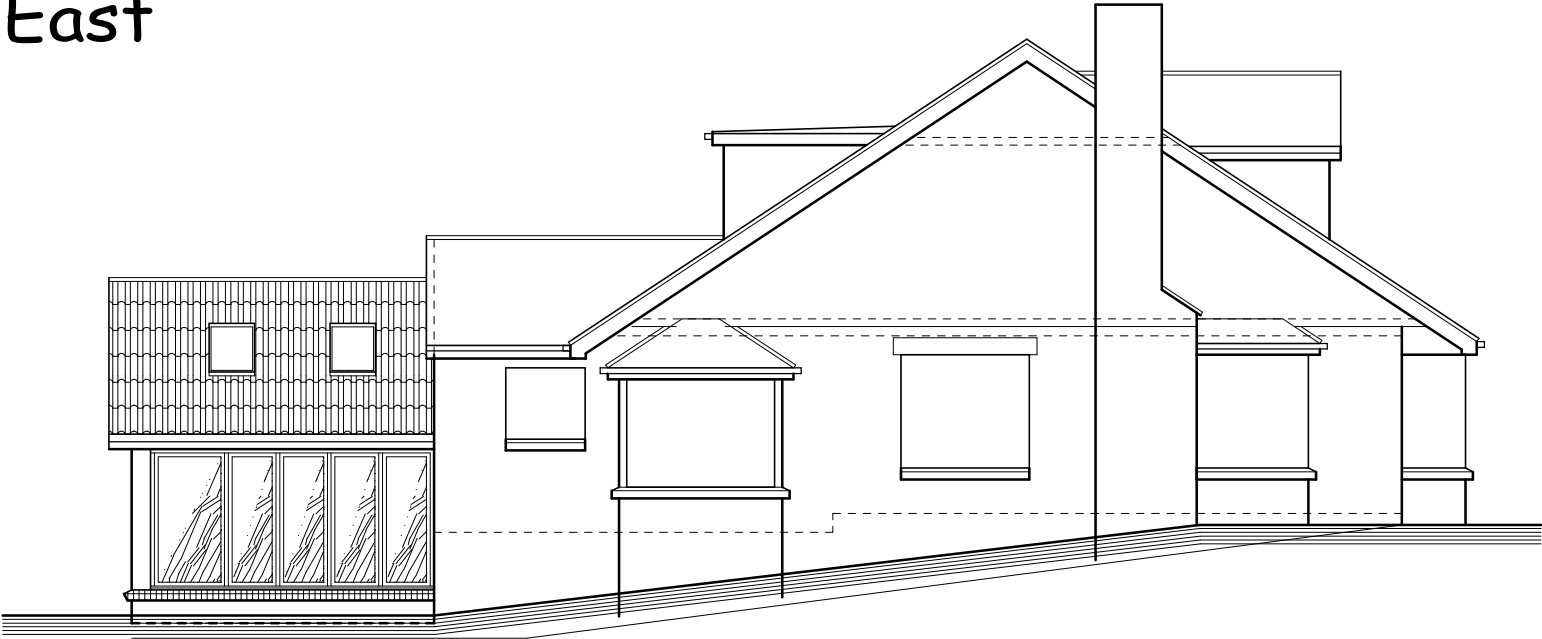


EXTERNAL FINISHES:
All External Finishes to match/blend with Existing.
Walls to be in Face Brickwork
Roof Tiles to be Interlocking Concrete Pantiles.


West

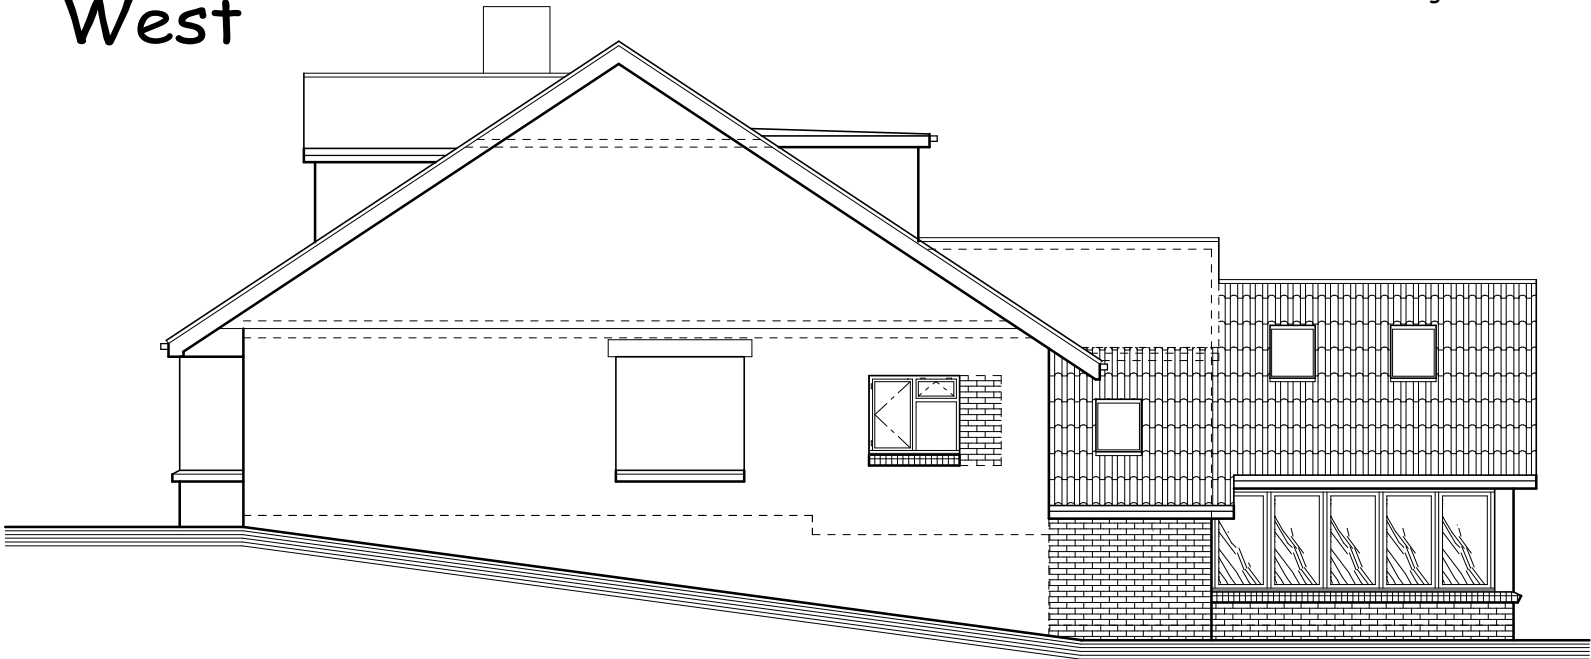


Proposed Floor Plan

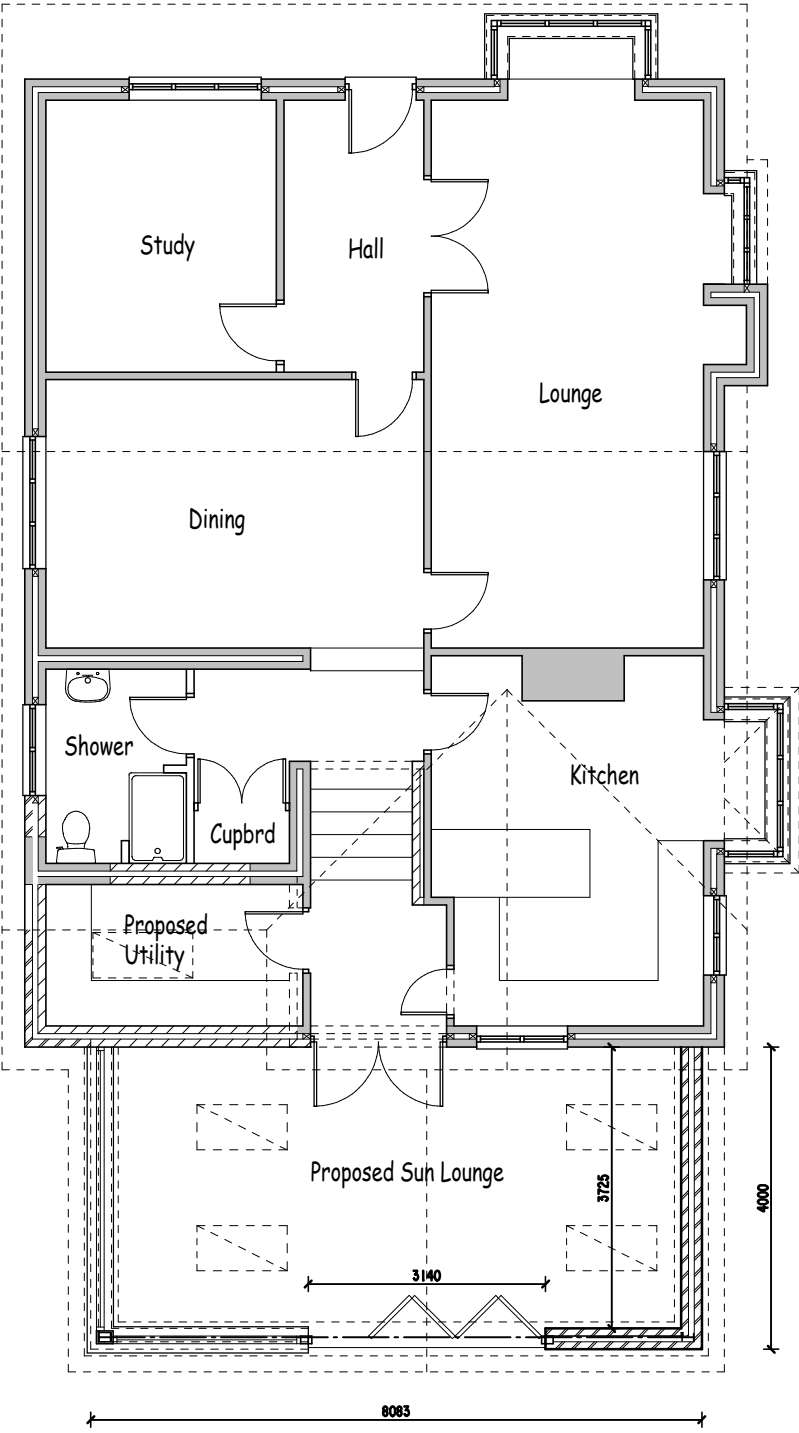



Proposed Frame Section

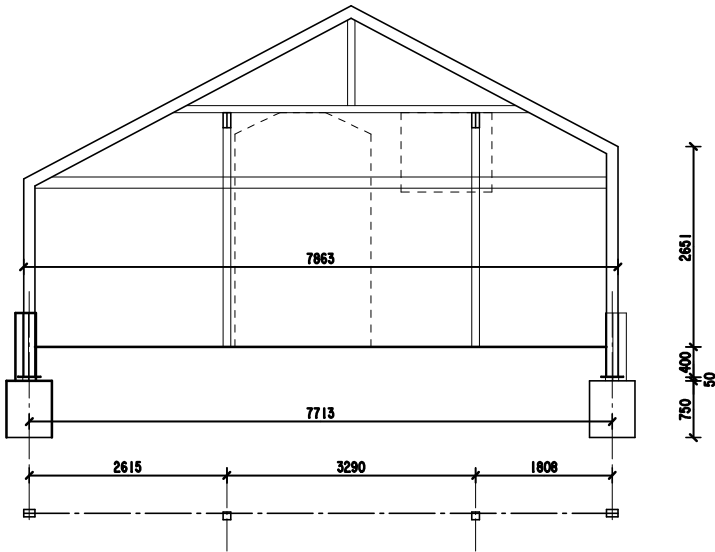

Proposed Roof Plan

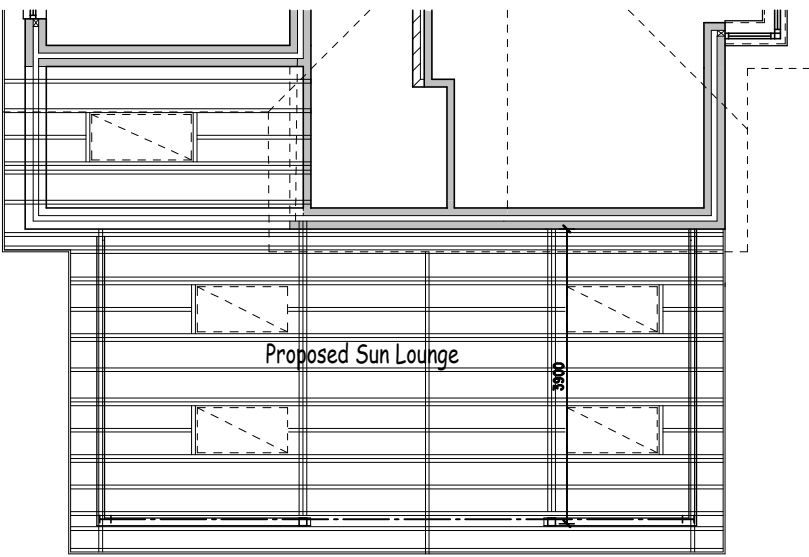

Section

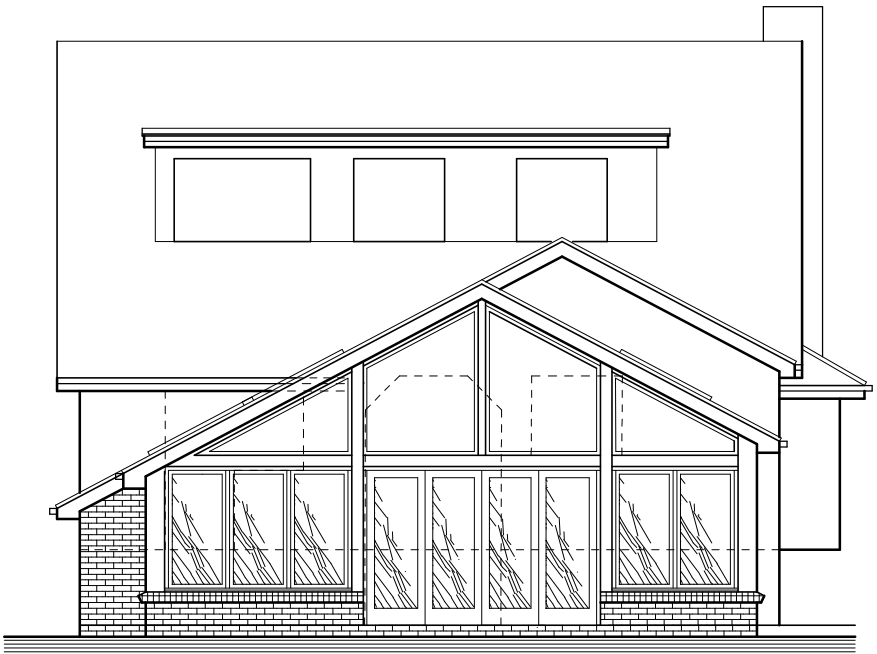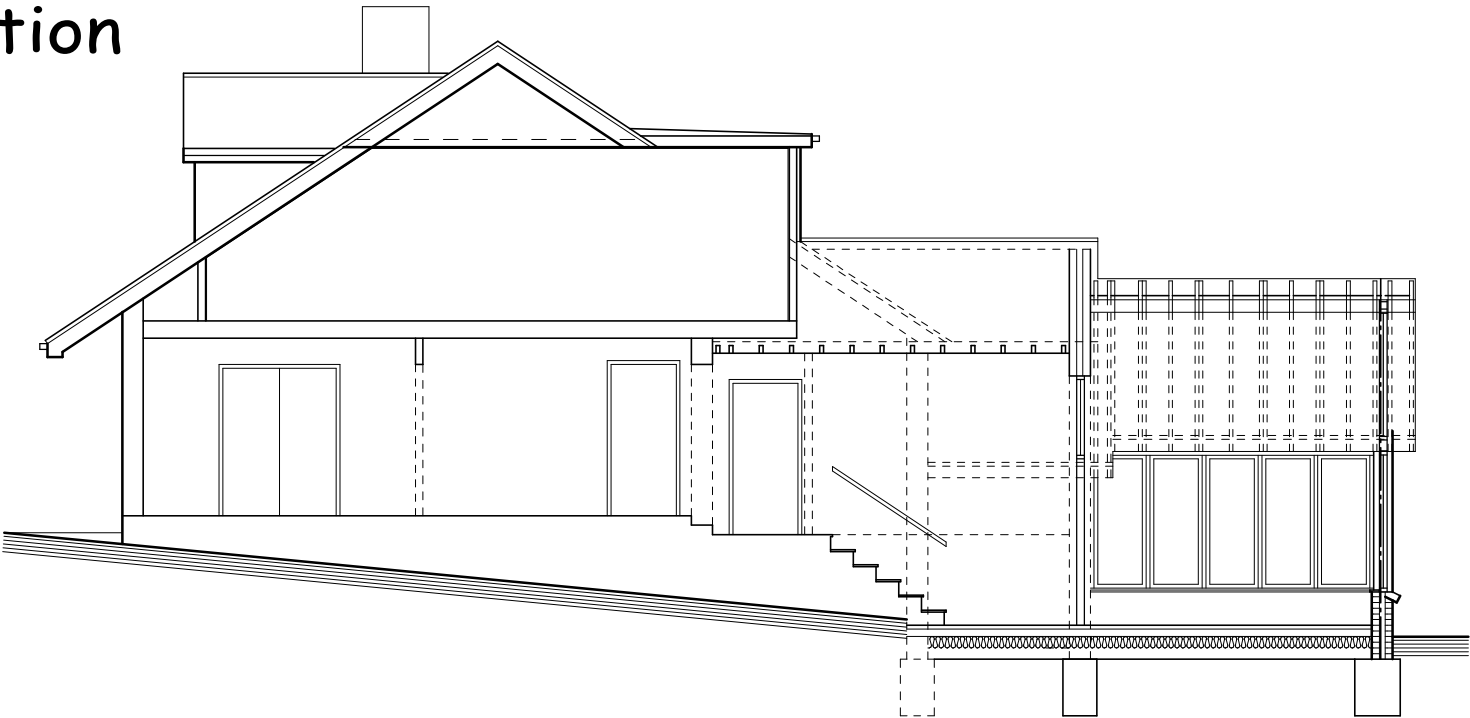

North

ROOF SLOPES:
Roof Tiles to match existing on 38 x 25mm treated Tile battens
over Polypropylene Undertile Felt on
150 x 50mm C16 rafters at 400mm cts with
100 x 50mm Wall & Pitch Plates tied to inner skin
with 30 x 5mm galv. straps at 2m cts.

Projecting Plastic Fascia, Verge & Soffit
to match existing with Vent Strips provided
25,000mm2/m & maintained continuous at
existing eaves into main roof void

Rafters to be infilled with 100mm Celotex Insulation
maintaining a 50mm void to underside of Tile Felt
& overlaid with 40mm Celotex Insulation,
12.5mm Foil-backed Plasterboard & skim.

EXTERNAL WALLS to Sun Lounge:
105mm Face Brickwork Externally
50mm Celotex Insulation Filled Cavity
105mm Face Brickwork Internally
with a U-Value of 0.28W/m2degK

EXTERNAL WALLS to Utility:
105mm Face Brickwork Externally
50mm Celotex Insulation Filled Cavity
100mm Lightweight Block Inner Skin
with a U-Value of 0.28W/m2degK

Drawing Coyright of The Church & Gospel Halls Trust.

Proposed Alterations & Extension
4 Latchmore Forest Grove,
Cowplain, Waterloooville.

Proposed Floor Plans,
Elevations & Section.

For Mr A. Smallridge

Revisions:
A - Initial scheme for P.A. - 26.12.12
B - Final Scheme for PA Submission - 4.5.13

Scale: 1:100@A2
Date: 26th Dec'12

Drawing No:

4LFG-2-B