



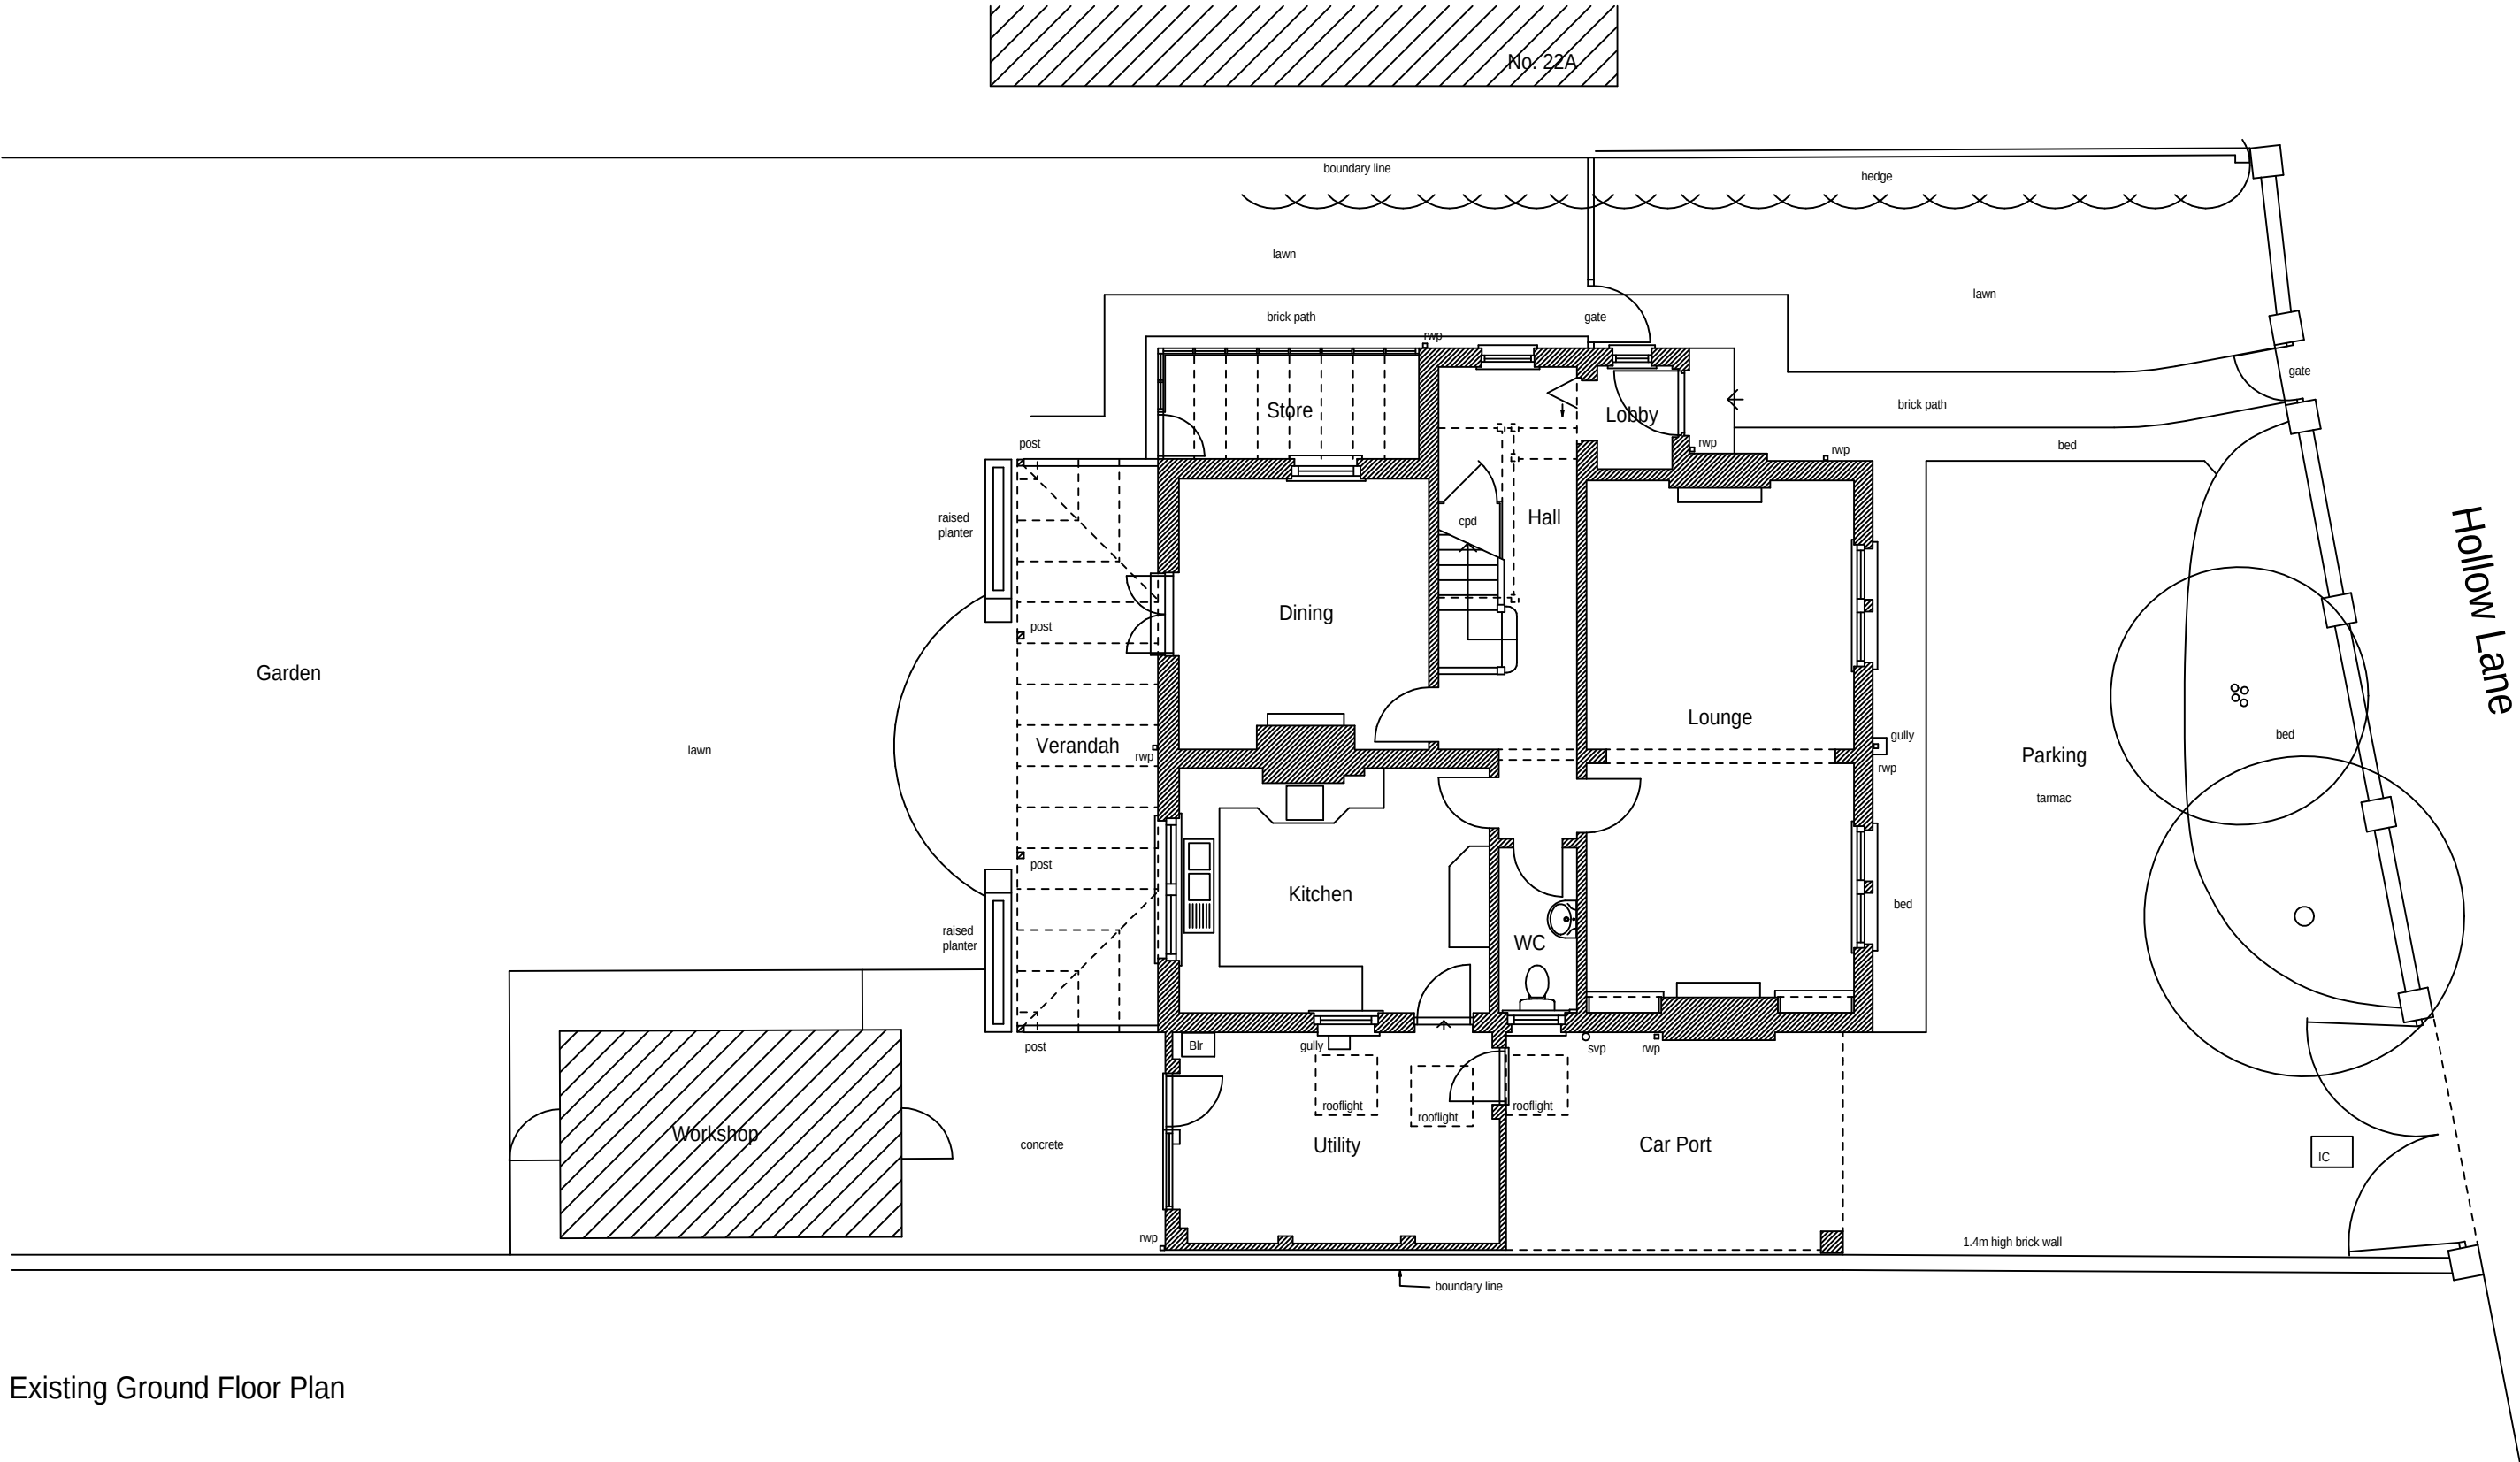

Existing Ground Floor Plan

 

This drawing is the copyright of the Architect and must not be reproduced without permission, except by the Local Planning Authority for planning purposes. Figured dimensions to be taken in preference to scaled. Dimensions to be checked on site before work commences. No deviation from this drawing will be permitted without the prior written consent of the Architect. Ground floor slabs, foundations, structure, etc., and all work below ground is shown provisionally and inspection of ground conditions is essential prior to work commencing. Reassessment is essential when the ground conditions are apparent and redesign may be necessary in the light of soil conditions found. The responsibility for establishing the soil and subsoil conditions rests with the Contractor.	drawing	drawing no. rev. date scale(s) sheet size				
		21305/103 DEC 2013 1:100 A3				
	EXISTING GROUND FLOOR PLAN		client			
			MR. M. STOCKS			
	project	proposed two storey side extension & alterations, 22 hollow lane				
		hayling island, hampshire po11 9ex				
	proposed two storey side extension & alterations, 22 hollow lane		jeffrey douglas chartered architect			
	hayling island, hampshire po11 9ex		60a sinah lane hayling island hampshire po11 0hh tel: (023) 9246 8889 e-mail: jdd@jeffreydouglas.co.uk			