


UNIT TYPE	AREA sq.m	AREA sq.ft
HOUSE TYPE 4BH2	130.5	1405


UNIT TYPE	PLOT Nos THUS	PLOT Nos HANDED
HOUSE TYPE 4BH2	10, 35, 53, 103, 178, 198, 210, 218, 275, 286, 293	48, 94, 172, 179, 274, 280, 287

REV	DATE	CHANGES	BY	CHK	ISSUE FOR
A	16.04.13	FIRST ISSUE		CO	PW COMMENT
B	21.05.13	BEDROOM 1 WINDOWS UPDATED, GARAGE ELEVATIONS ADDED AND NOTES AMENDED ETC		CO	PW COMMENT
C	05.07.13	ISSUED FOR PLANNING		OK	PW PLANNING

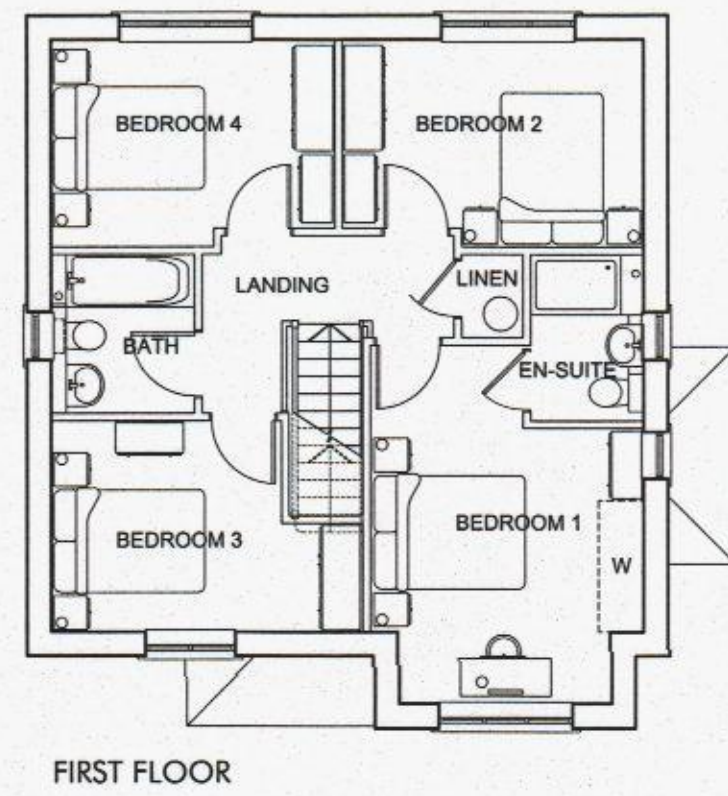

FIRST FLOOR

PLOT 10, 35, 53, 218,
172-h, 274-h, 287-h
4BH2

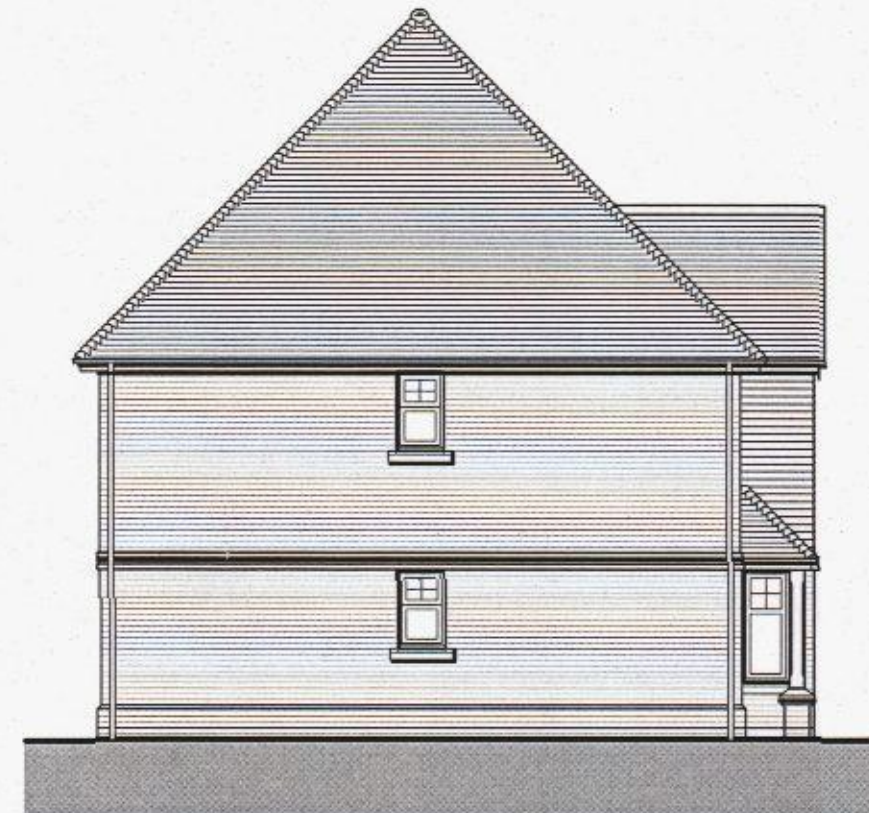

SIDE ELEVATION - D

PLOT 10, 35, 53, 218,
172-h, 274-h, 287-h
4BH2




FRONT ELEVATION - A

PLOT 10, 35, 53, 218,
172-h, 274-h, 287-h
4BH2



SIDE ELEVATION - B

PLOT 10, 35, 53, 103, 178, 198, 210,
218, 275, 286, 293, 48-h, 94-h, 172-h,
179-h, 274-h, 280-h, 287-h
4BH2

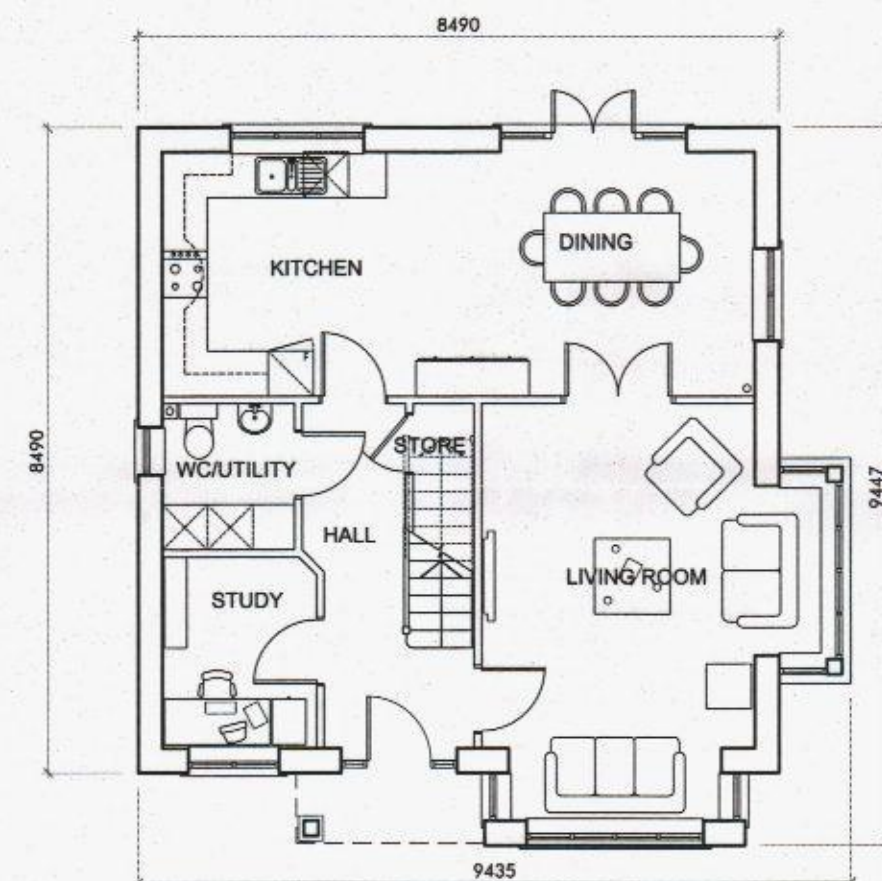


GROUND FLOOR

PLOT 10, 35, 53, 218,
172-h, 274-h, 287-h
4BH2



REAR ELEVATION - C

PLOT 198, 280-h, (103),
(178), (210), (275), (286),
(293), (48-h), (94-h), (179-h)
4BH2

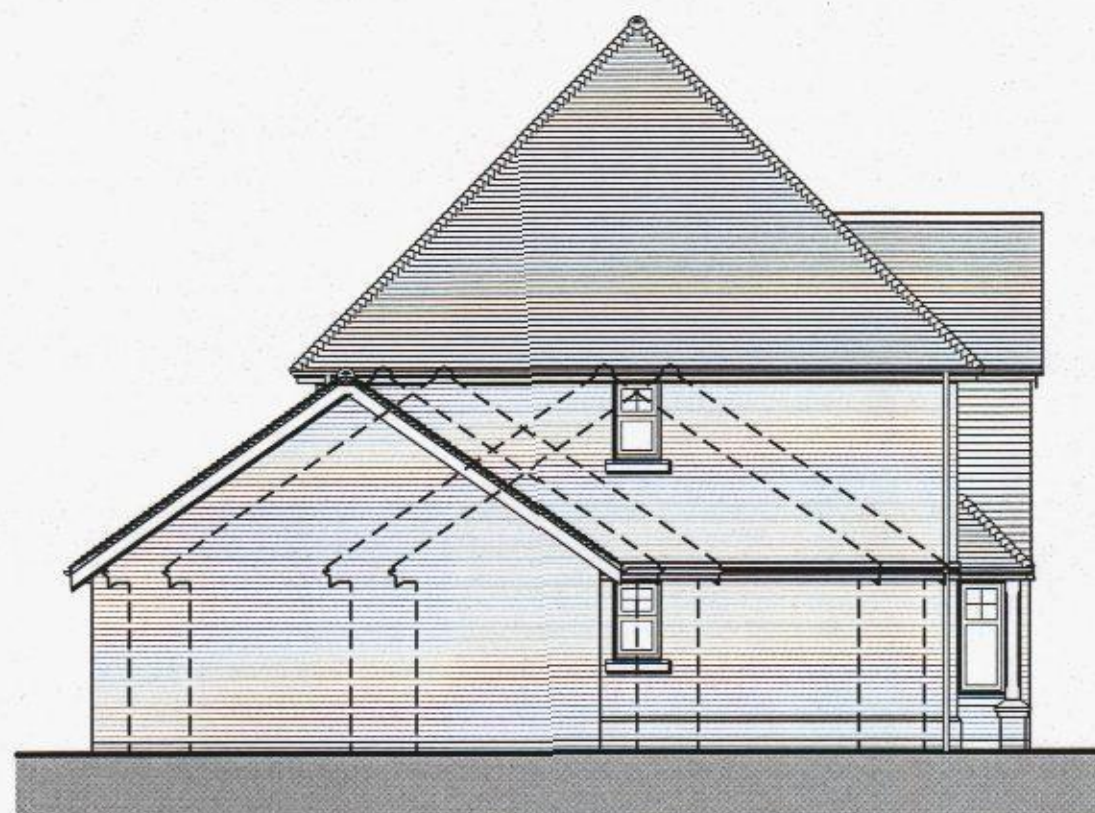

SIDE ELEVATION - G

PLOT 103, 178, 198, 210,
275, 286, 293, 48-h, 94-h,
179-h, 280-h
4BH2




FRONT ELEVATION - E


PLOT 103, 178, 198, 210,
275, 286, 293, 48-h, 94-h,
179-h, 280-h
4BH2



REAR ELEVATION - F

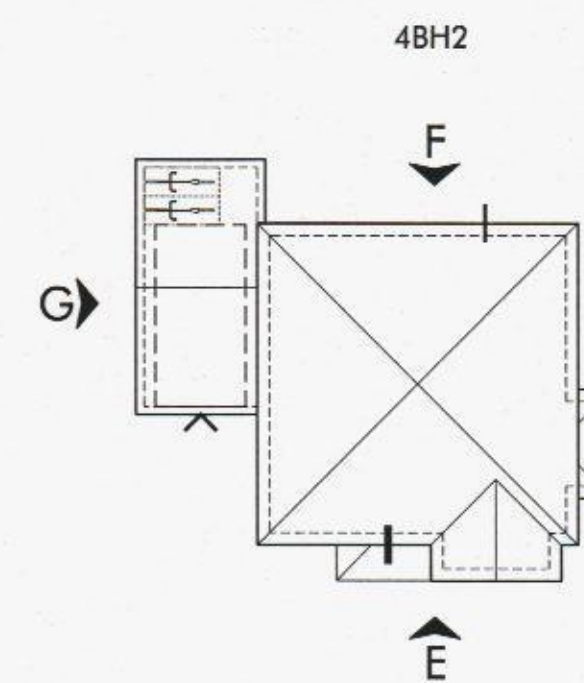

ROOF PLAN 1:200

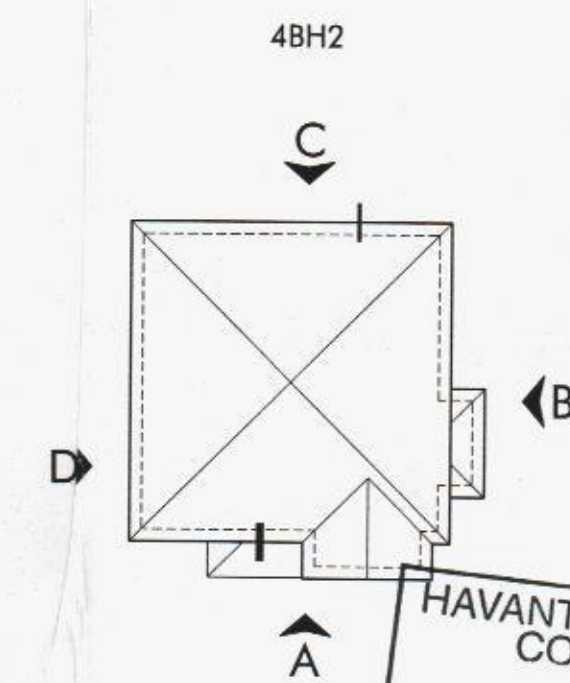

ROOF PLAN 1:200

0m 1m 2m 3m 4m 5m
Scale 1:100

- NOTES
- DO NOT SCALE THIS DRAWING - USE STATED DIMENSIONS.
 - AREAS GIVEN ARE GROSS INTERNAL AND ASSUME PARTY WALL THICKNESS OF 300mm AND EXTERNAL WALL THICKNESS OF 200mm TO PLASTER FINISHES. AREAS WILL BE LESS IF THESE ARE INCREASED.
 - PLANS, ELEVATIONS AND PLOT NUMBERS INDICATED AS HANDED (-h) ARE AS SHOWN ON THE SITE LAYOUT. PLOT Nos THUS IN THE TABLE INDICATES UNHANDED PLOTS (THE AS DRAWN BLOCK TYPE MAY CONTAIN HANDED AND UNHANDED HOUSE TYPES).
 - ELEVATIONS SHOWING GARAGE POSITIONS ETC ARE INDICATIVE AND MAY VARY DEPENDING ON FINAL SITE LEVELS.
 - SIDE WINDOWS SHALL BE OMITTED WHERE THEY WOULD OTHERWISE CLASH WITH GARAGES ETC.
 - ALL BATHROOM AND EN-SUITE SHOWER ROOM WINDOWS SHALL HAVE OBSCURED GLAZING.
 - FOR GARAGE AND PEDESTRIAN DOOR LOCATIONS REFER TO SITE LAYOUT DRAWING 1924-A-1010.
 - SOLAR THERMAL PANELS WHERE SHOWN ON ELEVATIONS ARE INDICATIVE OF HEIGHT AND SIZE - FOR PRECISE LOCATIONS TO SUIT PLOT SPECIFIC ROOF ASPECT SEE SITE LAYOUT DRAWING 1924-A-1011.

OMEGA
PARTNERSHIP
ARCHITECTS & URBAN DESIGNERS
OLIVANOV HOUSE 39 COMMON ROAD, CLAYTON - SURREY - KT10 0HG
TEL: 01372 470 315 FAX: 01372 470 358 E-MAIL: info@omega-partnership.co.uk

client	GRAINGER PLC	
project	WOODCROFT FARM, HAVANT	
description	BLOCK TYPE Y - 1x4BH2 PLOTS 10, 35, 48, 53, 94, 103, 172, 179, 198, 210, 218, 274, 275, 280, 286, 287, 293 FLOOR PLANS & ELEVATIONS	
project number	1924	drawing number A-3110
scale	1:100 @ A1 1:200 @ A3	revision C
status	PLANNING	

1924-A-3110-C