



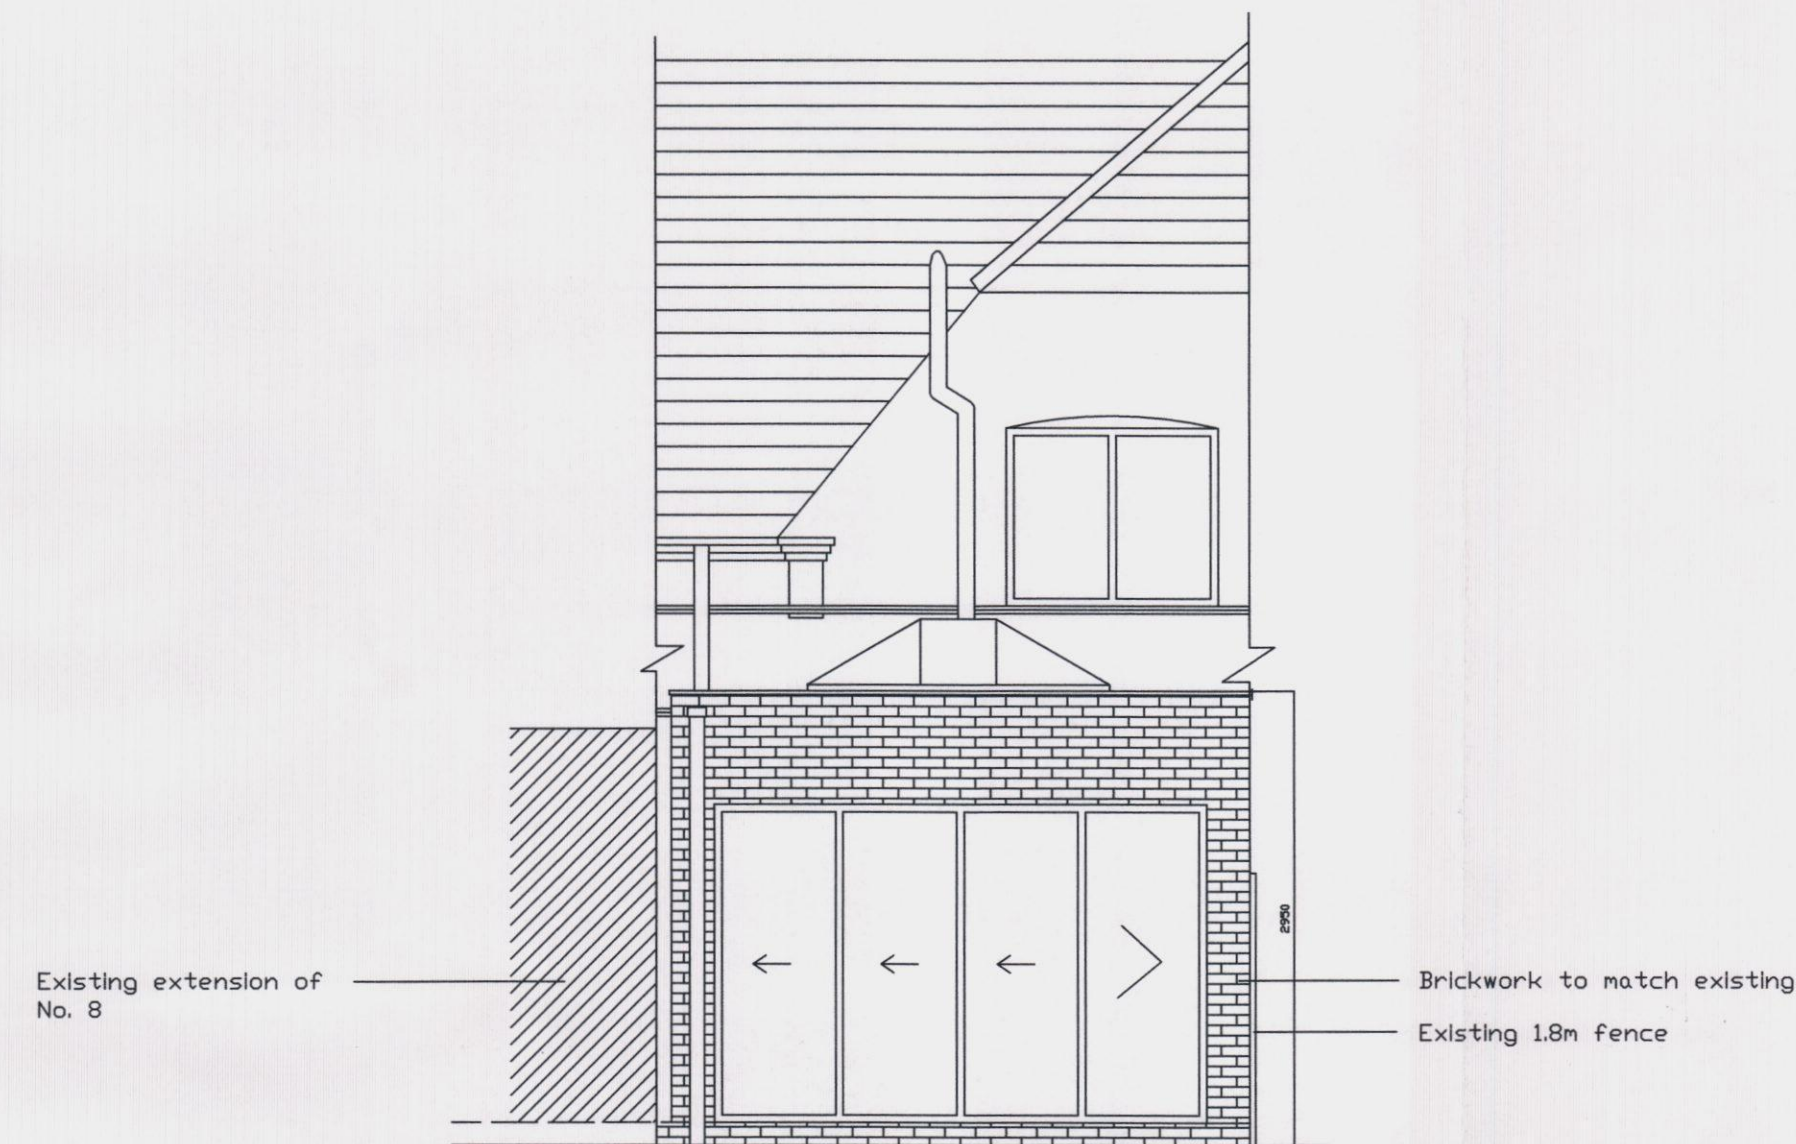


REAR ELEVATION

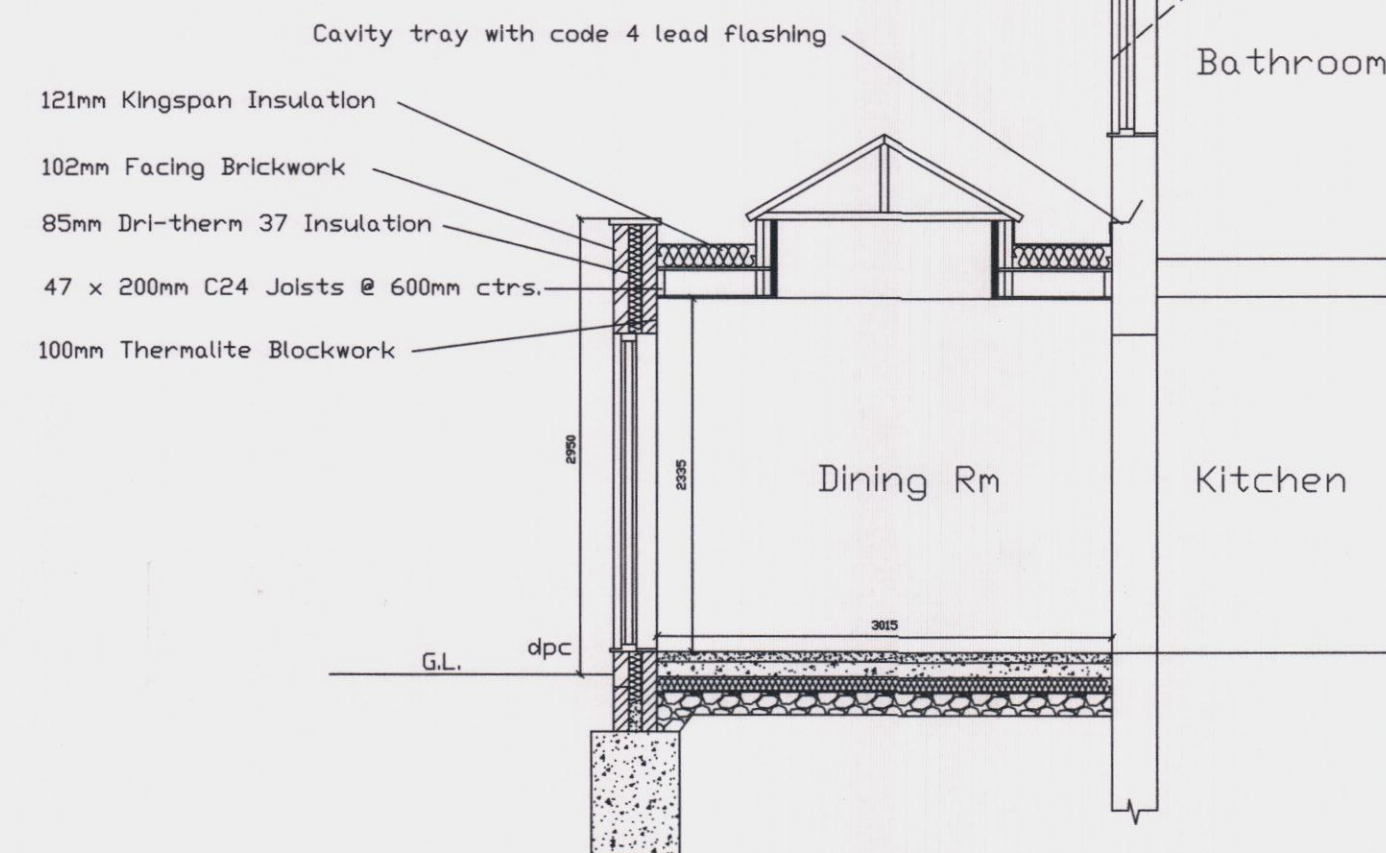


SECTION A-A



EXISTING REAR ELEVATION

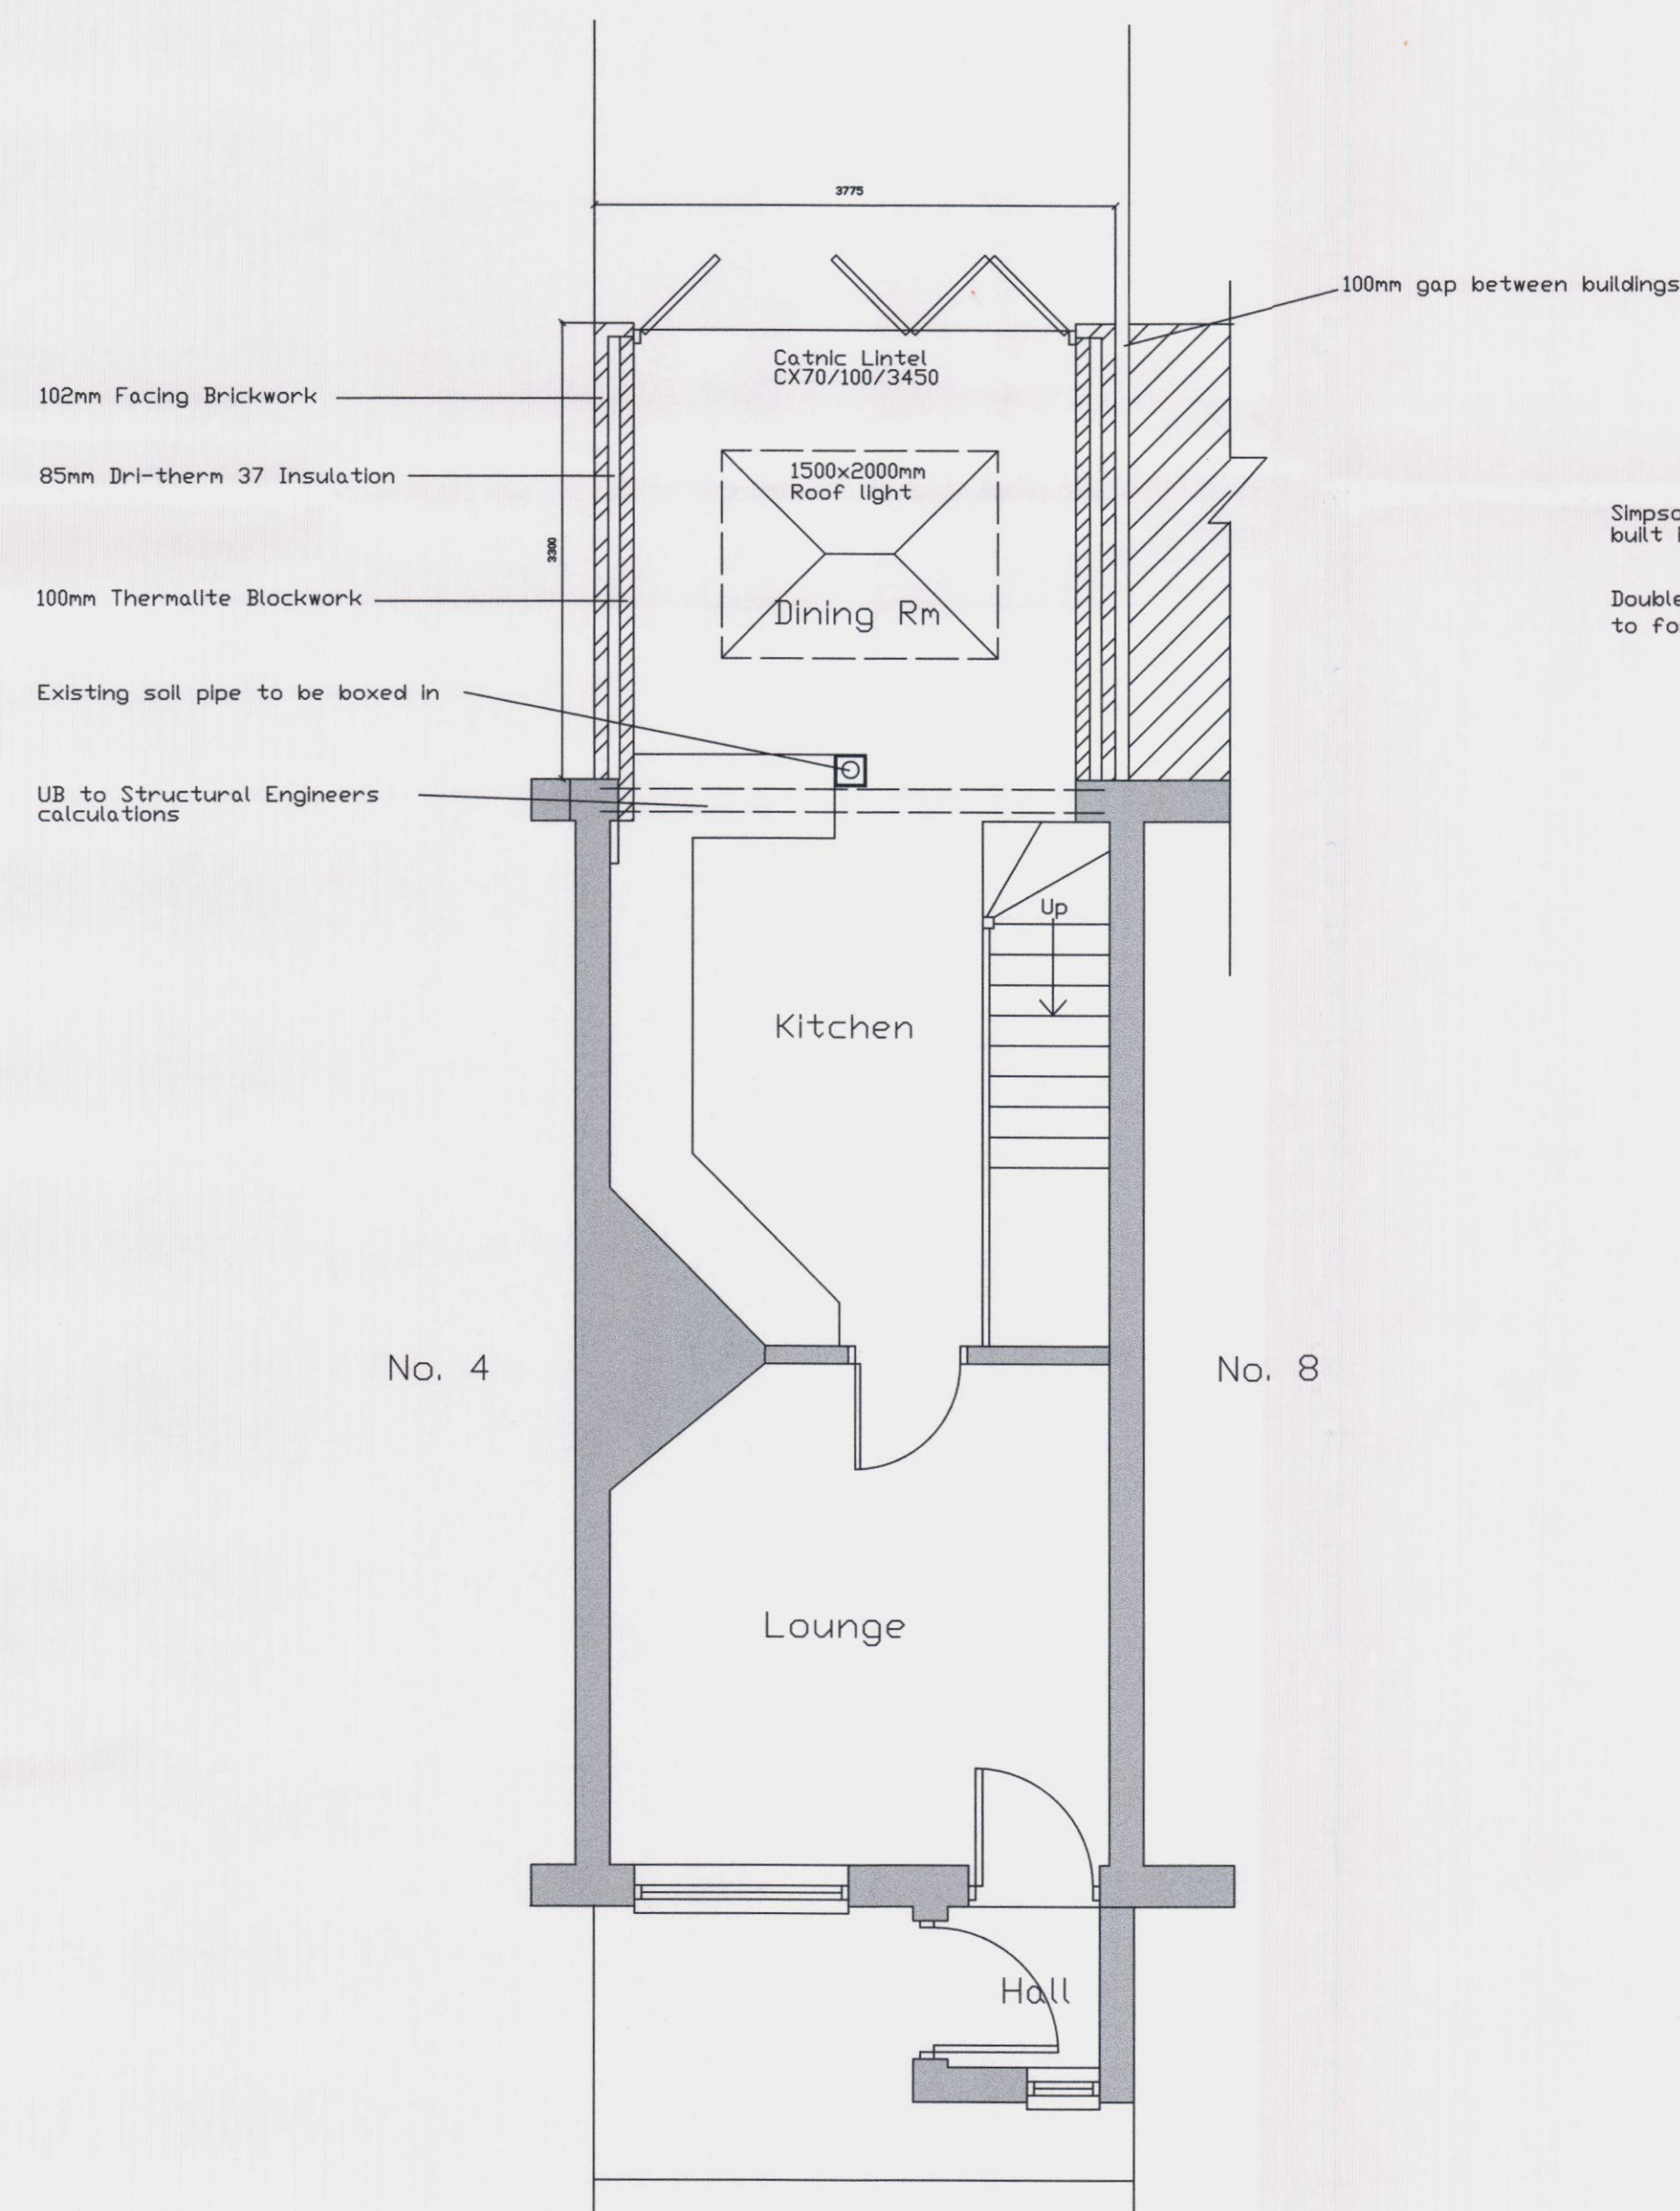


GROUND FLOOR PLAN

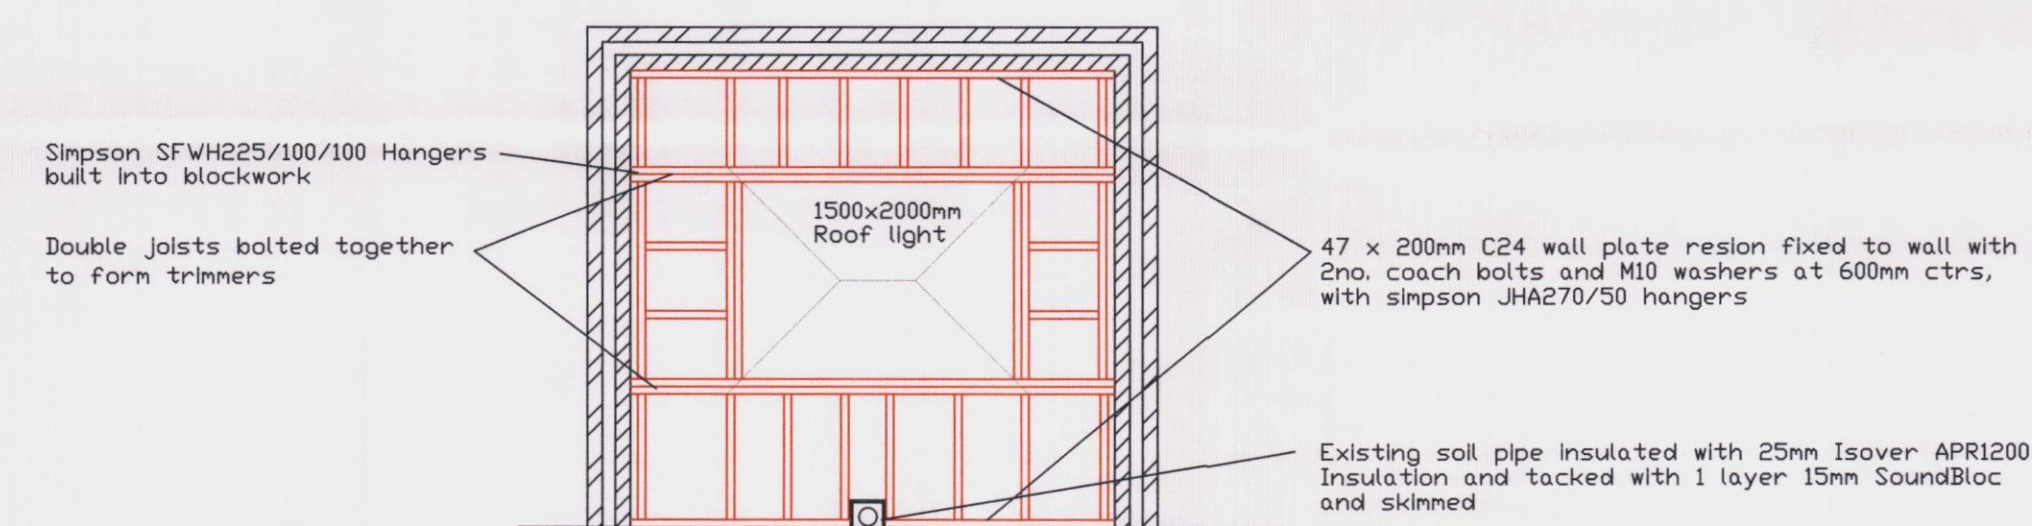

ROOF PLAN



LOCATION PLAN 1:1250

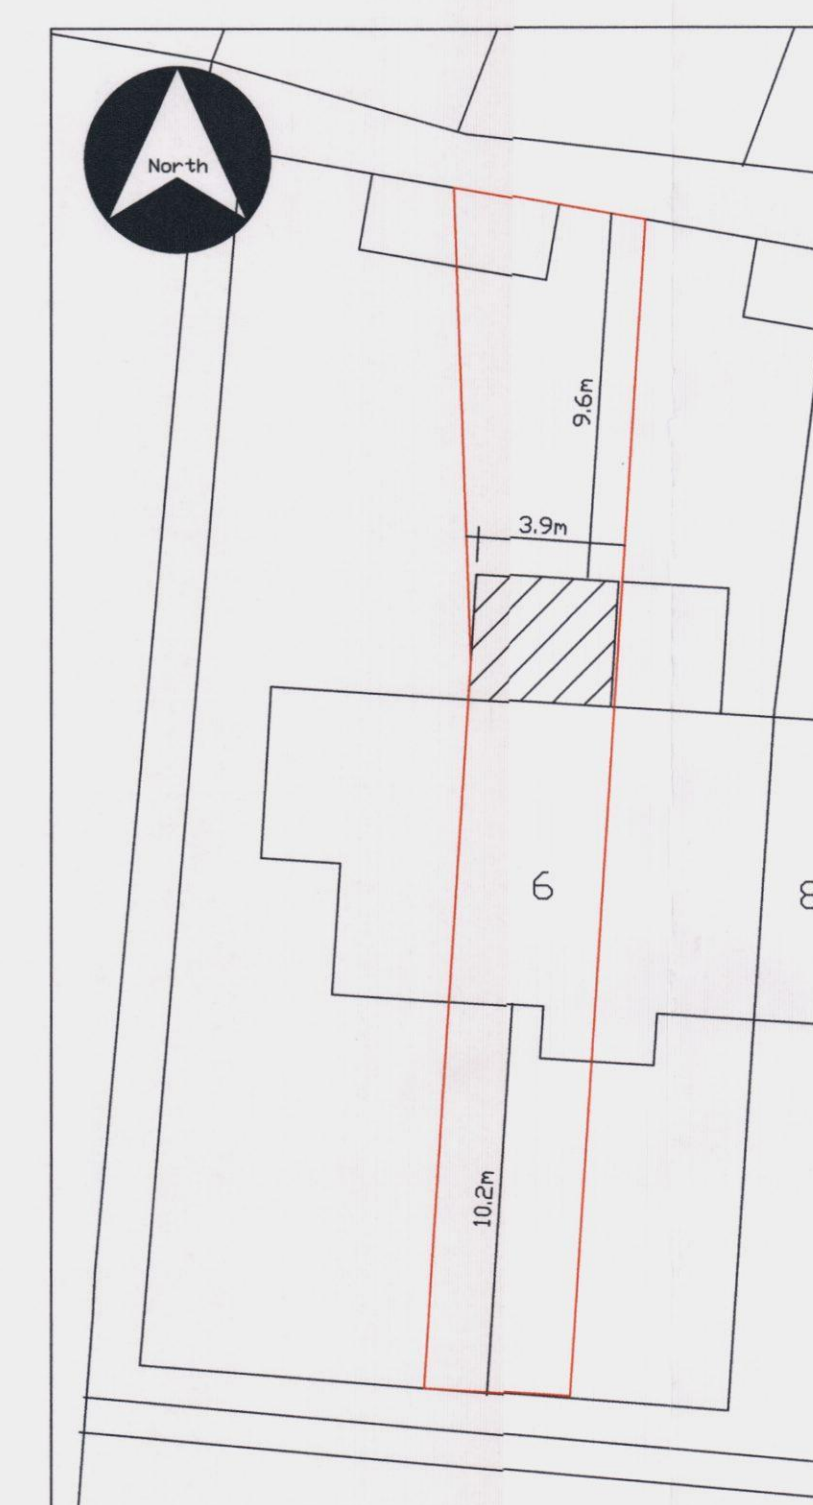

SITE PLAN 1:200



Address:
Proposed Rear Extension
6 Post Office Road
Purbrook
PO7 5LS

Drawing Title:
Plan, Elevation and Section

Date: Feb 2013	Scale: 1:50, 1:100	Rev:
-------------------	-----------------------	------