




This drawing is the copyright of Axiom Architects.
It is for planning application purposes only & may not be reproduced in whole or in part without permission. Drawings lodged for planning approval may be reproduced by the Planning Authority in accordance with the Copyright (Material Open to Public Inspection) (Marking of Copies of Plans and Drawings) Order 1990 and must carry the relevant copyright restriction note.

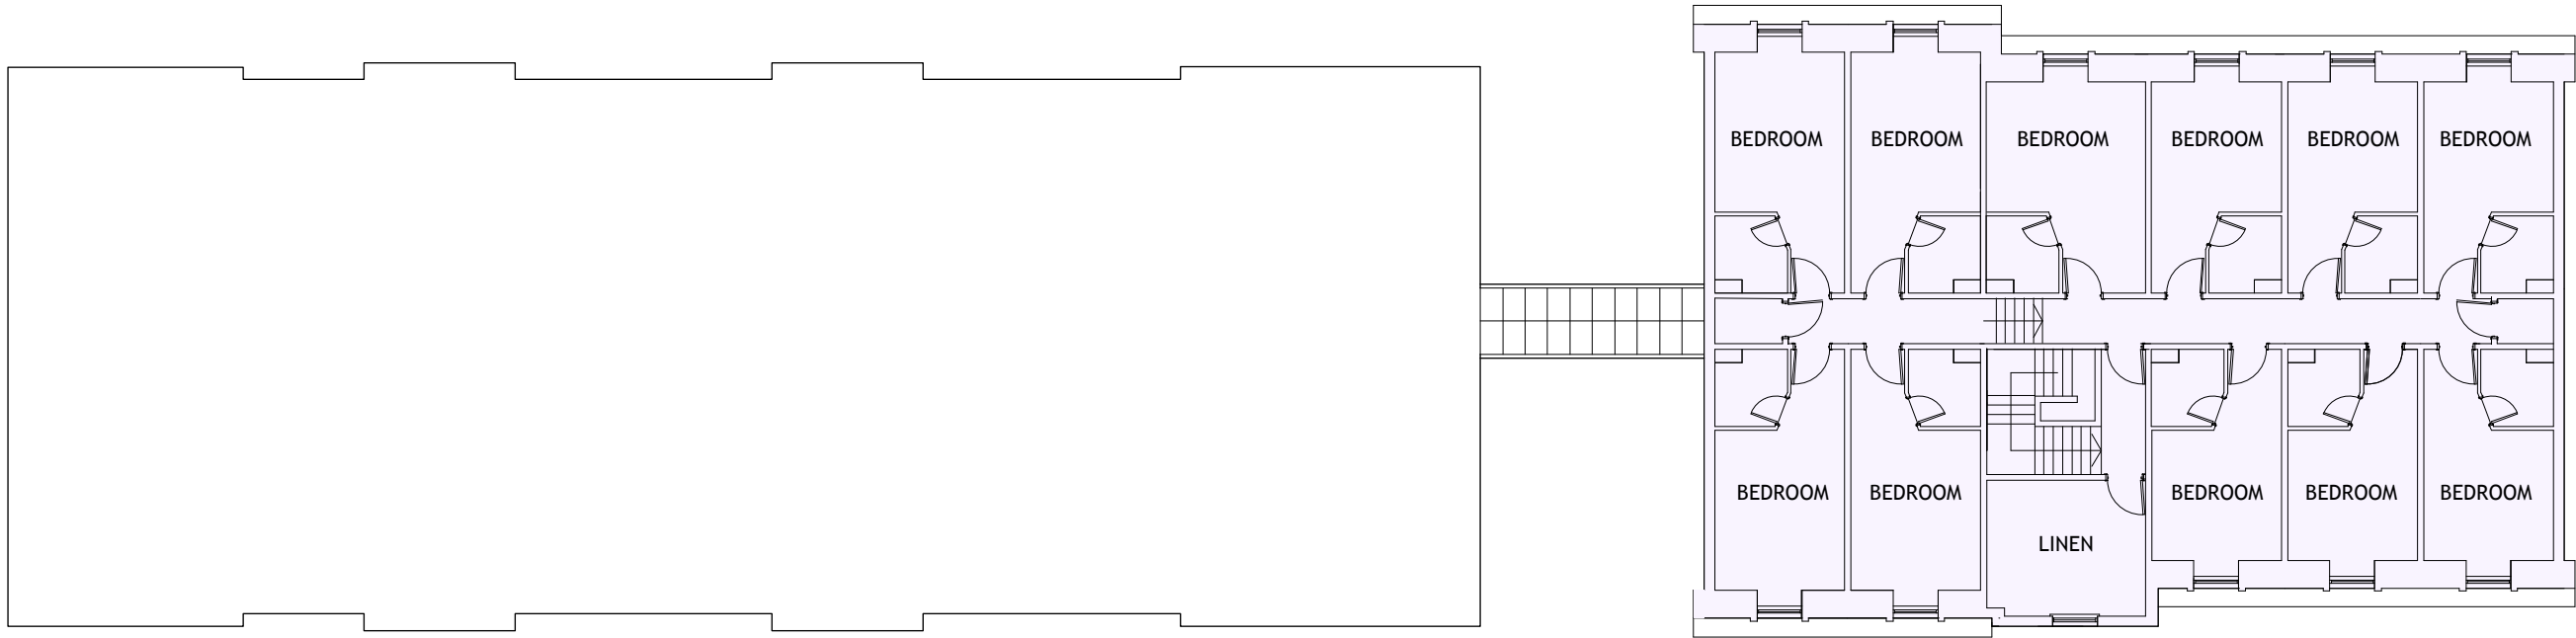

SECOND FLOOR

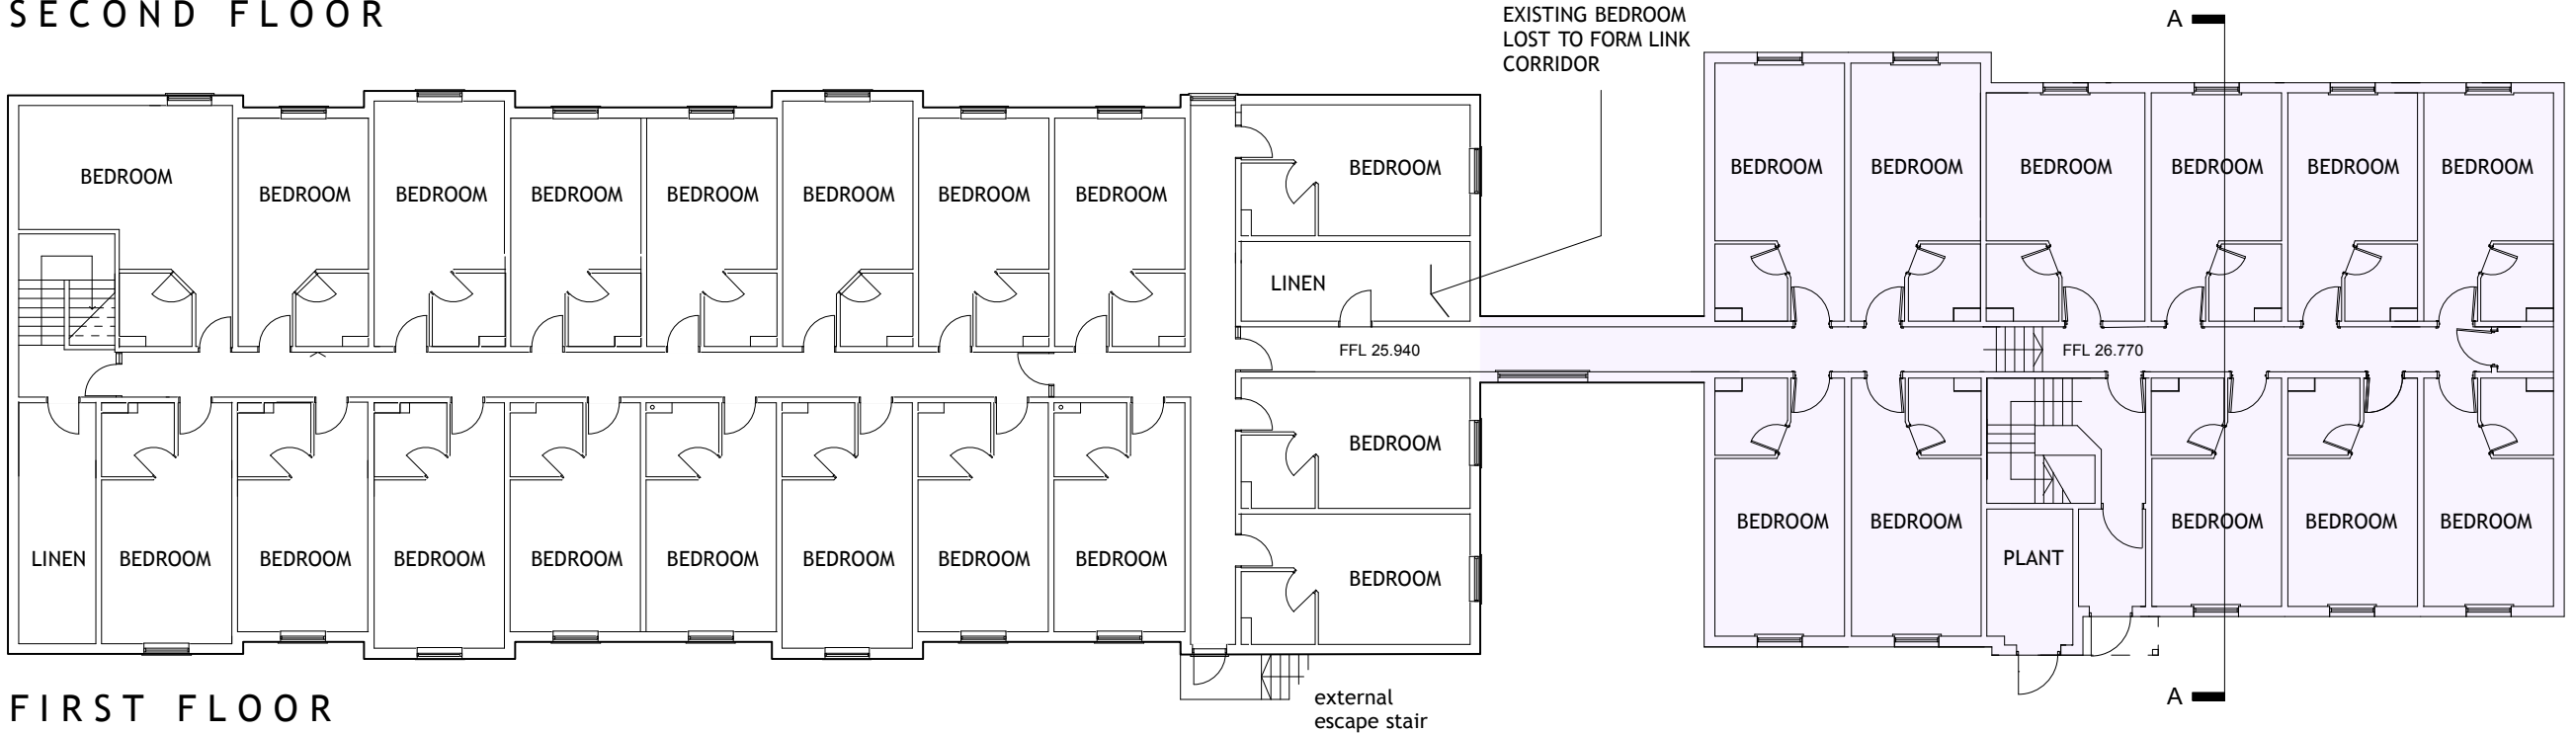


FIRST FLOOR

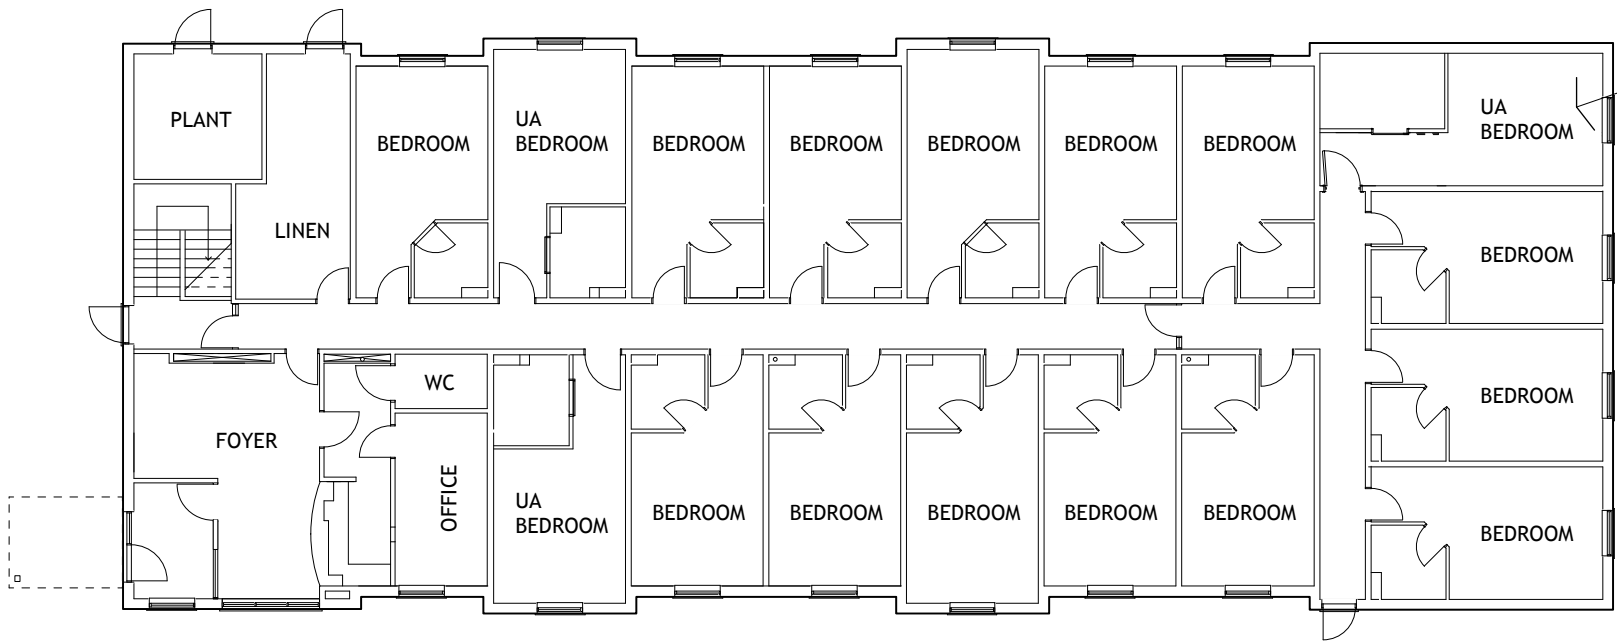

GROUND FLOOR

EXISTING BEDROOM
REFITTED AS UA BEDROOM
WITH NON MODEL SHOWER/
WET ROOM
REFER TO SKETCH 2935/SK17

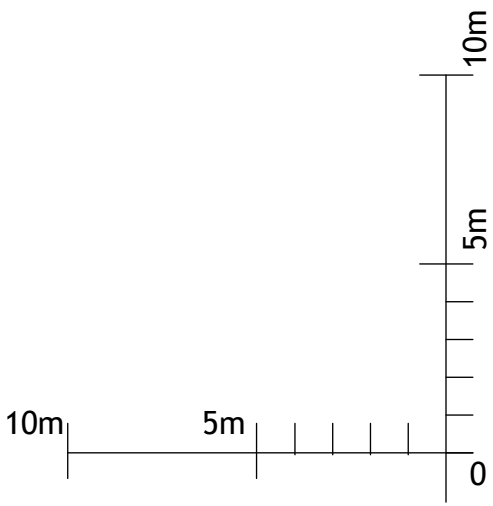

B	1.03.13	Floor plans altered	PRM
A	25.01.13	Window to link indicated	PF
Rev	Date	Description	By
		Brooklands Yard	
		Southover High Street	
		Lewes	
		East Sussex	
		BN7 1HU	

Tel 01273 479269
www.axiomarchitects.co.uk

Client
WHITBREAD GROUP PLC

Project
PORTSMOUTH HAVANT PREMIER INN
65 BEDHAMPTON HILL
HAVANT PO9 3JN

Drawing
PROPOSED FLOOR PLANS

Scale	Status	Date	Drawn	Checked
1:200 @ A3	PLANNING	08.01.13	PF	PRM
Drawing No.	Revision			
2935/P3	B			