



NOTES:
This drawing has been produced solely for PLANNING/DESIGN.
Do not Scale from this Drawing except for planning purposes.
This drawing is the copyright of MF Designs Ltd.

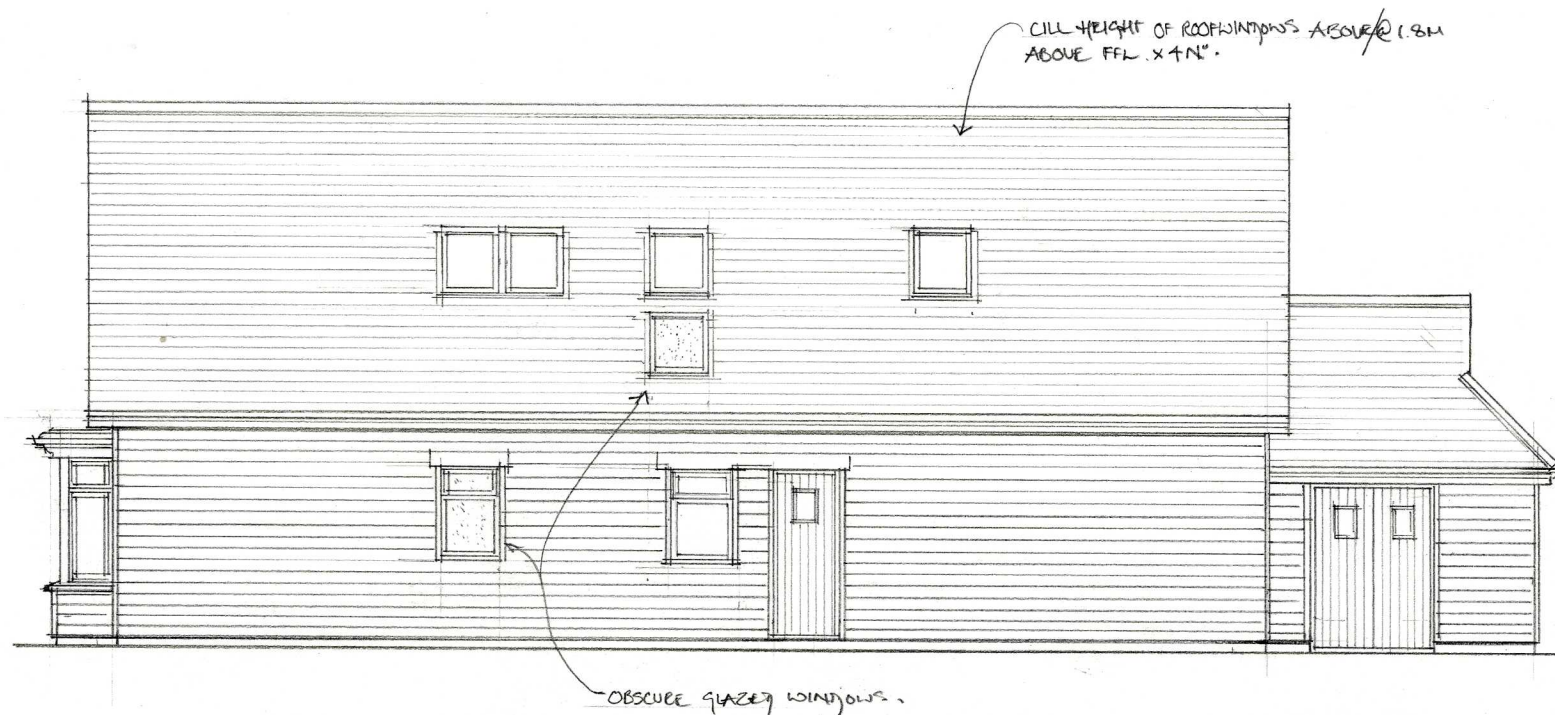


Proposed North Elevation



Proposed West Elevation

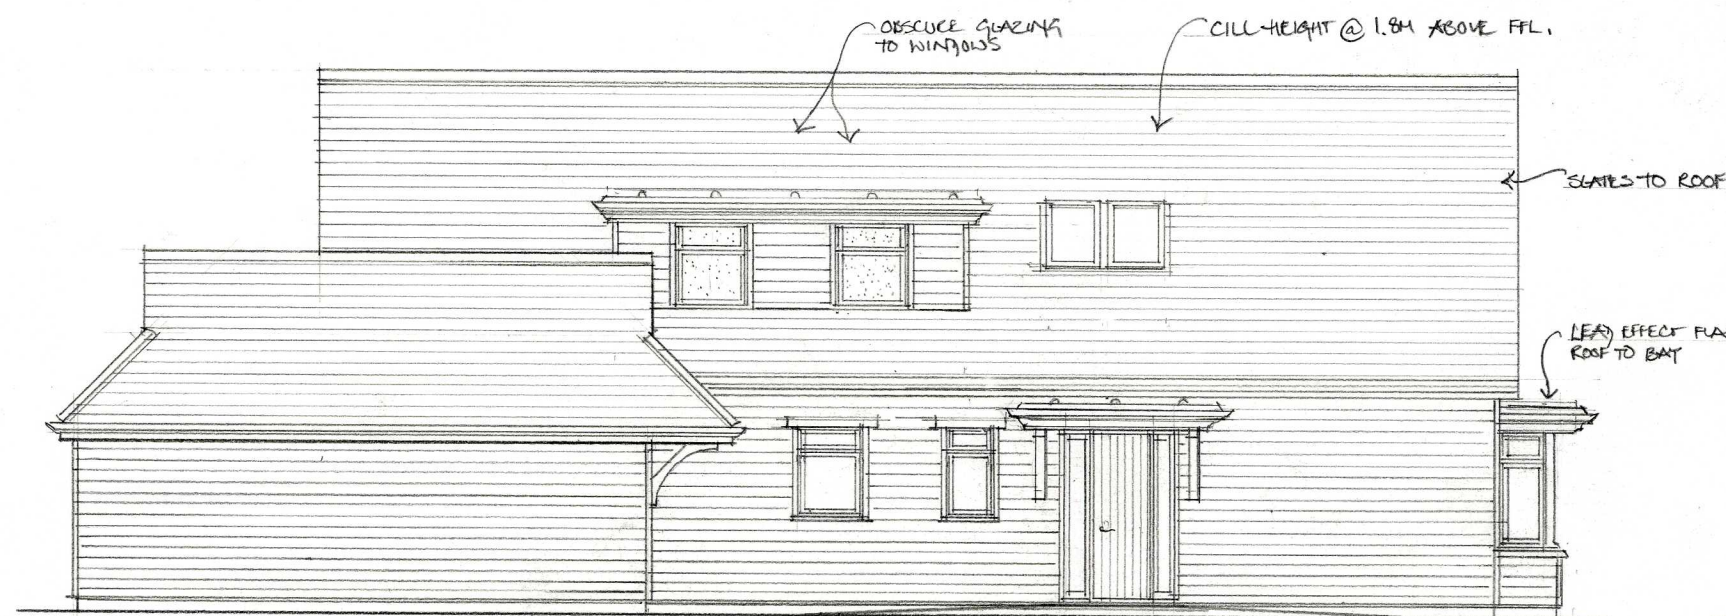

Proposed South Elevation

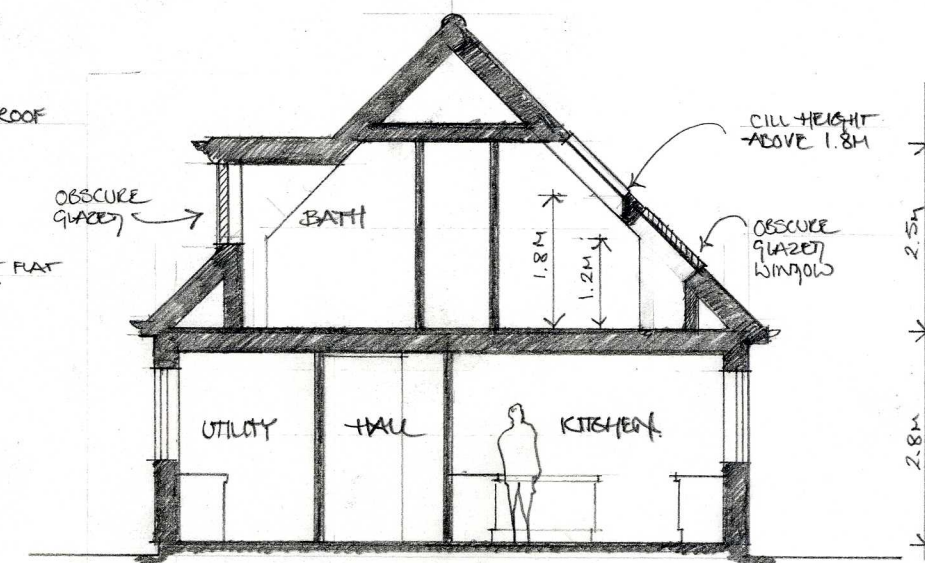

Typical Section

PROPOSED ELEVATIONS & SECTION Replacement Dwelling - 7 Beach Road, Emsworth. PO10 7JS

mf designs ltd

Chartered Architects



52 King Street • Emsworth • Hampshire • PO10 7AZ
Director: Martin Farrer RIBA • Co Registration No.4507379
Date: Jan 2013
Scale: 1:100
Job No: 3059
Drg No: P02