


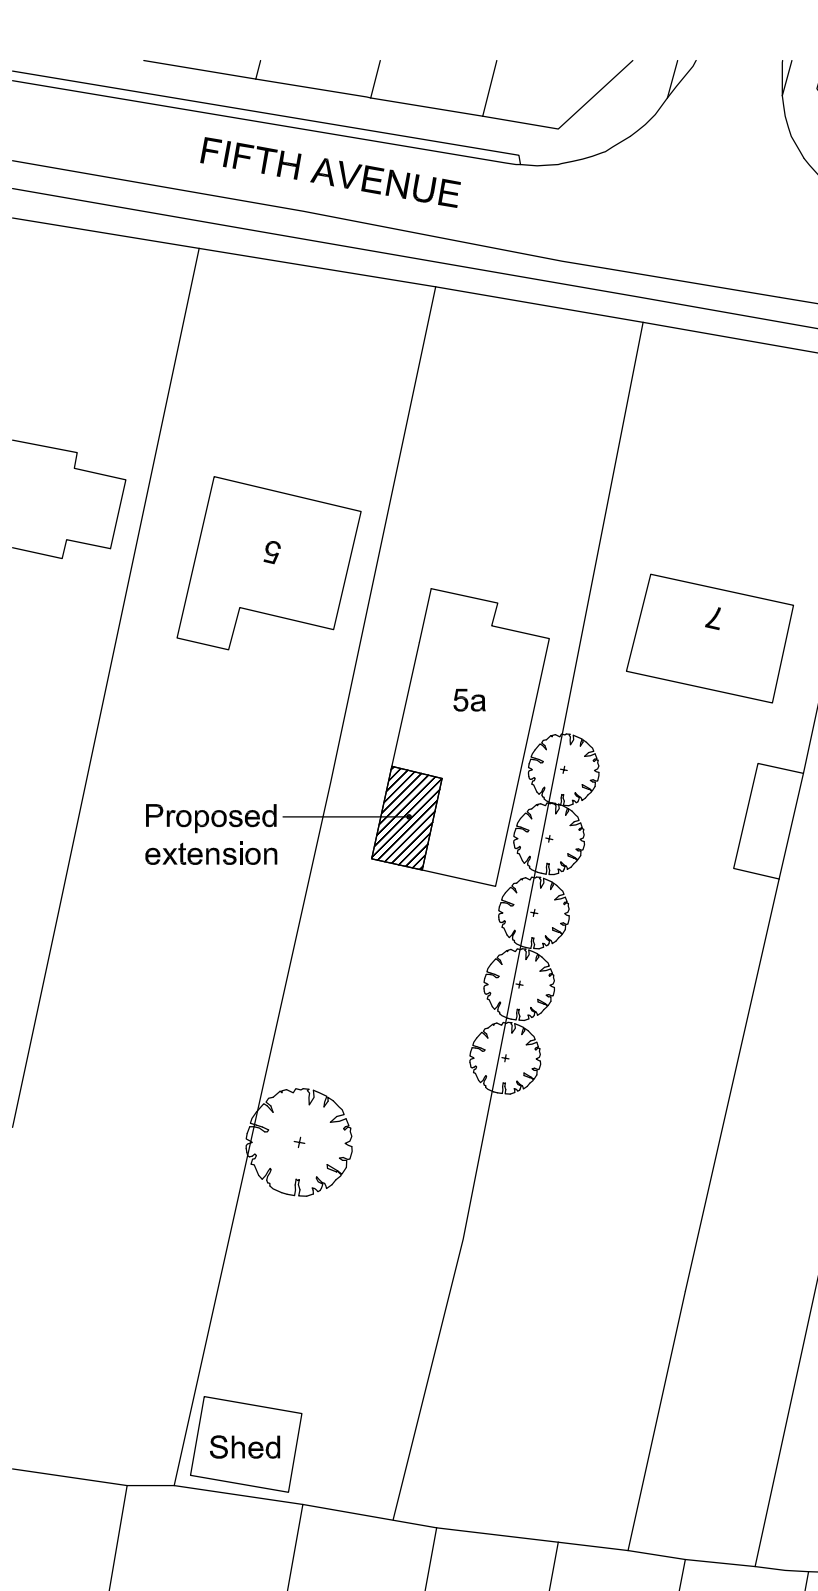


 

Site Plan
Scale 1:500

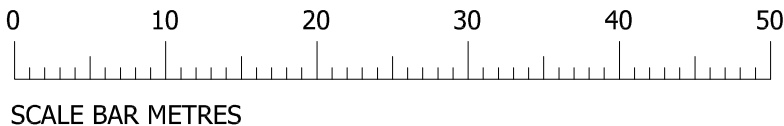


SCALE BAR METRES

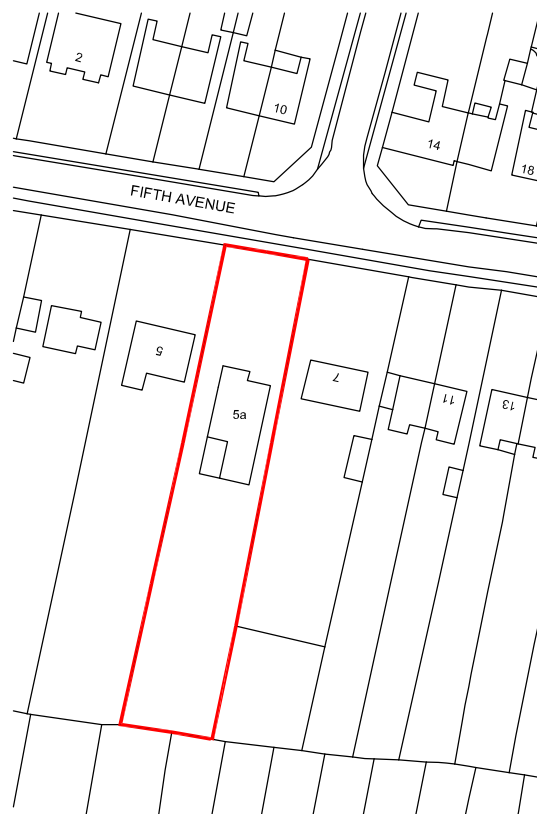

Ordnance Survey, (c) Crown Copyright 2012. All rights reserved. Licence number 100020449

Site Location Plan
Scale 1:1250

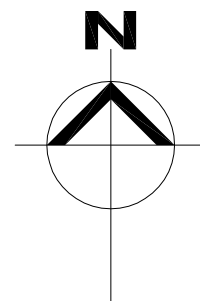

HEAD, ROBERTS & ASSOCIATES

1 Station Terrace
Shawford, Hants.
SO21 2BN
Tel: 01962 711111
Fax: 01962 711100
Email : mail@headroberts.co.uk

Client

Mr M Harvey

Job Title

Alterations at 5A Fifth Av. Warblington PO9 2PL

Drawing Title

Site Location Plan and Block Plan

Scale

As shown@A4

Date

06.12.12

Drawn By

KS

Checked By

Drawing No.

4028/03

Revision

This drawing shall not be scaled. All dimensions to be checked on site where applicable, prior to commencement on site. Differences between drawings, and between drawings and specification or bills of quantities to be referred to the Architect for clarification. All works shall conform to the current edition of the Building Regulations and other relevant statutory requirements. All materials and workmanship shall conform with the relevant British Standard Specifications and Codes of Practice. This drawing is the copyright of Head, Roberts and Associates and shall not be copied or reproduced without permission.