




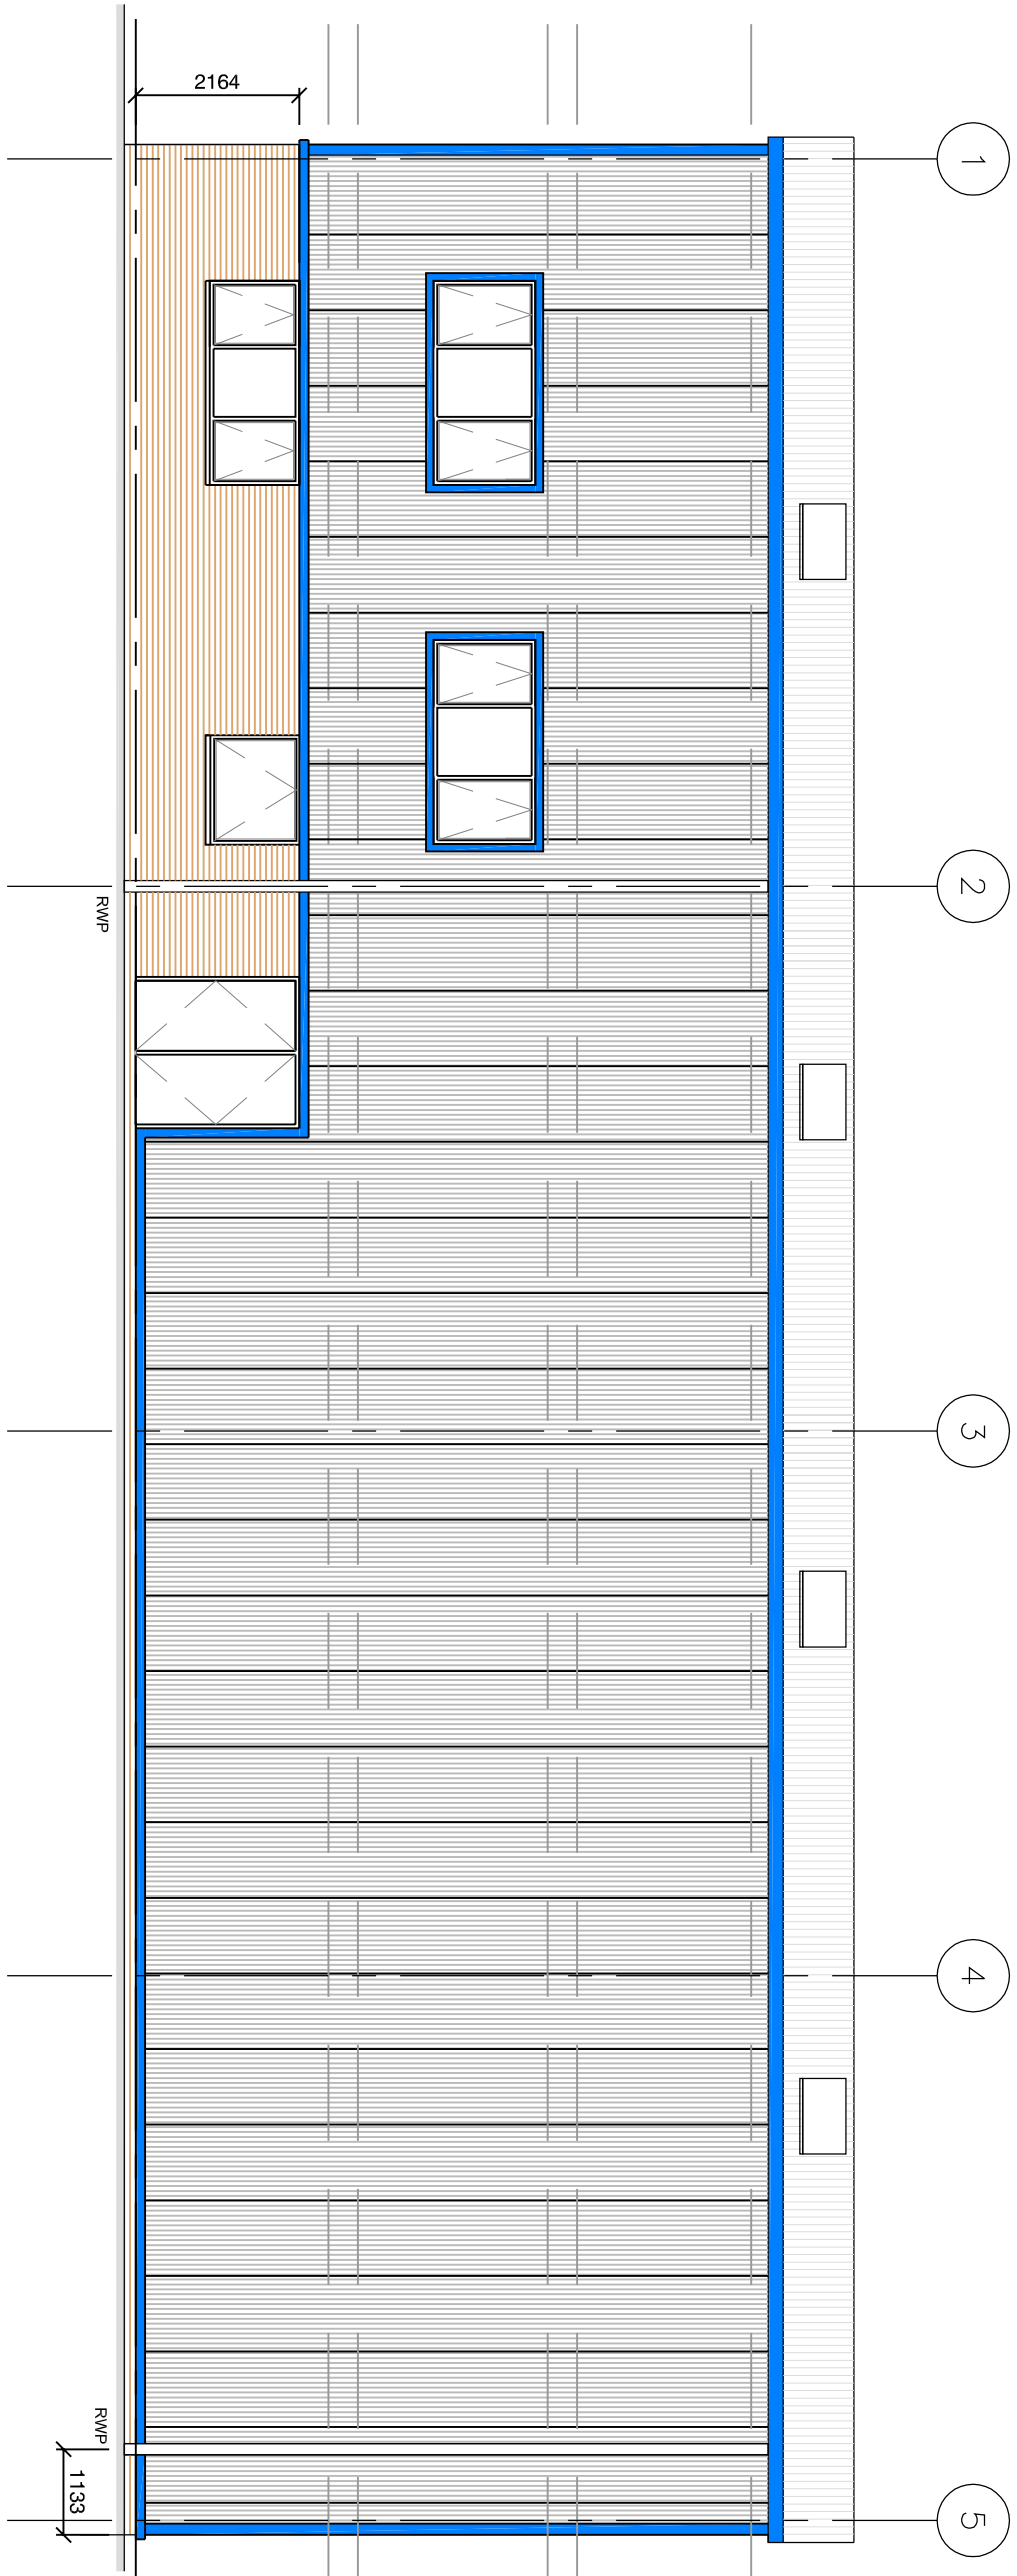


SIDE ELEVATION (WEST)

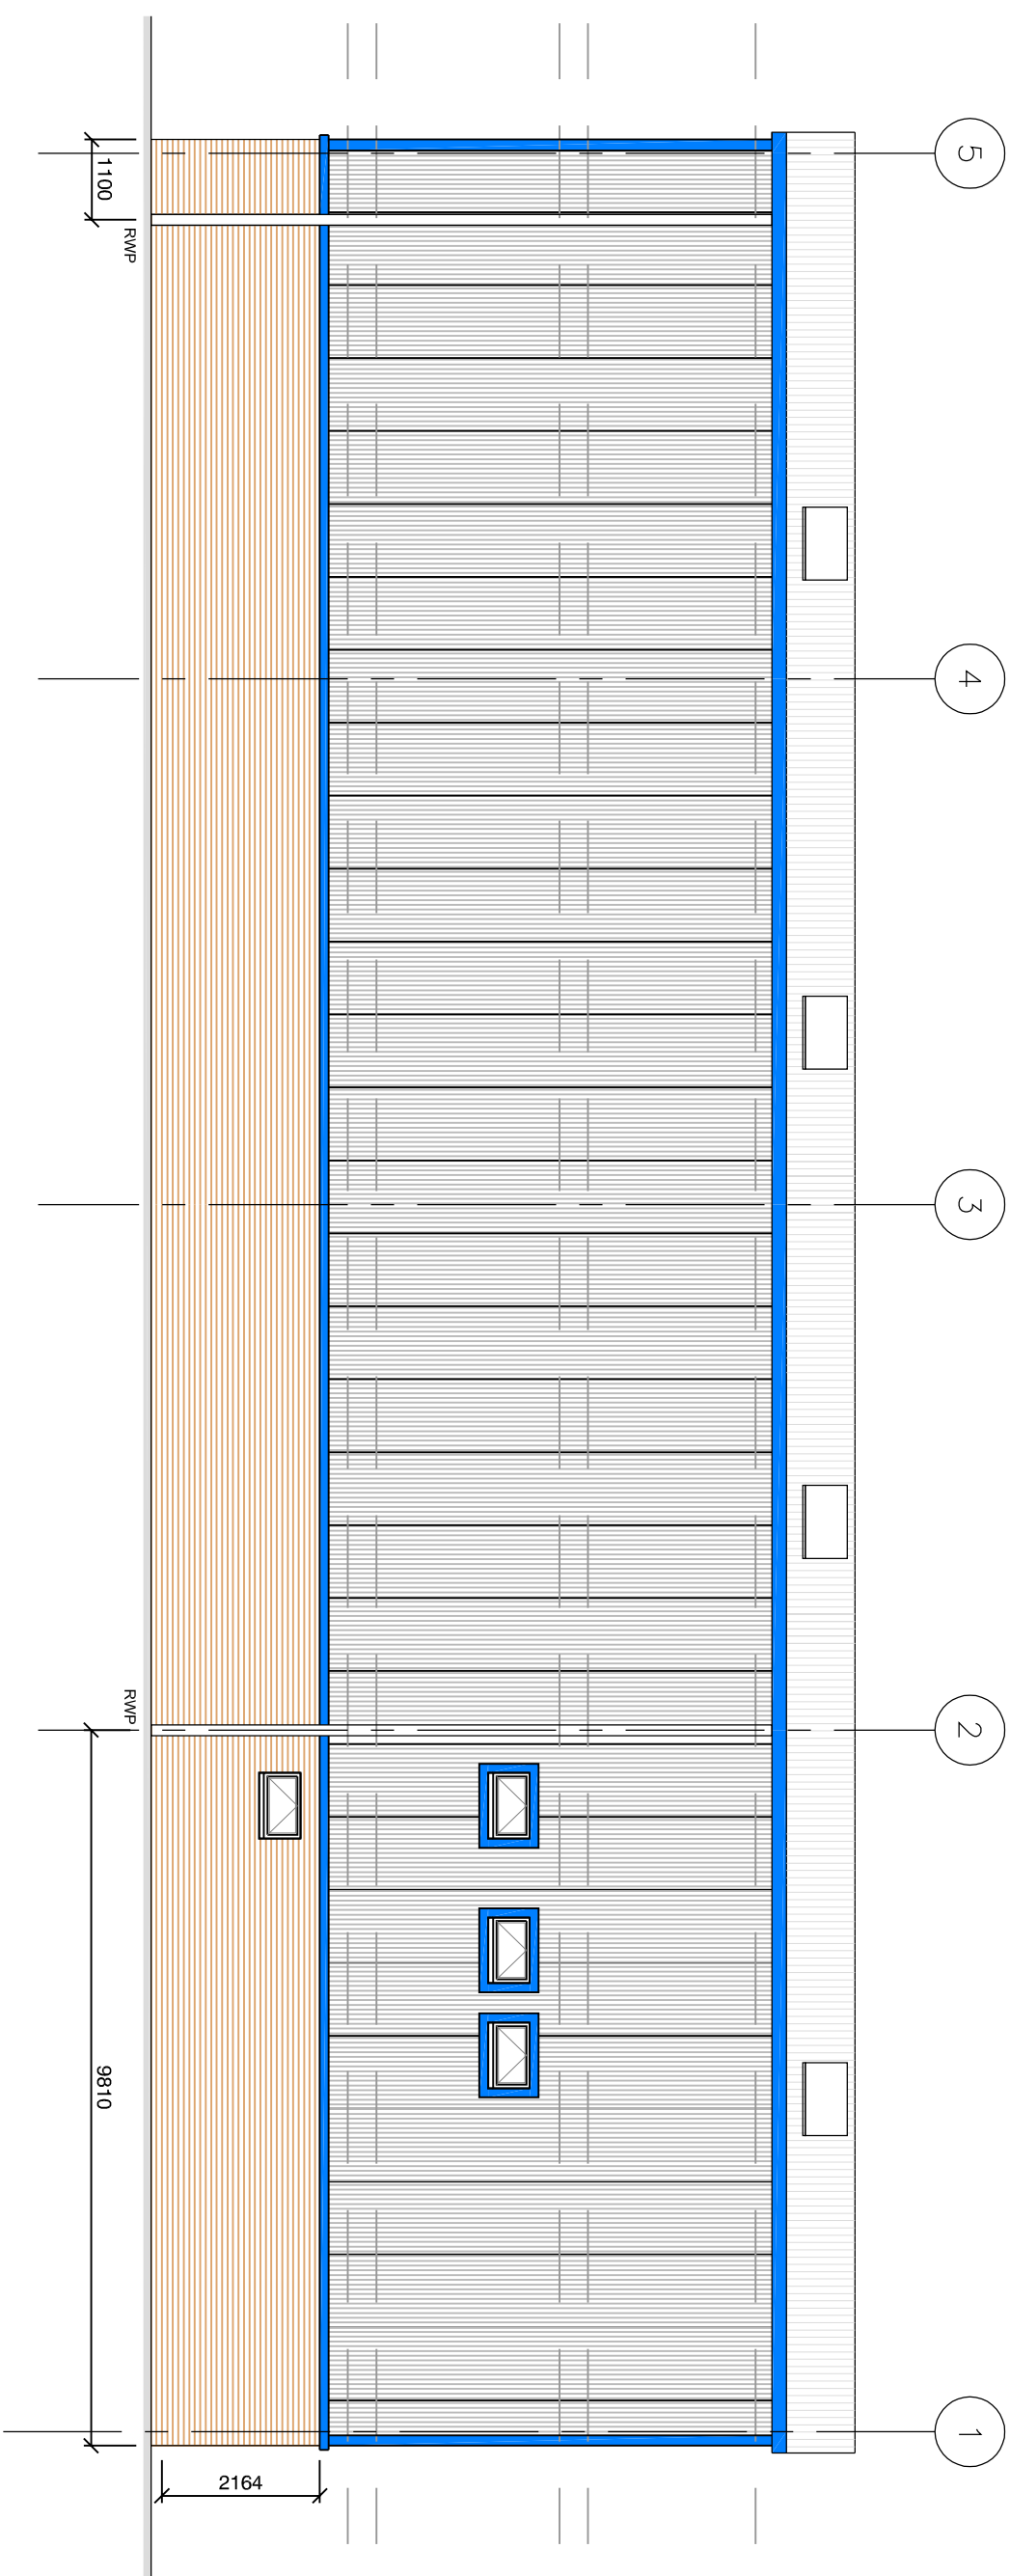

SIDE ELEVATION (EAST)

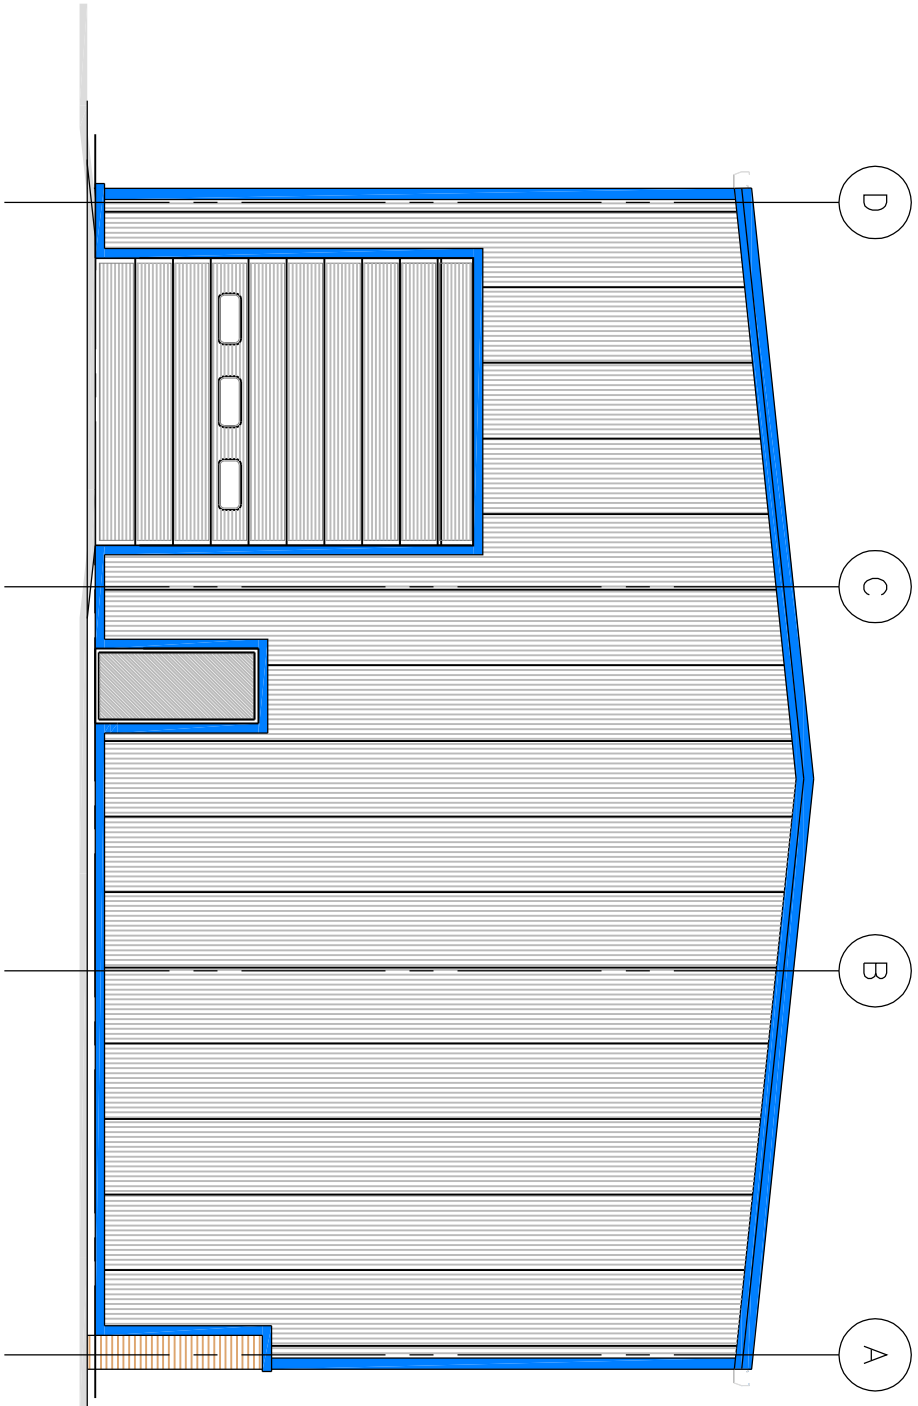

REAR ELEVATION (SOUTH)

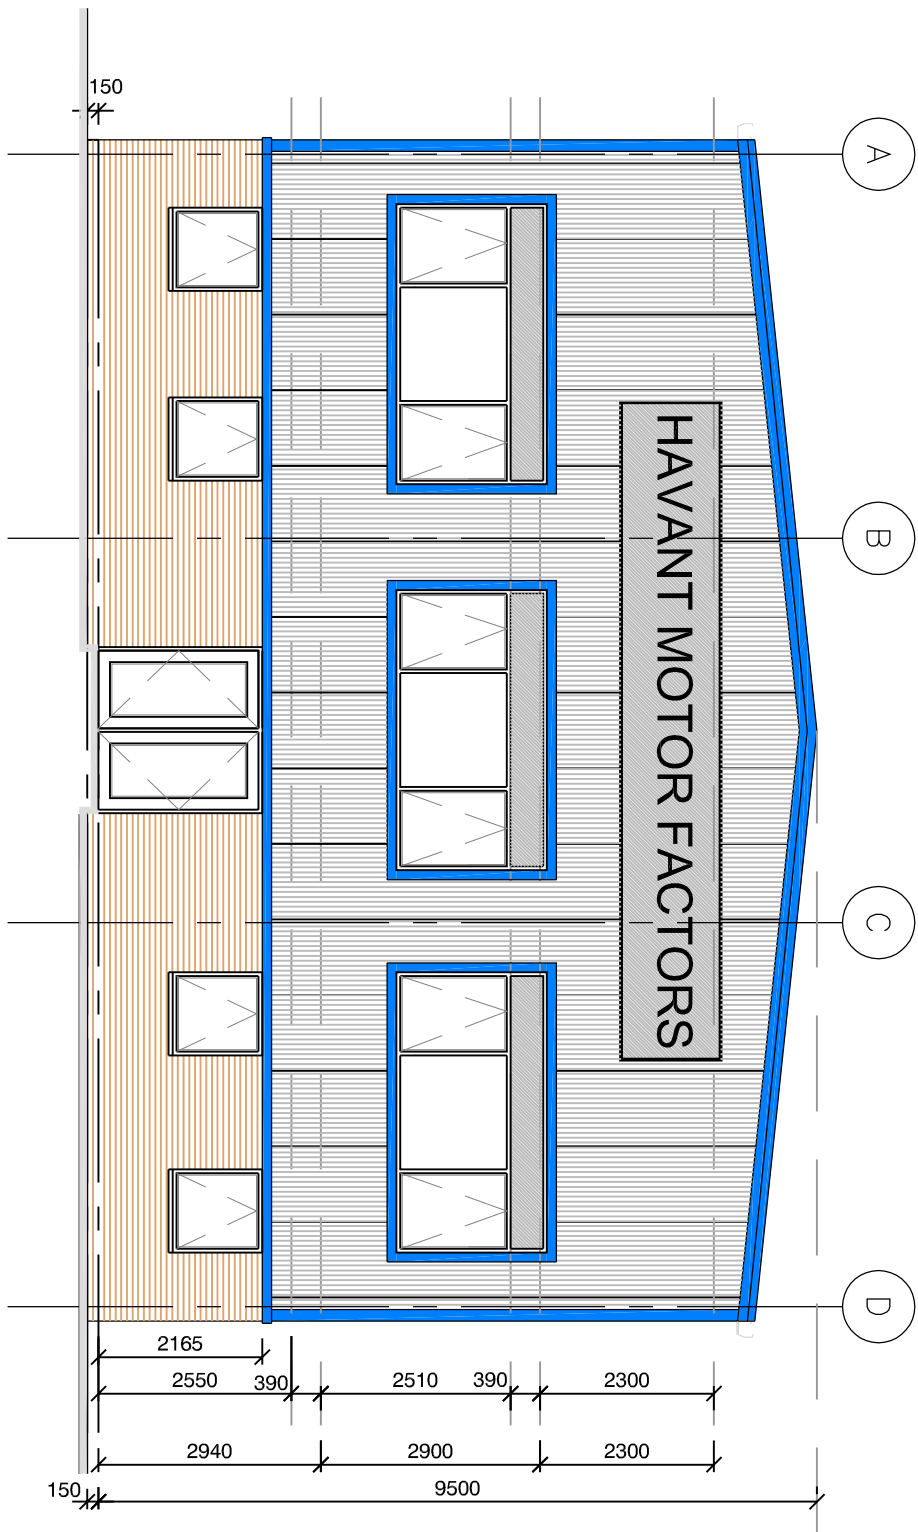

FRONT ELEVATION (NORTH)

CLADDING PANELS

Kingspan KS1000 RW Trapezoidal
Insulated panels to all elevations,
fixed vertically, colour - Metallic Silver
RAL 9006

Feature Titrns to ridge, corners and openings
to be blue, similar to adjacent Jewson building.

BRICKWORK

Facing brickwork to be colour buff

EXTERNAL DOORS

Loading - manually operated, insulated
sectional overhead doors to achieve a U
value of 0.45 wm2/k - colour Alaska Grey
- RAL 7000 - internal face to be white

Escape Doors - Steel door and frame -
colour Alaska Grey - RAL 7000

CURTAIN GLAZING

Shop front display area - Kawneer 400 with
Kawneer 190 automatic to parking doors
Colour - Alaska Grey - RAL 7000
Door to trade counter - Kawneer 190 double
glazed personnel door - Colour Alaska Grey
- RAL 7000

RAINWATER GOODS

Gutters - Alaska Grey - RAL 7000
Down Pipes - UPVC - Grey

ROOF CLADDING

KS1000 galvanised 0.7mm thick
insulated panel to achieve a U
value of 0.25 wm2/k - Colour -
Goosewing Grey

A	Amendments to HMF requirements	06.11.12
REV	DESCRIPTION	DATE
REVISION		

job no.	drawing no.	rev.
146-200	301	A

scale	drawn by	date
1:100 @ A1	CB	30.10.12

cad file: X:\HAWANT\SOLENT TRADE PARK\HCGI CONSTRUCTION DRAWINGS\UNIT 2

UNIT 2 - HMF
Solent Trade Park
Solent Road
HAVANT

ELEVATIONS



Ruslington House, Worthing Road, Ruslington, West Sussex, BN16 3PS
Tel No: (01903) 777777 Fax No: (01903) 777700