



Prefinished Manufactured Metal Sheet Roofing finished in Green

Prefinished Manufactured Metal Sheeting Finished in Green

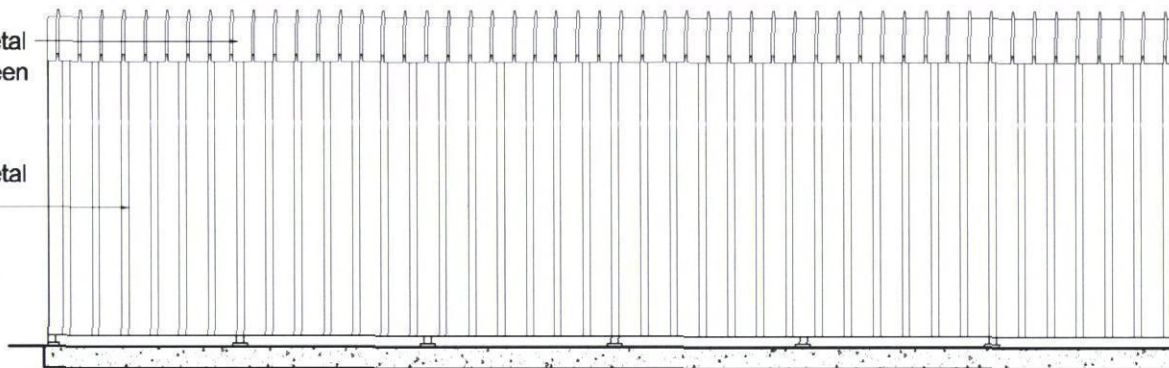


REAR ELEVATION

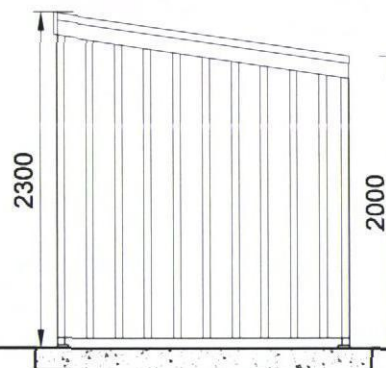


SIDE ELEVATION

Galvanised Lockable Mesh Doors


Solid Concrete Base

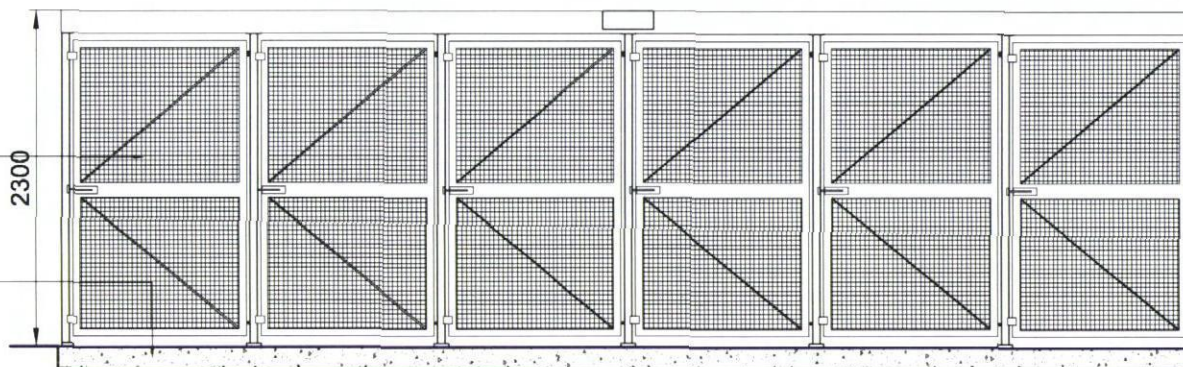

FRONT ELEVATION

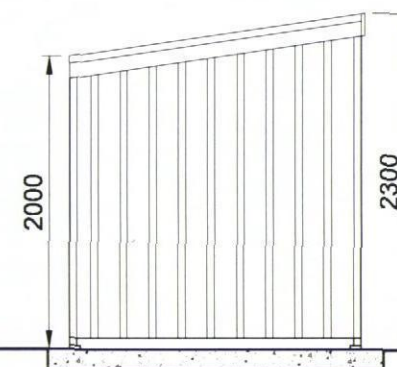

SIDE ELEVATION

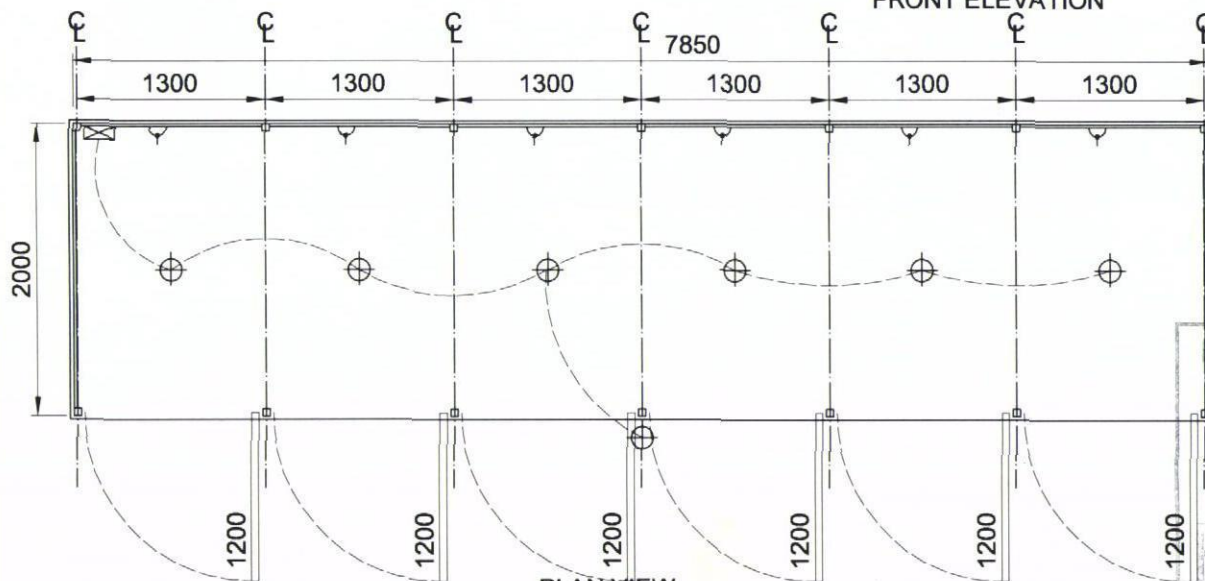

PLAN VIEW

LEGEND

- ⊠ Landlord Electrical Meter
- ▽ Waterproof Electrical Sockets
- ⊕ Low Energy PIR Lighting

HAVANT BOROUGH COUNCIL

06 SEP 2012

RECEIVED

Guinness Hermitage
33 East Street
Havant
Hampshire
PO9 1AA

Tel: 023 9279 4500
Email: enquiries@guinnesshermitage.co.uk

DRAWING NO 006

SCALE 1:50

6 Door Mobility Scooter
Storage Facility

DRAWN CHECKED DATE 30.03.09

REVISIONS DATE BY