




Proposed East (Portland Road) Elevation (A1 1:100 A3 1:200)

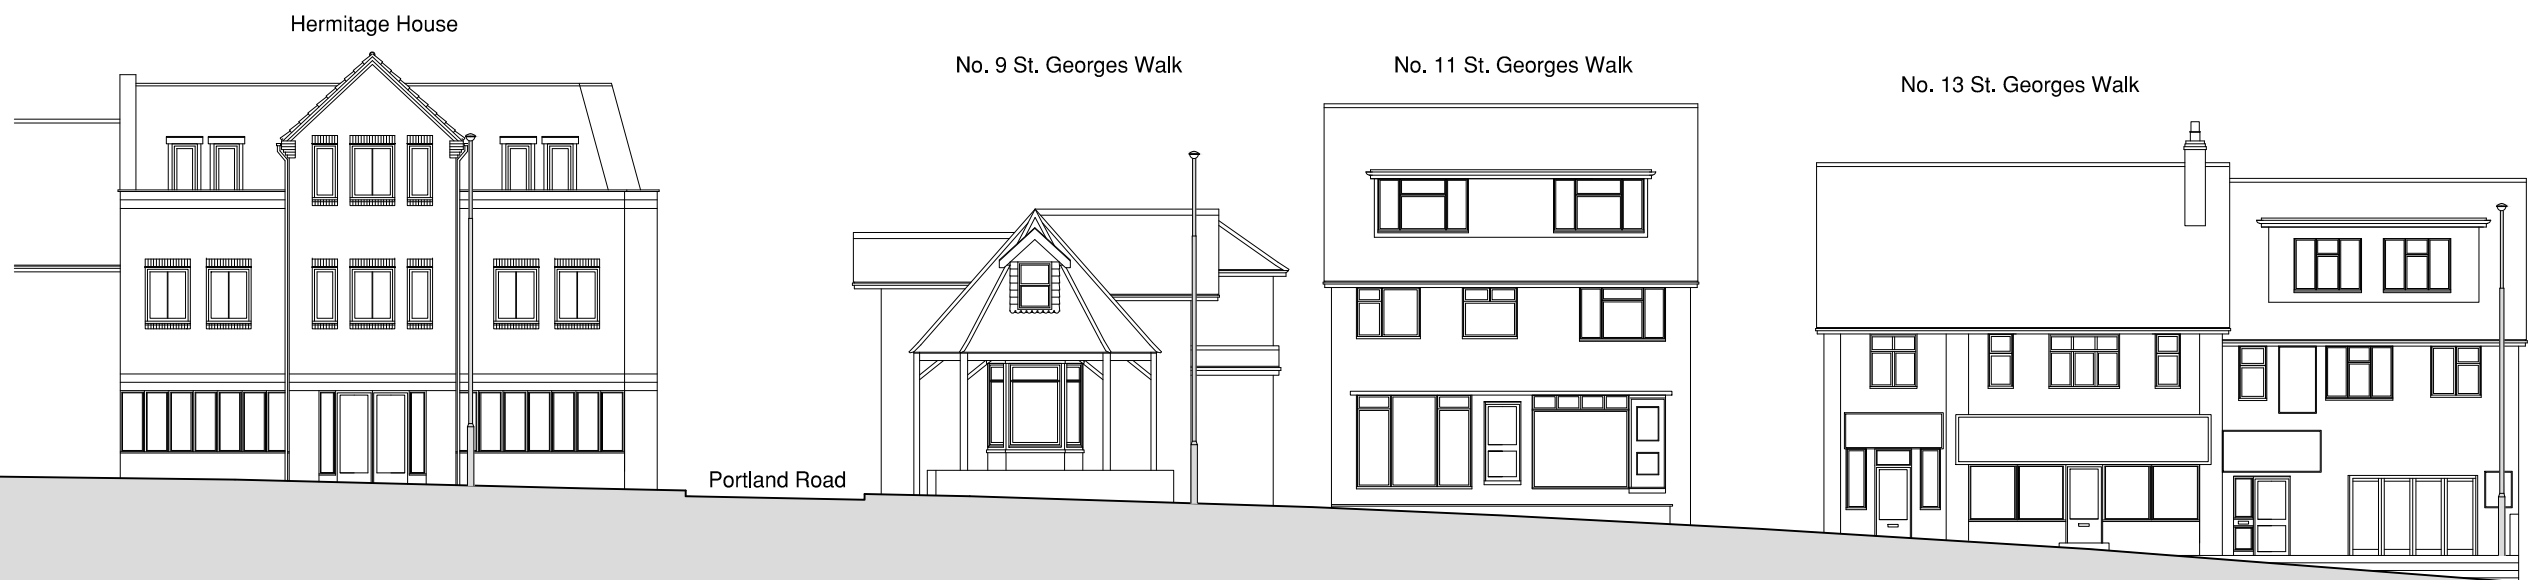

Proposed Street (St. Georges Walk) North Elevation (A1 1:100 A3 1:200)



Existing Street (St. Georges Walk) North Elevation (A1 1:100 A3 1:200)

notes

this drawing is the copyright of the Holman Reading partnership llp and must not be reproduced in whole or part or used for the execution of works without their permission.

all dimensions to be checked on site prior to commencement of construction works and the architect notified of any discrepancy.

figured dimensions are to be used in preference to scaled dimensions.

no deviation from this drawing will be permitted without prior consent of the architect.

all drawings are prepared subject to a full measured and structural survey of the buildings and site.

all structural work is subject to the appointment of a structural engineer to confirm and agree the structural proposals.

os promap licence no. 100020449.

scale width 100mm @ a1 - 50mm @ a3

client

revision	notes	date	drawn	check

hrp
architects
holman reading
partnership llp

18 Limberline Spur
hilsea, portsmouth, hampshire, po3 5hj

tel: 023 9269 1843
fax: 023 9263 9722
email: info@hrp-architects.com
website: hrp-architects.com

project	Proposed development at St Georges Walk Waterlooville		
detail	Proposed Elevations Sheet One of Two		
drawn	checked		
MMH			
date	status		
Aug 12	Planning		
a1 scale	a3 scale		rev
100	200	8290 03	