
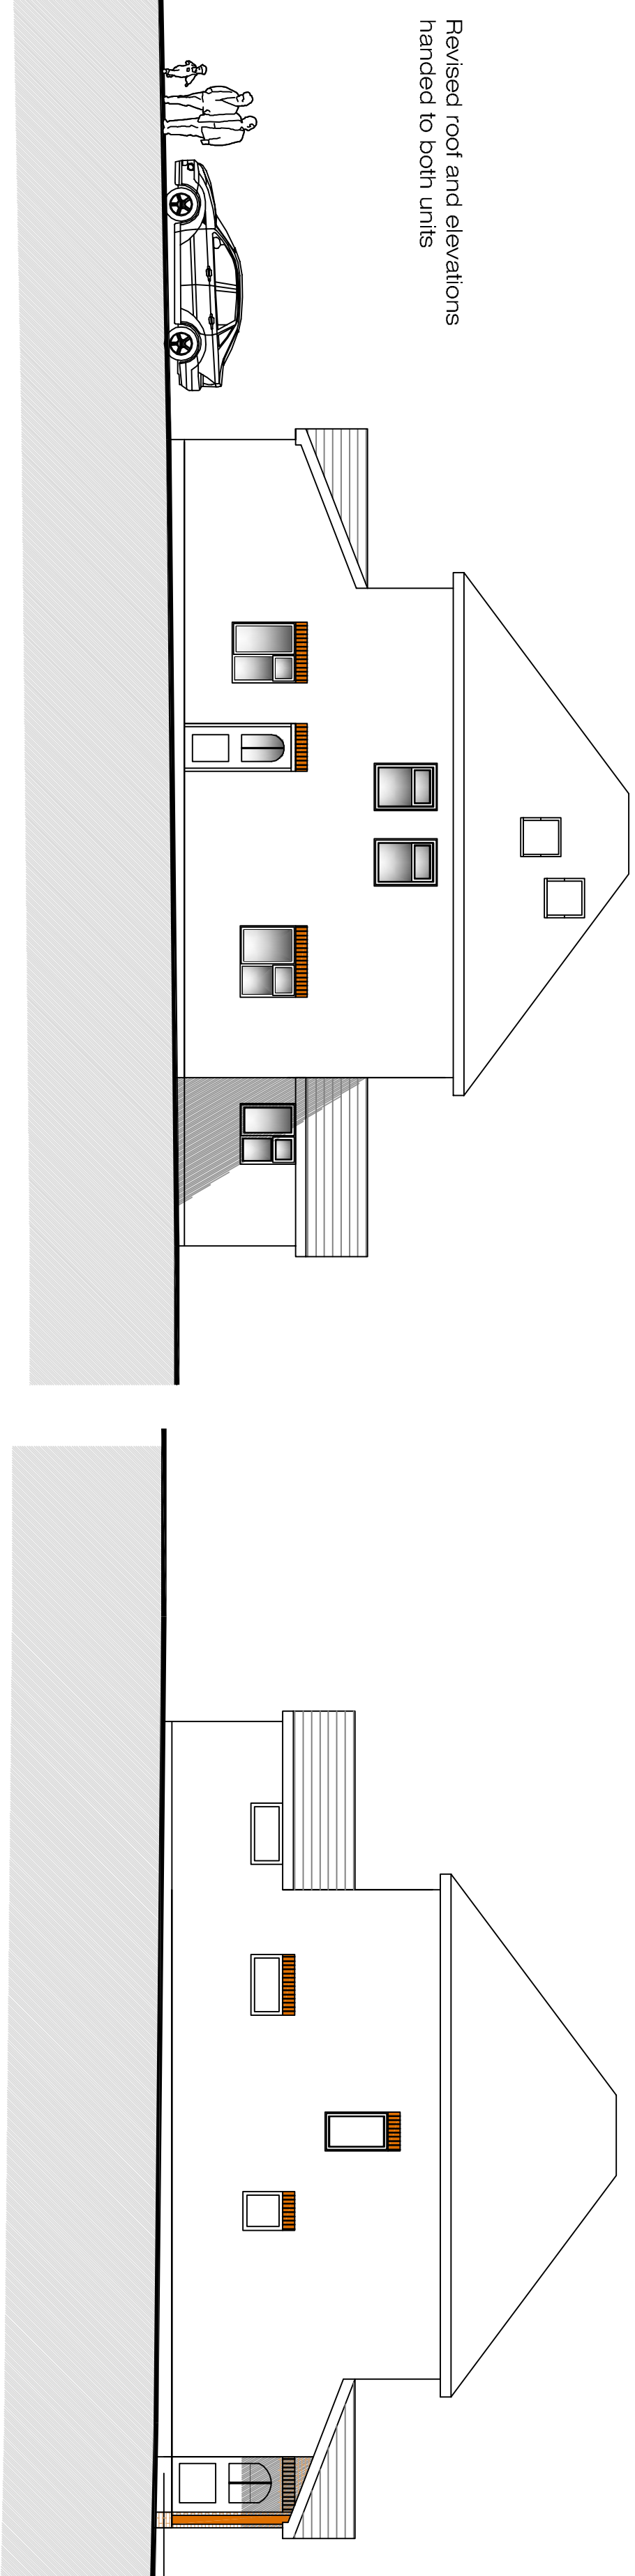
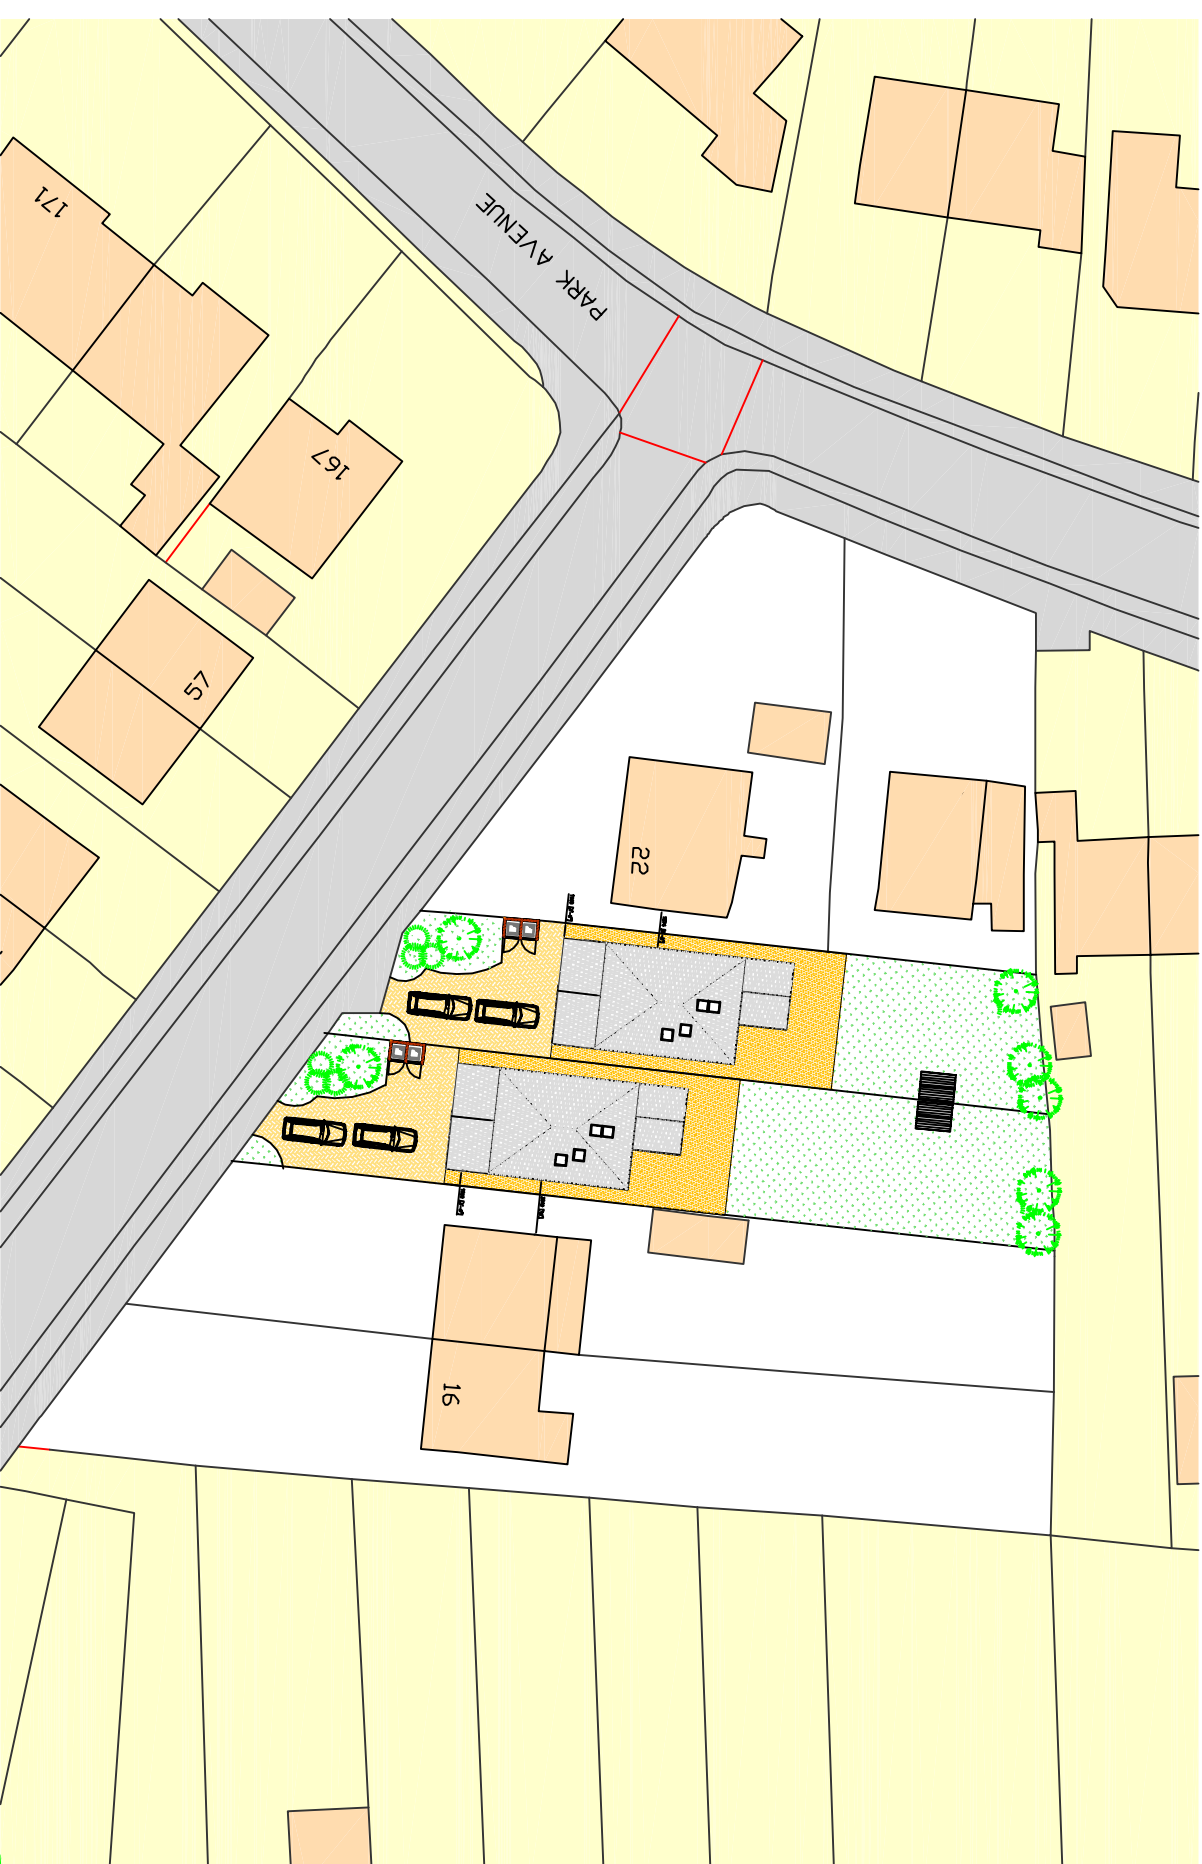
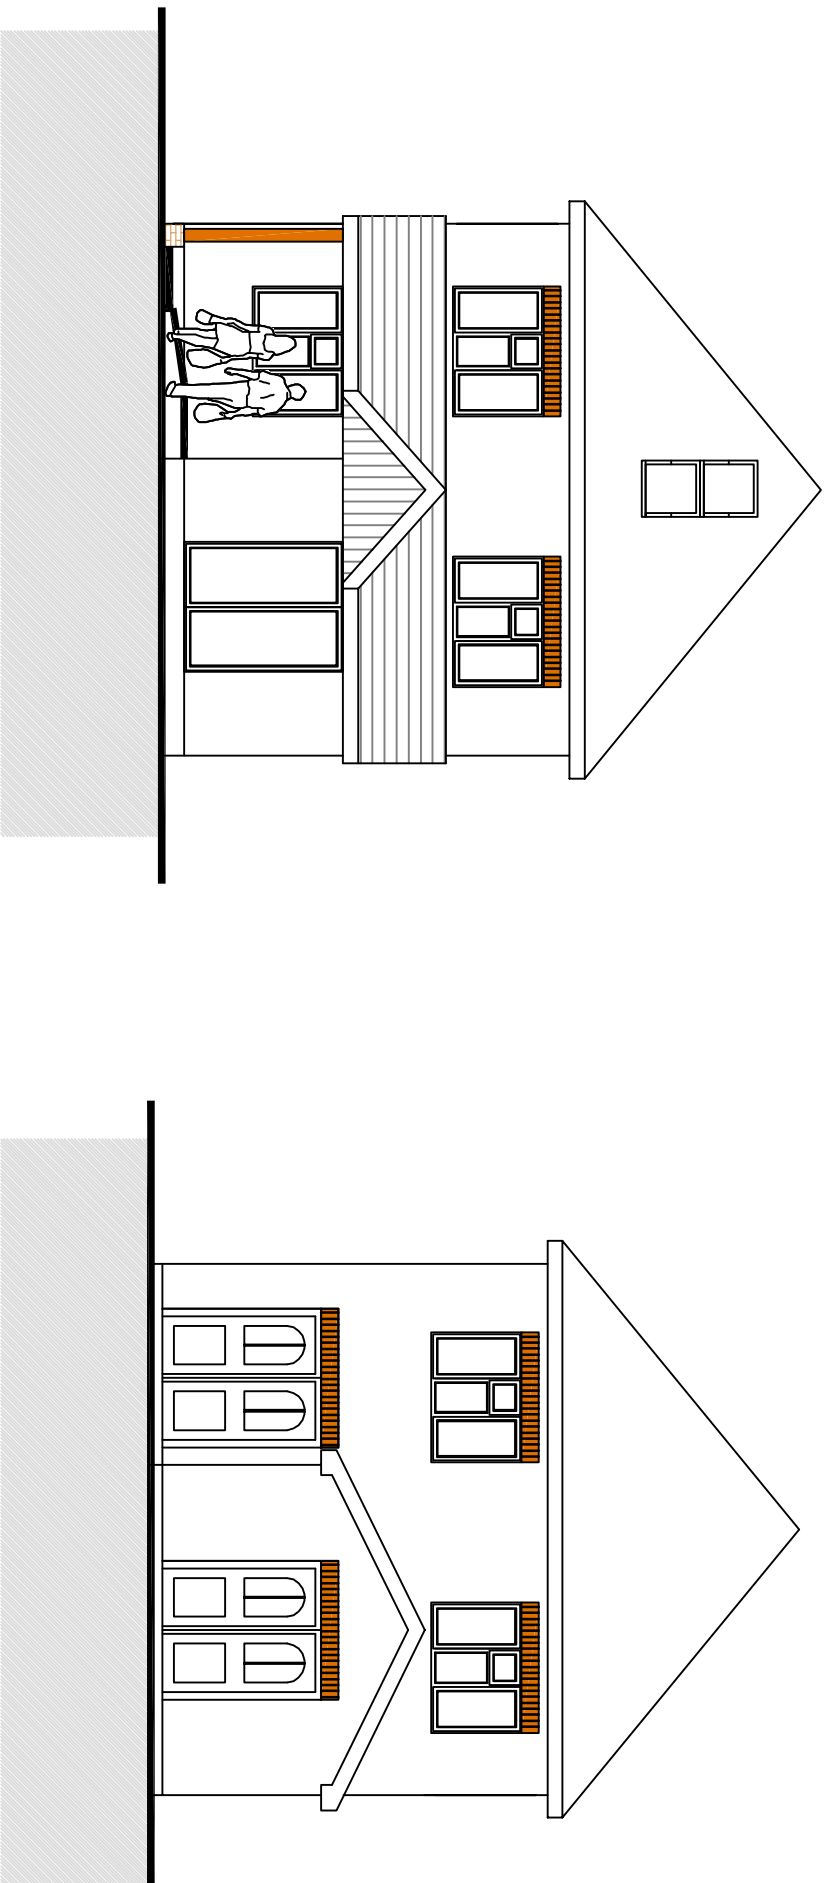


All dimensions to be checked on site prior to commencement of any construction works. Figured dimensions are to be used in preference to scaled dimensions.

Revised second floor plan

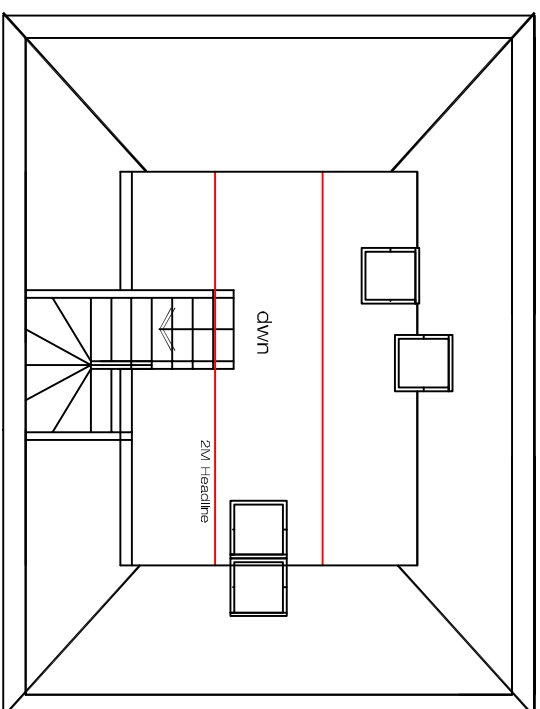

B	noted on windows	sep 12	CHE	
A	noted observations and also plan	sep 12	CHE	
Revision	Description	Date	DRAWN	

Project :
20 The Crescent
Purbrook
Hampshire

Revised roof and elevations handed to both units

Revised roof and elevations handed to both units

Revised Elevations, Floor plan and Site Plan

Chris Flint Associates Ltd
CHARTERED SURVEYORS - PROJECT MANAGERS
DEVELOPMENT CONSULTANTS

Chris Flint Associates Ltd
CHARTERED SURVEYORS - PROJECT MANAGERS
DEVELOPMENT CONSULTANTS

Drawn By	Date	Checked By	Date	Approved By	Date
CF	01/03/12				
CFA	Drawing No. FULL	02	Revisions B	Scale:	1:100-500

PLANNING

2 Emerald Close Waterlooville Hants PO7 8NZ
tel: 023 92 432484 fax: 023 92 358554 Email: cfassociates@aol.com

PDF Created with deskPDF PDF Writer - Trial :: <http://www.docudesk.com>