


HAVANT BOROUGH
COUNCIL

21 AUG 2012


RECEIVED



PROPOSED WEST ELEVATION

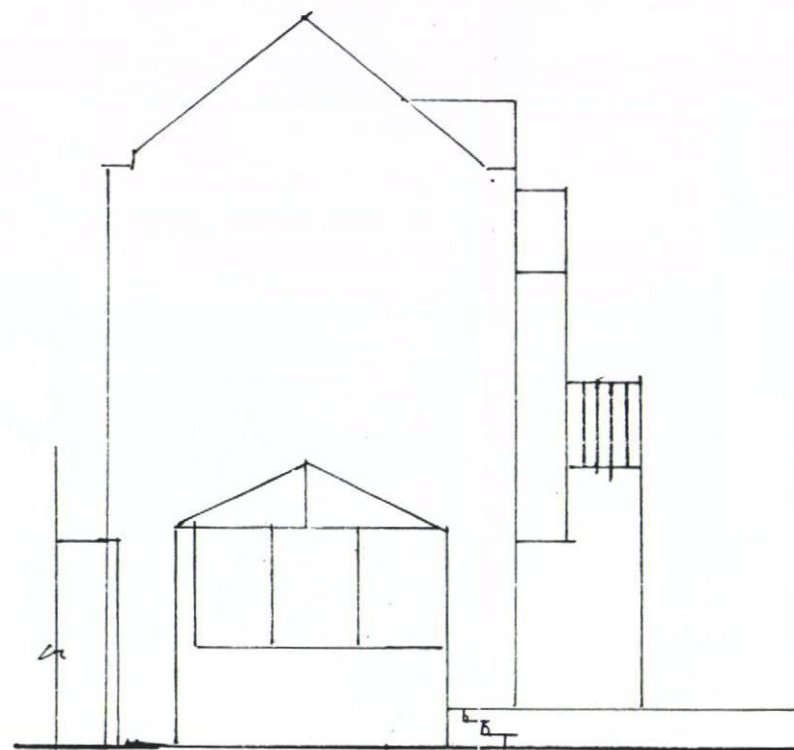


PROPOSED NORTH ELEVATION

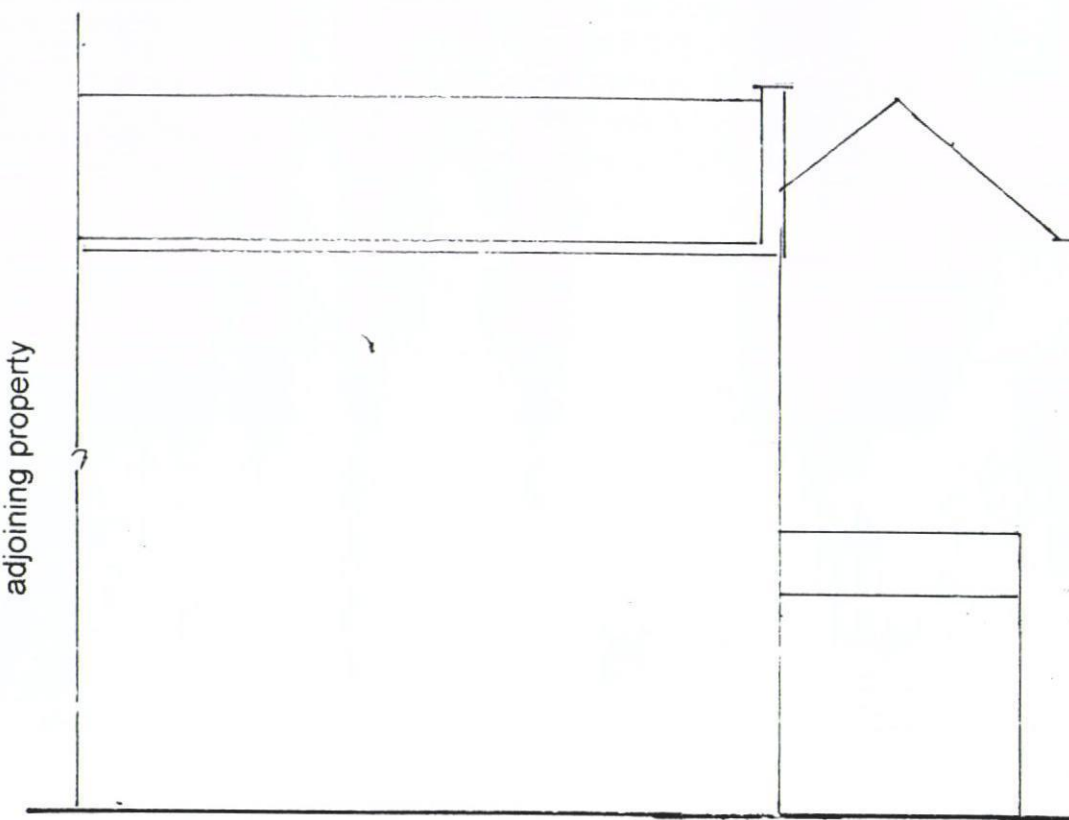


PROPOSED EAST ELEVATION

ROOF PLAN

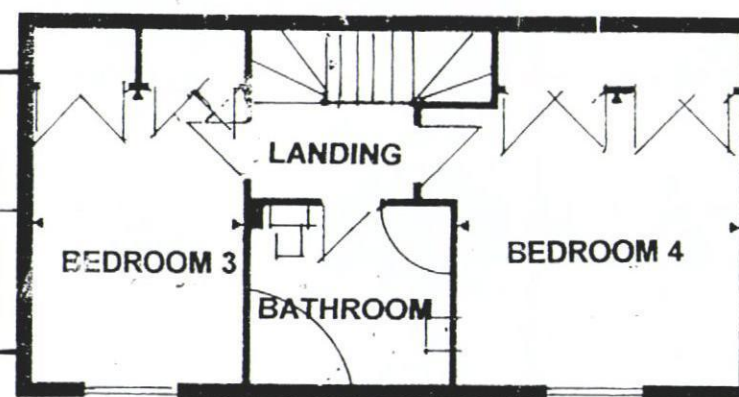


SECOND FLOOR PLAN

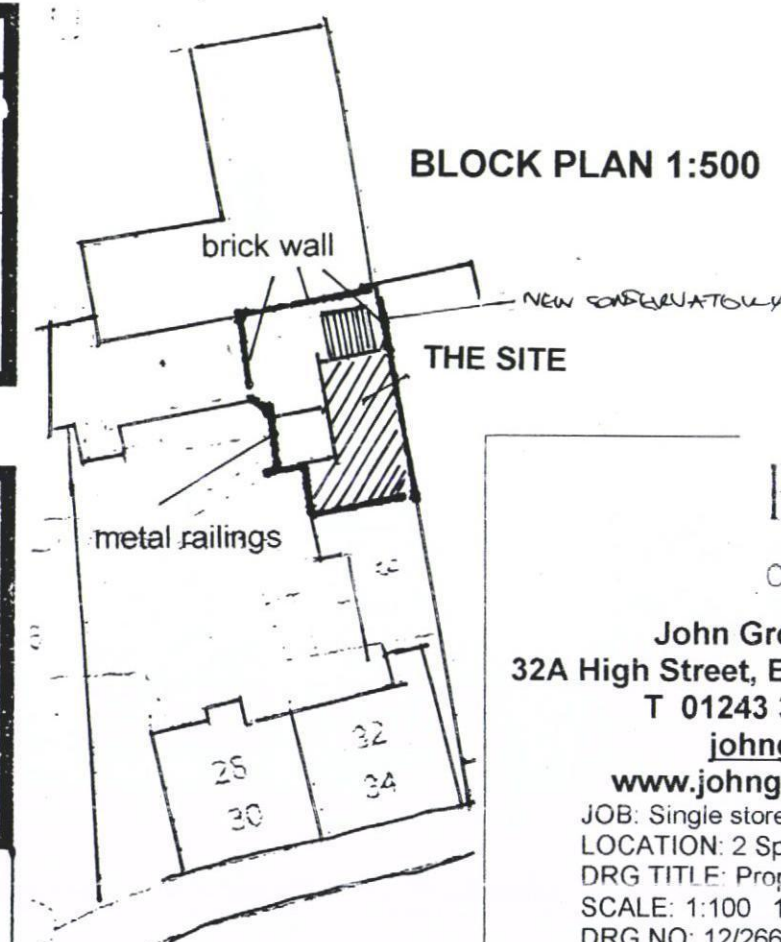


BLOCK PLAN 1:500

SEE DRG 12/266/1 FOR DETAILS
PROPOSED NEW CONSERVATORY

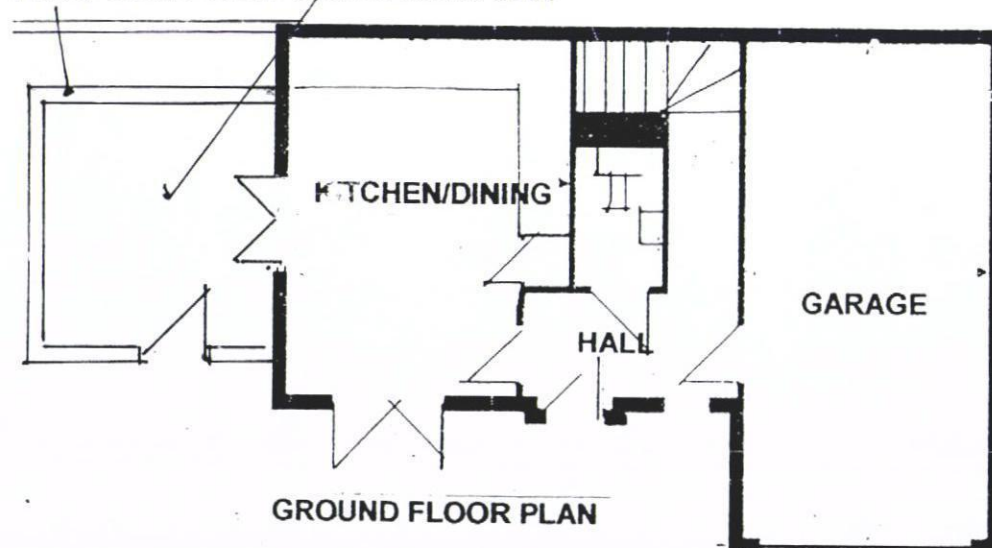

GROUND FLOOR PLAN

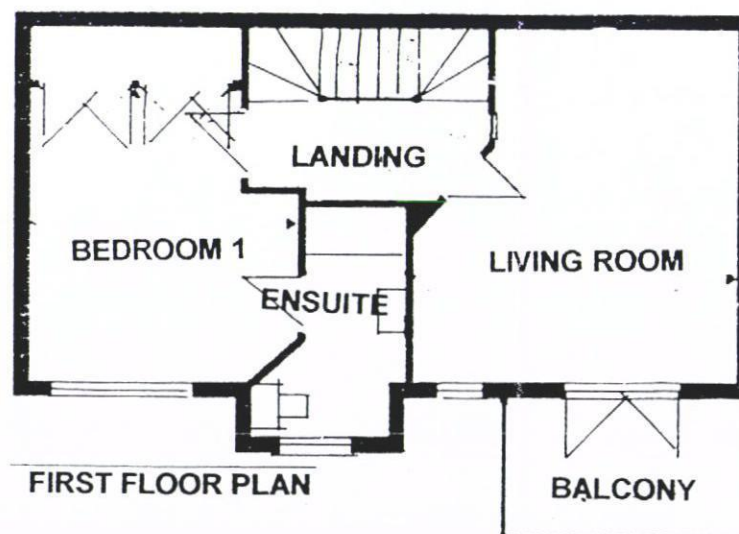

FIRST FLOOR PLAN

RIBA

Chartered Practice

John Groom Chartered Architect
32A High Street, Emsworth, Hampshire PO10 7AW
T 01243 372560 M 07780 997563

johngroom@freeuk.com

www.johngroomarchitect.co.uk

JOB: Single storey conservatory
LOCATION: 2 Spinnaker Place, Emsworth
DRG TITLE: Proposed plans, elevations, roof & block plans
SCALE: 1:100 1:500 DRAWN: JG
DRG NO: 12/266/3 A DATE: 6 July 2012