




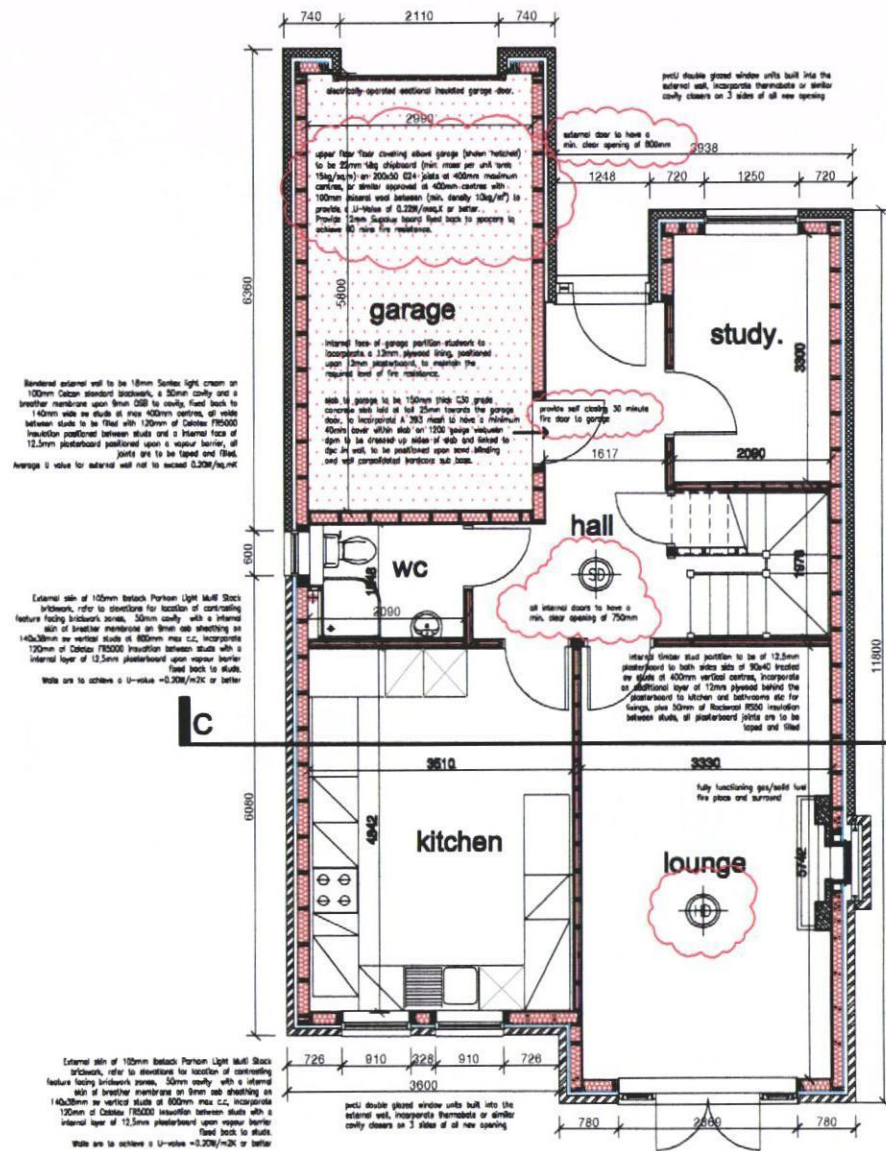

ground floor plan - Plots Two & Three
scale 1:50
(1:100 @ A3)

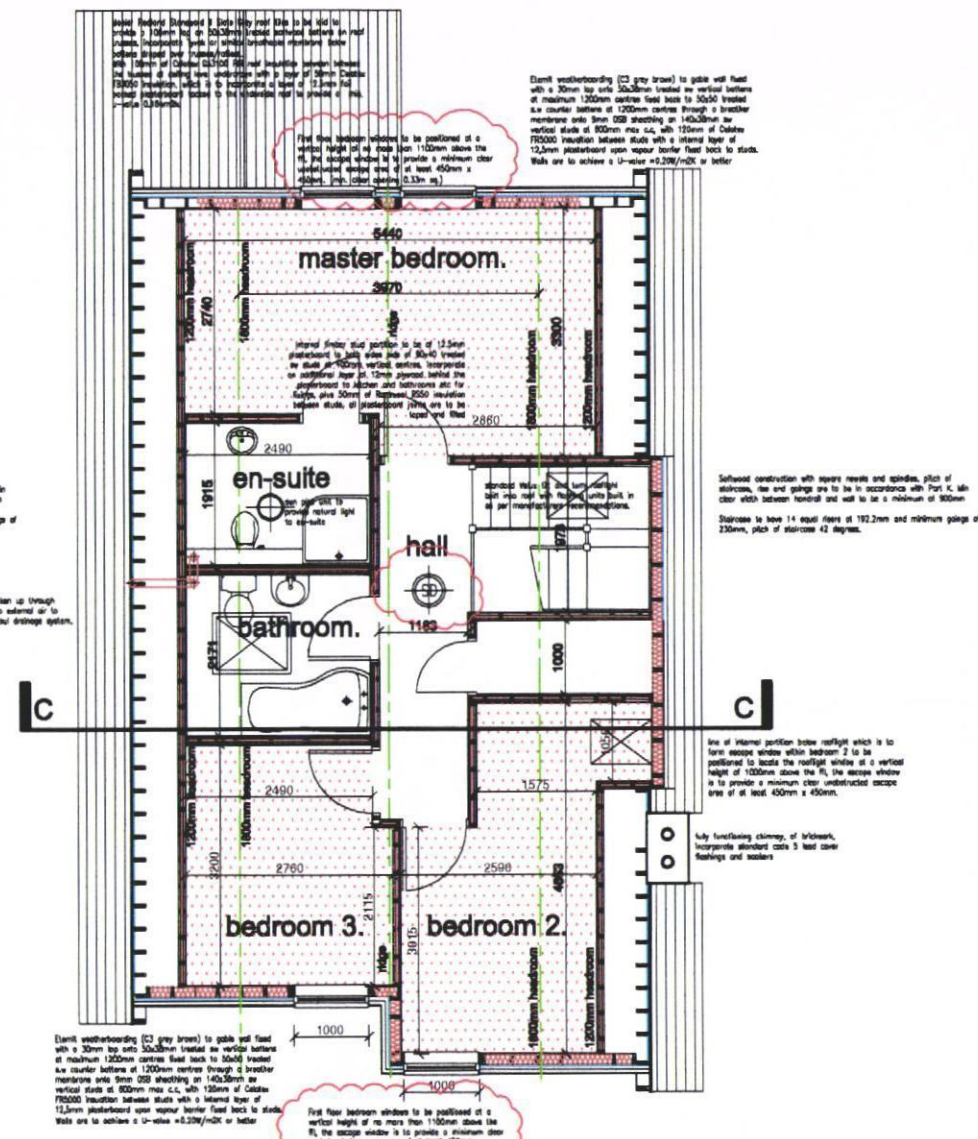

first floor plan - Plots Two & Three
scale 1:50
(1:100 @ A3)

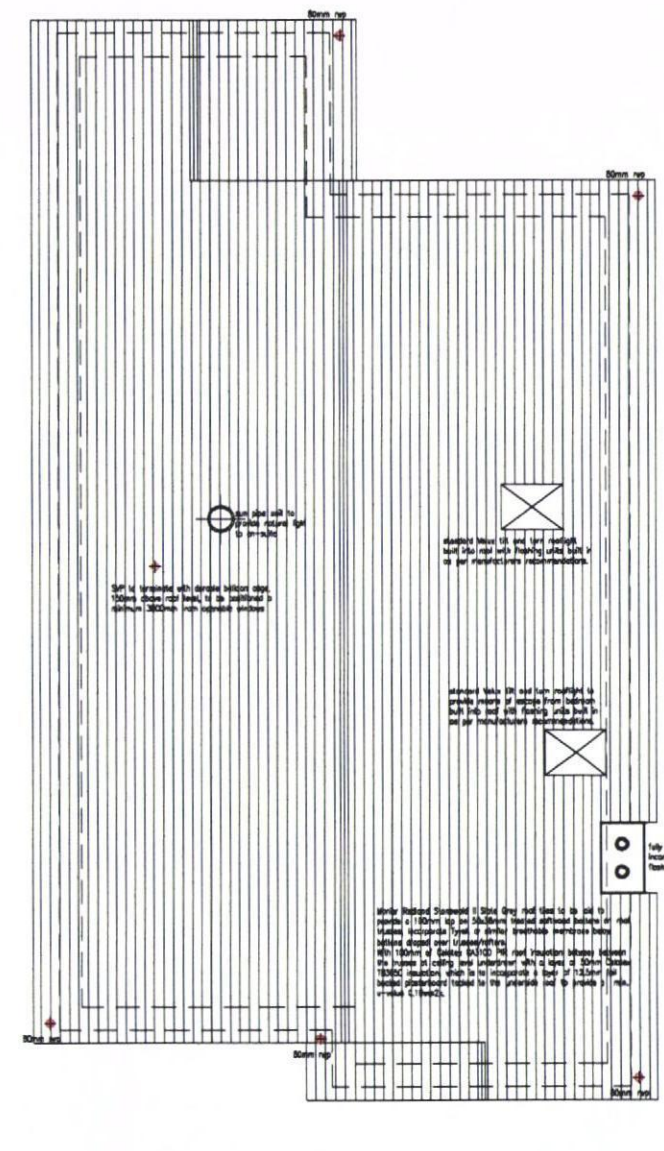

roof plan - Plots Two & Three
scale 1:50
(1:100 @ A3)



revision	notes	date	drawn	check	revision	notes	date	drawn	check	revision	notes	date	drawn	check	client	notes	hrparchitects holman reading partnership llp 18 Limberline Spur hilesea, portsmouth, hampshire, po3 5hj tel: 023 9269 1843 fax: 023 9263 9722 email: info@hrp-architects.com website: hrp-architects.com							
A	Building Regs amendments shown clouded	20.03.13	mmh	PS											Boundstone	this drawing is the copyright of the Holman Reading partnership llp and must not be reproduced in whole or part or used for the execution of works without their permission. all dimensions to be checked on site prior to commencement of construction works and the architect notified of any discrepancy. figured dimensions are to be used in preference to scaled dimensions. no deviation from this drawing will be permitted without prior consent of the architect. all drawings are prepared subject to a full measured and structural survey of the buildings and site. all structural work is subject to the appointment of a structural engineer to confirm and agree the structural proposals. os promap licence no. 100020448.	project	Proposed 3 no. dwellings Land adjacent Crows Nest Waterlooville	drawn date	mmh Jan 13	checked status	Const	rev	
															scale width 100mm @ a1 - 50mm @ a3	detail	Unit Two & Three Plans	a1 scale as shown	a3 scale	8307 -12	A			

hrp

architects

18 Limerline Spur
hills, Portsmouth, Hampshire, PO3 5HJ

tel: 023 9269 1843
fax: 023 9263 9722
email: info@hrp-architects.com
website: hrp-architects.com

holman reading partnership llp

18 Limerline Spur
hills, Portsmouth, Hampshire, PO3 5HJ

tel: 023 9269 1843
fax: 023 9263 9722
email: info@hrp-architects.com
website: hrp-architects.com