


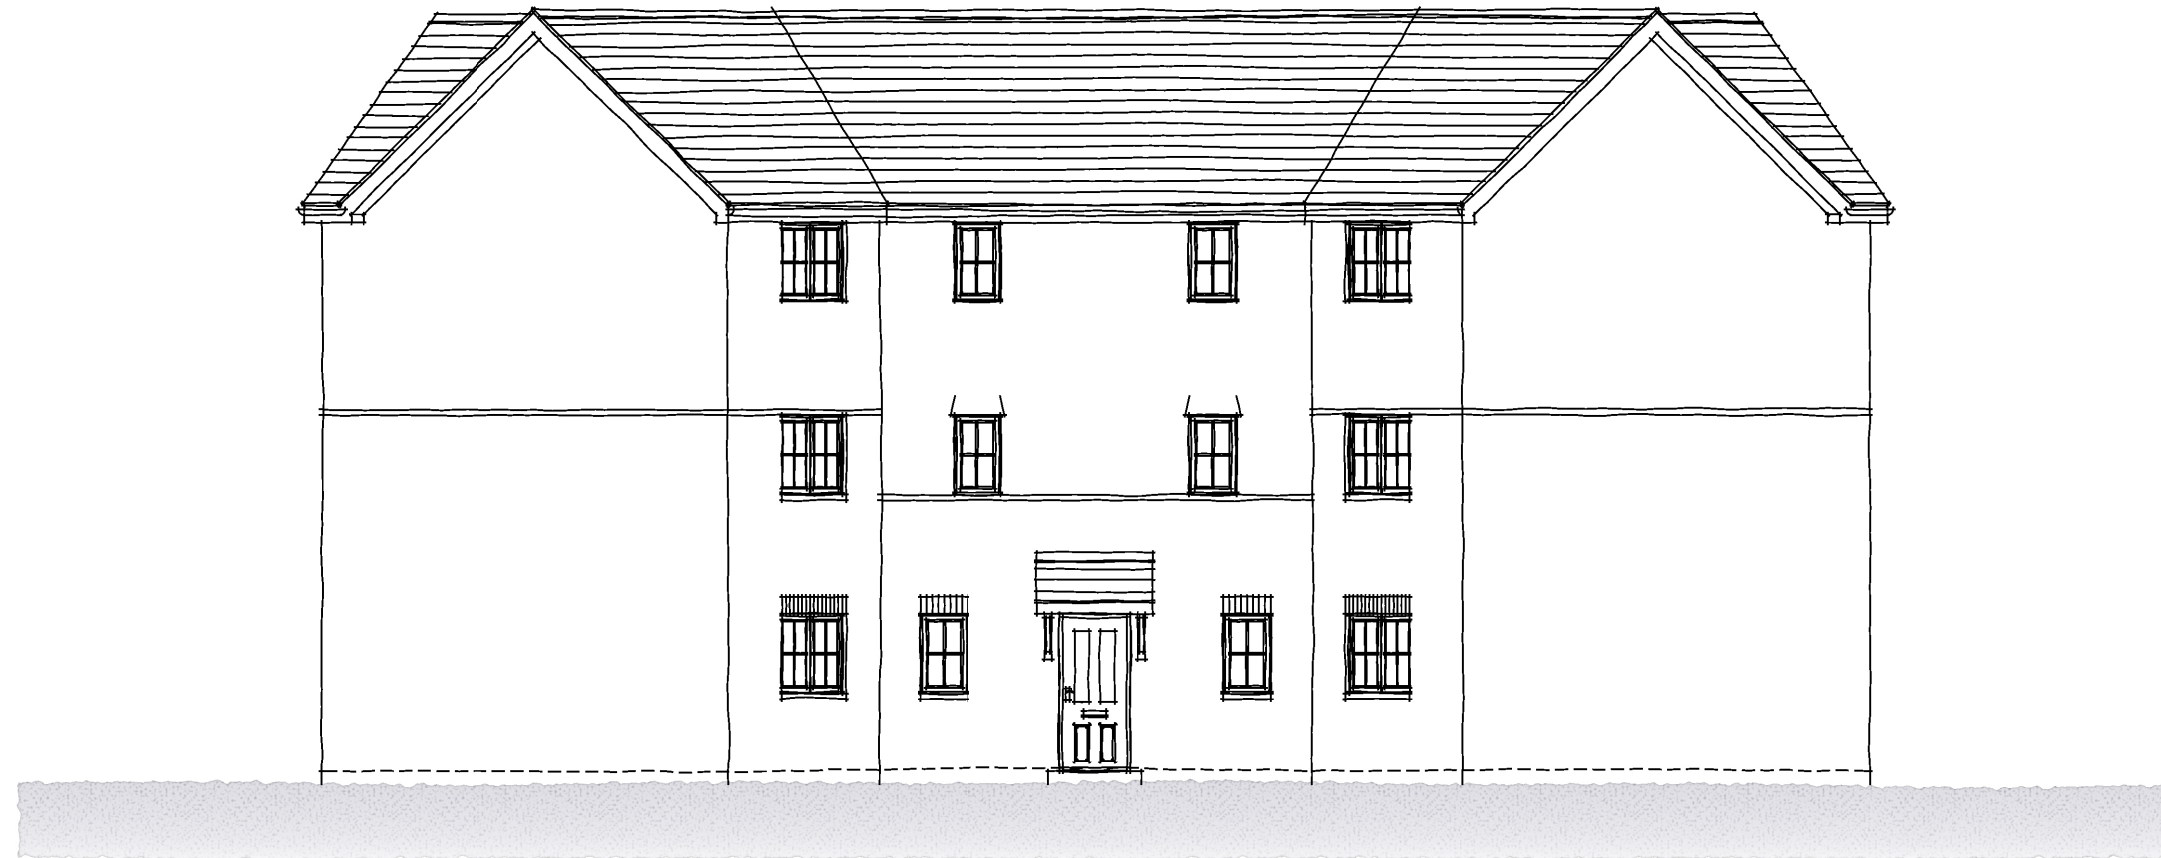

REAR ELEVATION



SIDE ELEVATION

TYPE JAY

Rev.	Date	Description	Scale	Drawn	Checked	Drawn	Checked
			1:100 @ A3	MCN	DGP		
Client		Project		Date		File	
		Denvilles, Manor Farm, Havant.		June 2012		Type JAY	
Drawing Title		Drg.No.		Rev.		Drawing Status	
Type JAY Rear & Side Elevations		P754.JAY.04		—		PLANNING	



AAP Architecture Ltd, Unit A, Monument Business Centre, Monument Way East, Woking,
Surrey GU21 5LY. Tel: 01483 727345 Fax: 01483 727375
Web: www.aap-arc.co.uk E-mail: projects@aap-arc.co.uk

This drawing is the copyright of AAP Architecture Ltd.