


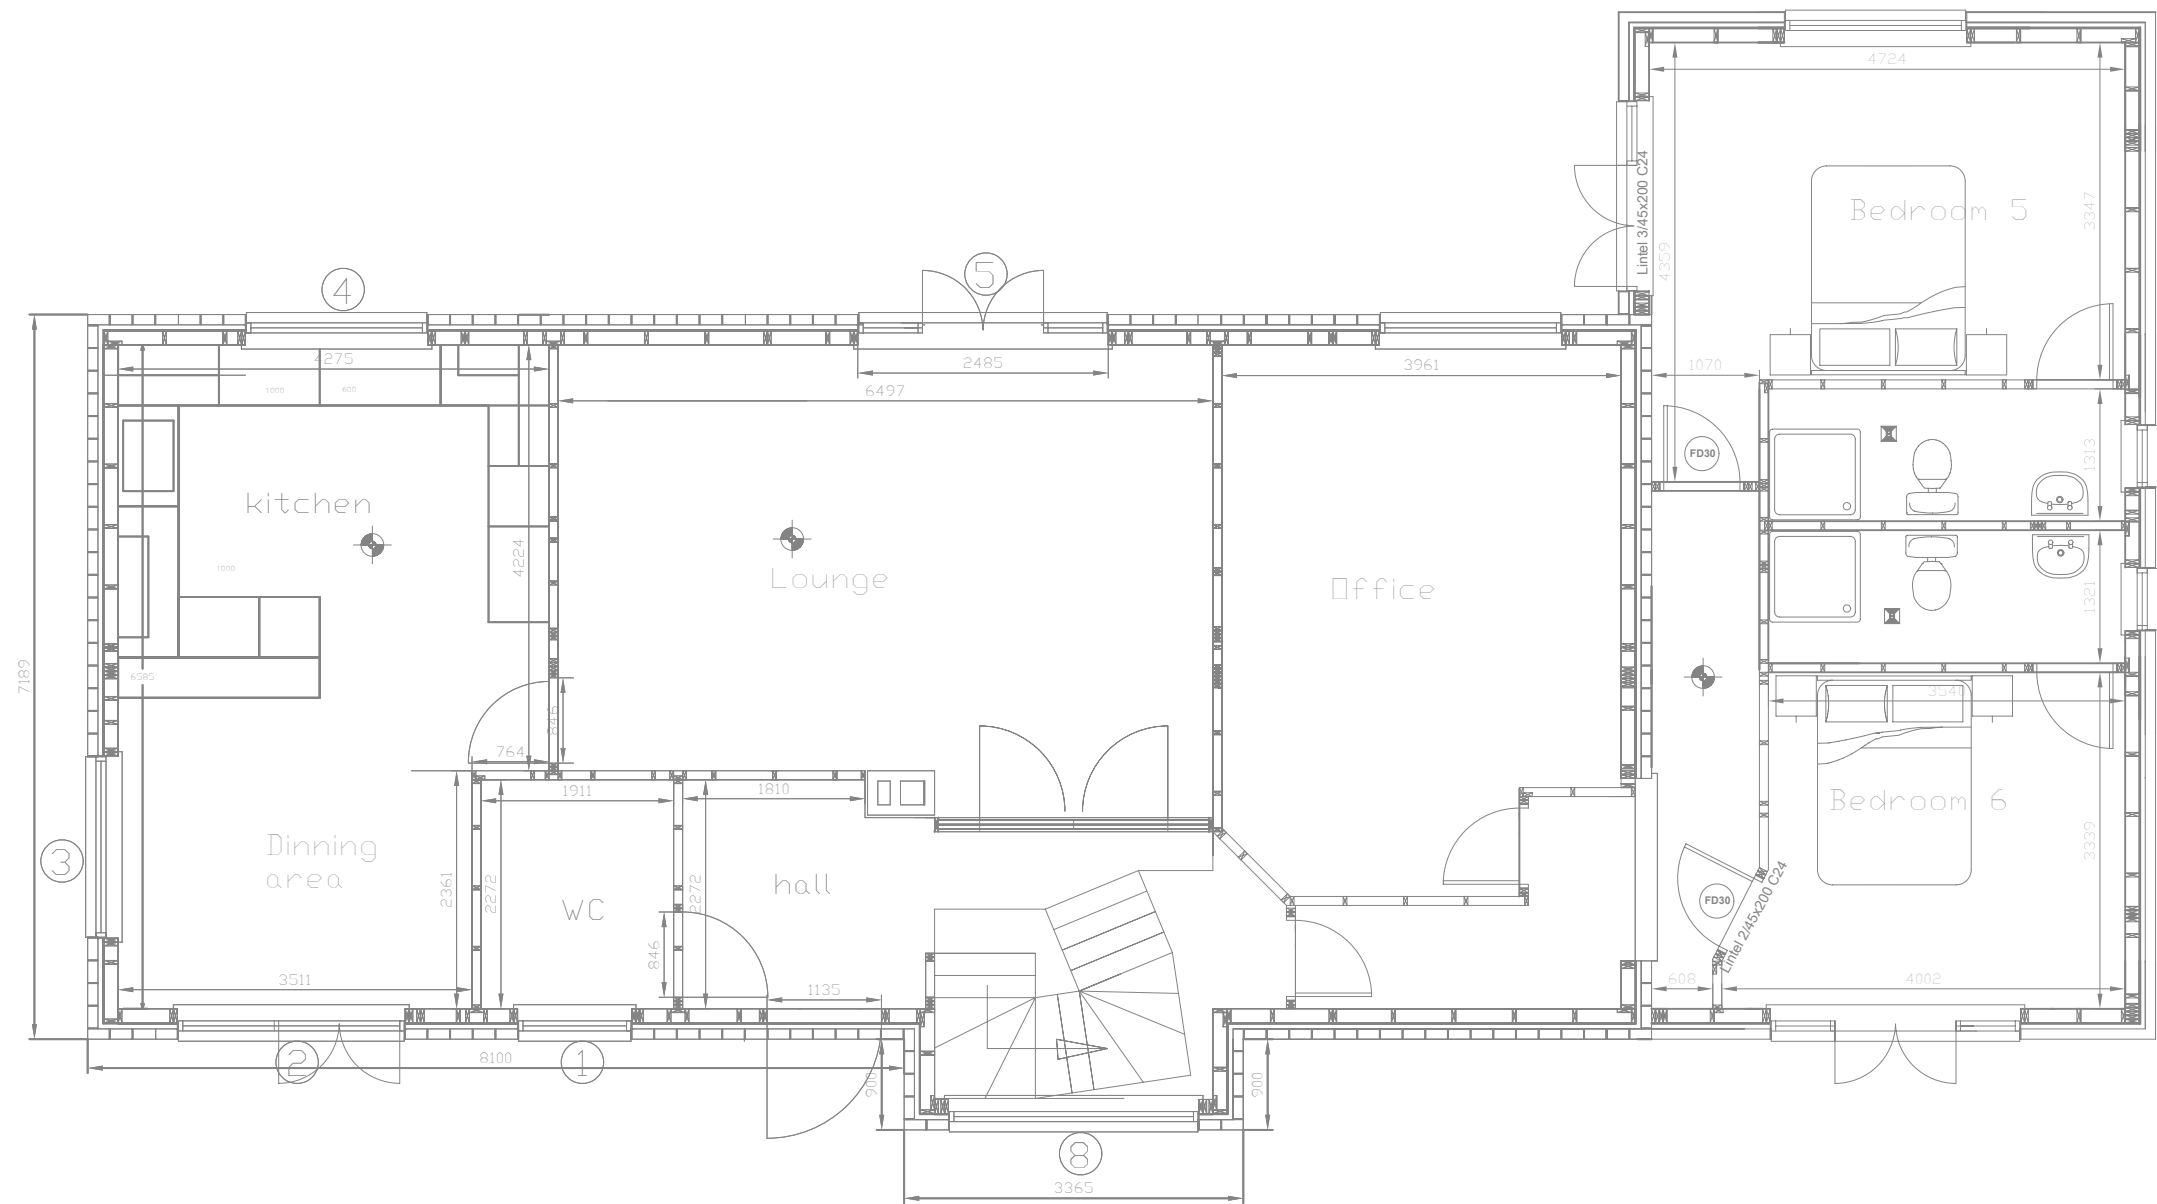

EXISTING GROUND FLOOR LAYOUT PLAN


Date	19.11.12	Drawn	EM	Checked by		Date checked		Client	Mr&Mrs Millers
Scale	1/75	Drawing title			Project				Bed and breakfast
201/22					Address				8 New Brighton Road Emsworth,Hants,PO10 7PS

EXISTING GF PLAN



8 New Brighton Road,
Emsworth, Hampshire
PO10 7PS
Tel: 08450450862
www.erconstructions.co.uk

Rev date				
----------	--	--	--	--

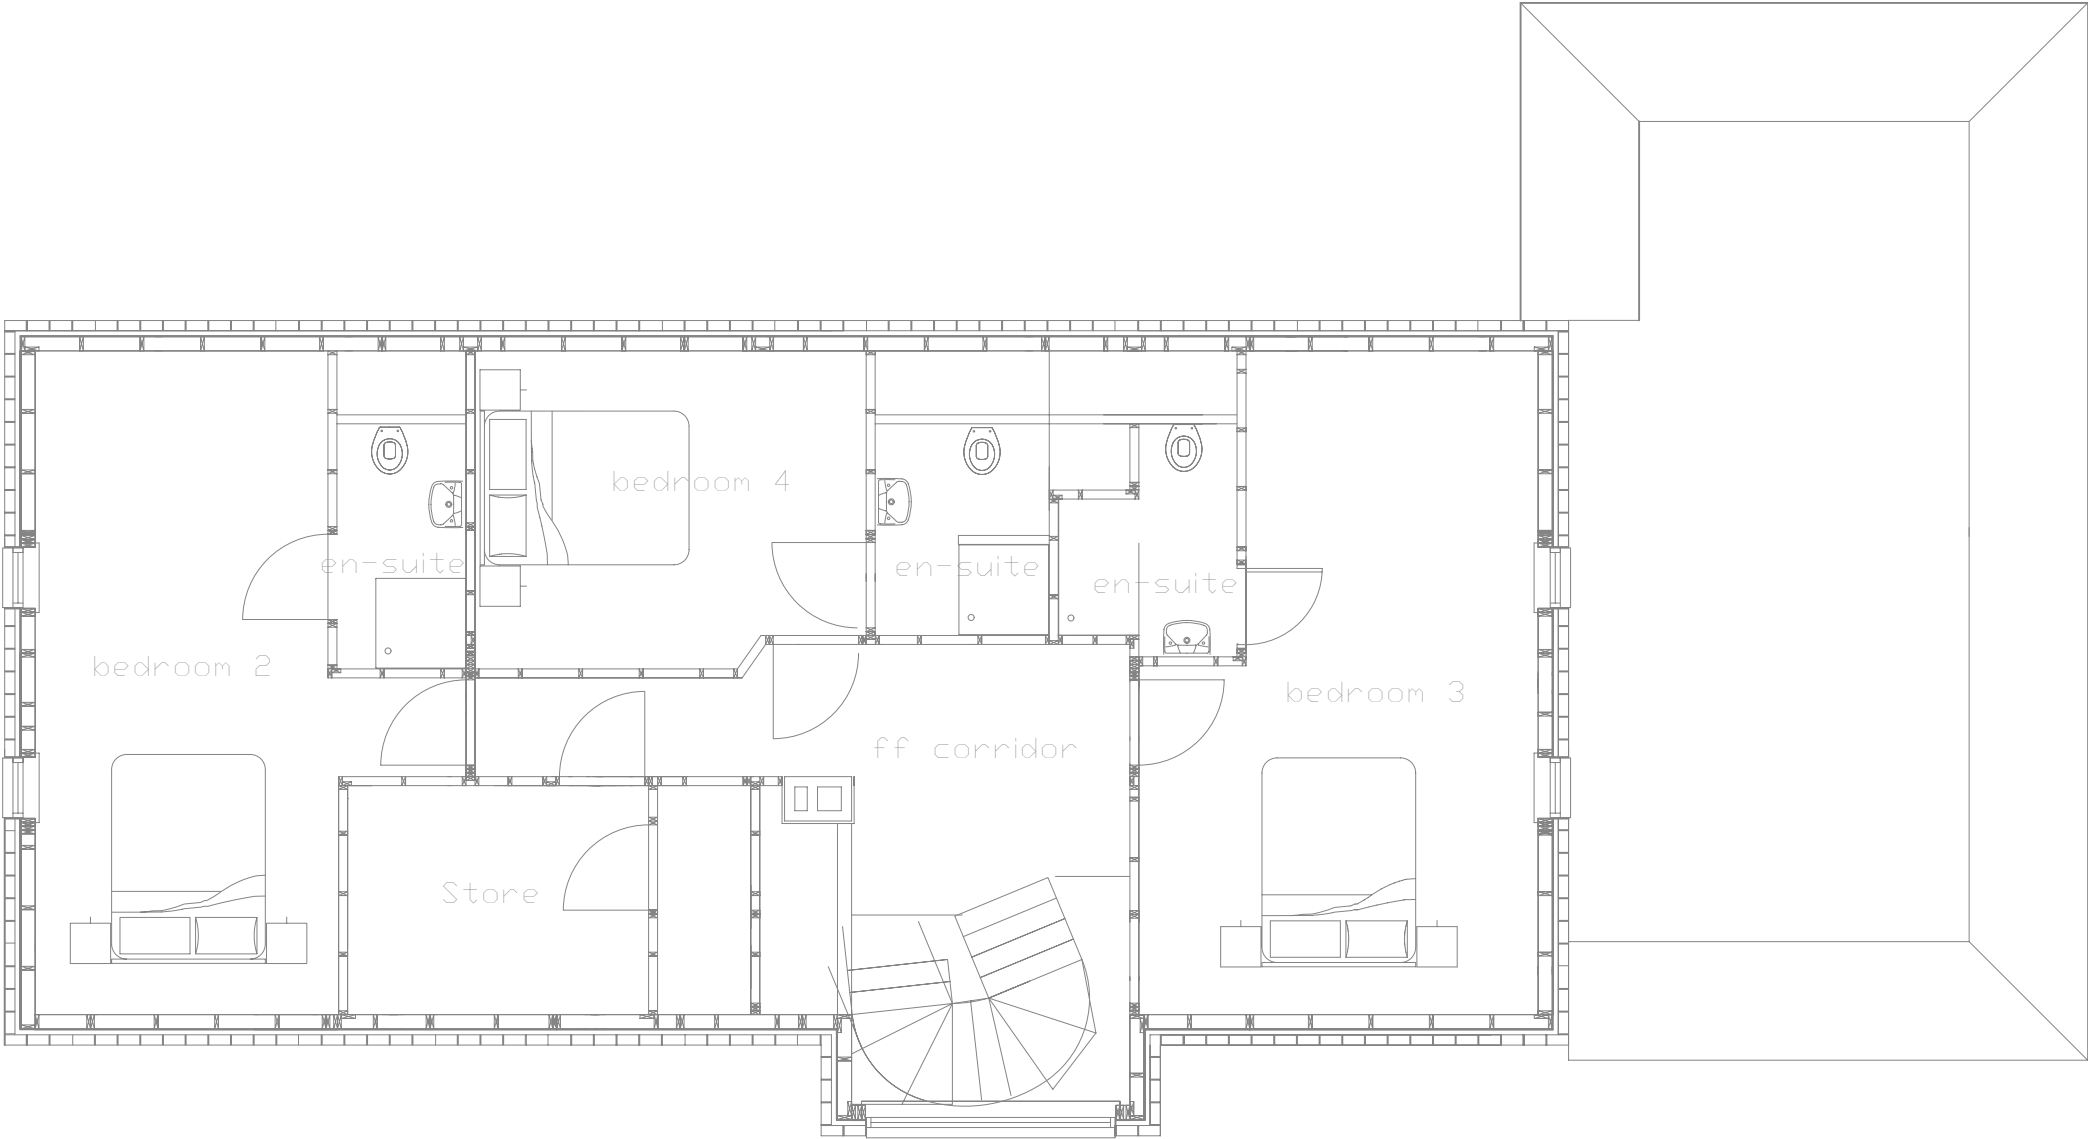


EXISTING FIRST FLOOR LAYOUT PLAN

Date	19.11.12	Drawn	EM	Checked by		Date checked		Client	Mr&Mrs Millers
Scale	1/75	Drawing title						Project	
								Bed and breakfast	
201/23		EXISTING FF PLAN						Address	
								8 New Brighton Road Emsworth,Hants,PO10 7PS	



8 New Brighton Road,
Emsworth, Hampshire
PO10 7PS
Tel: 08450450862
www.erconstructions.co.uk

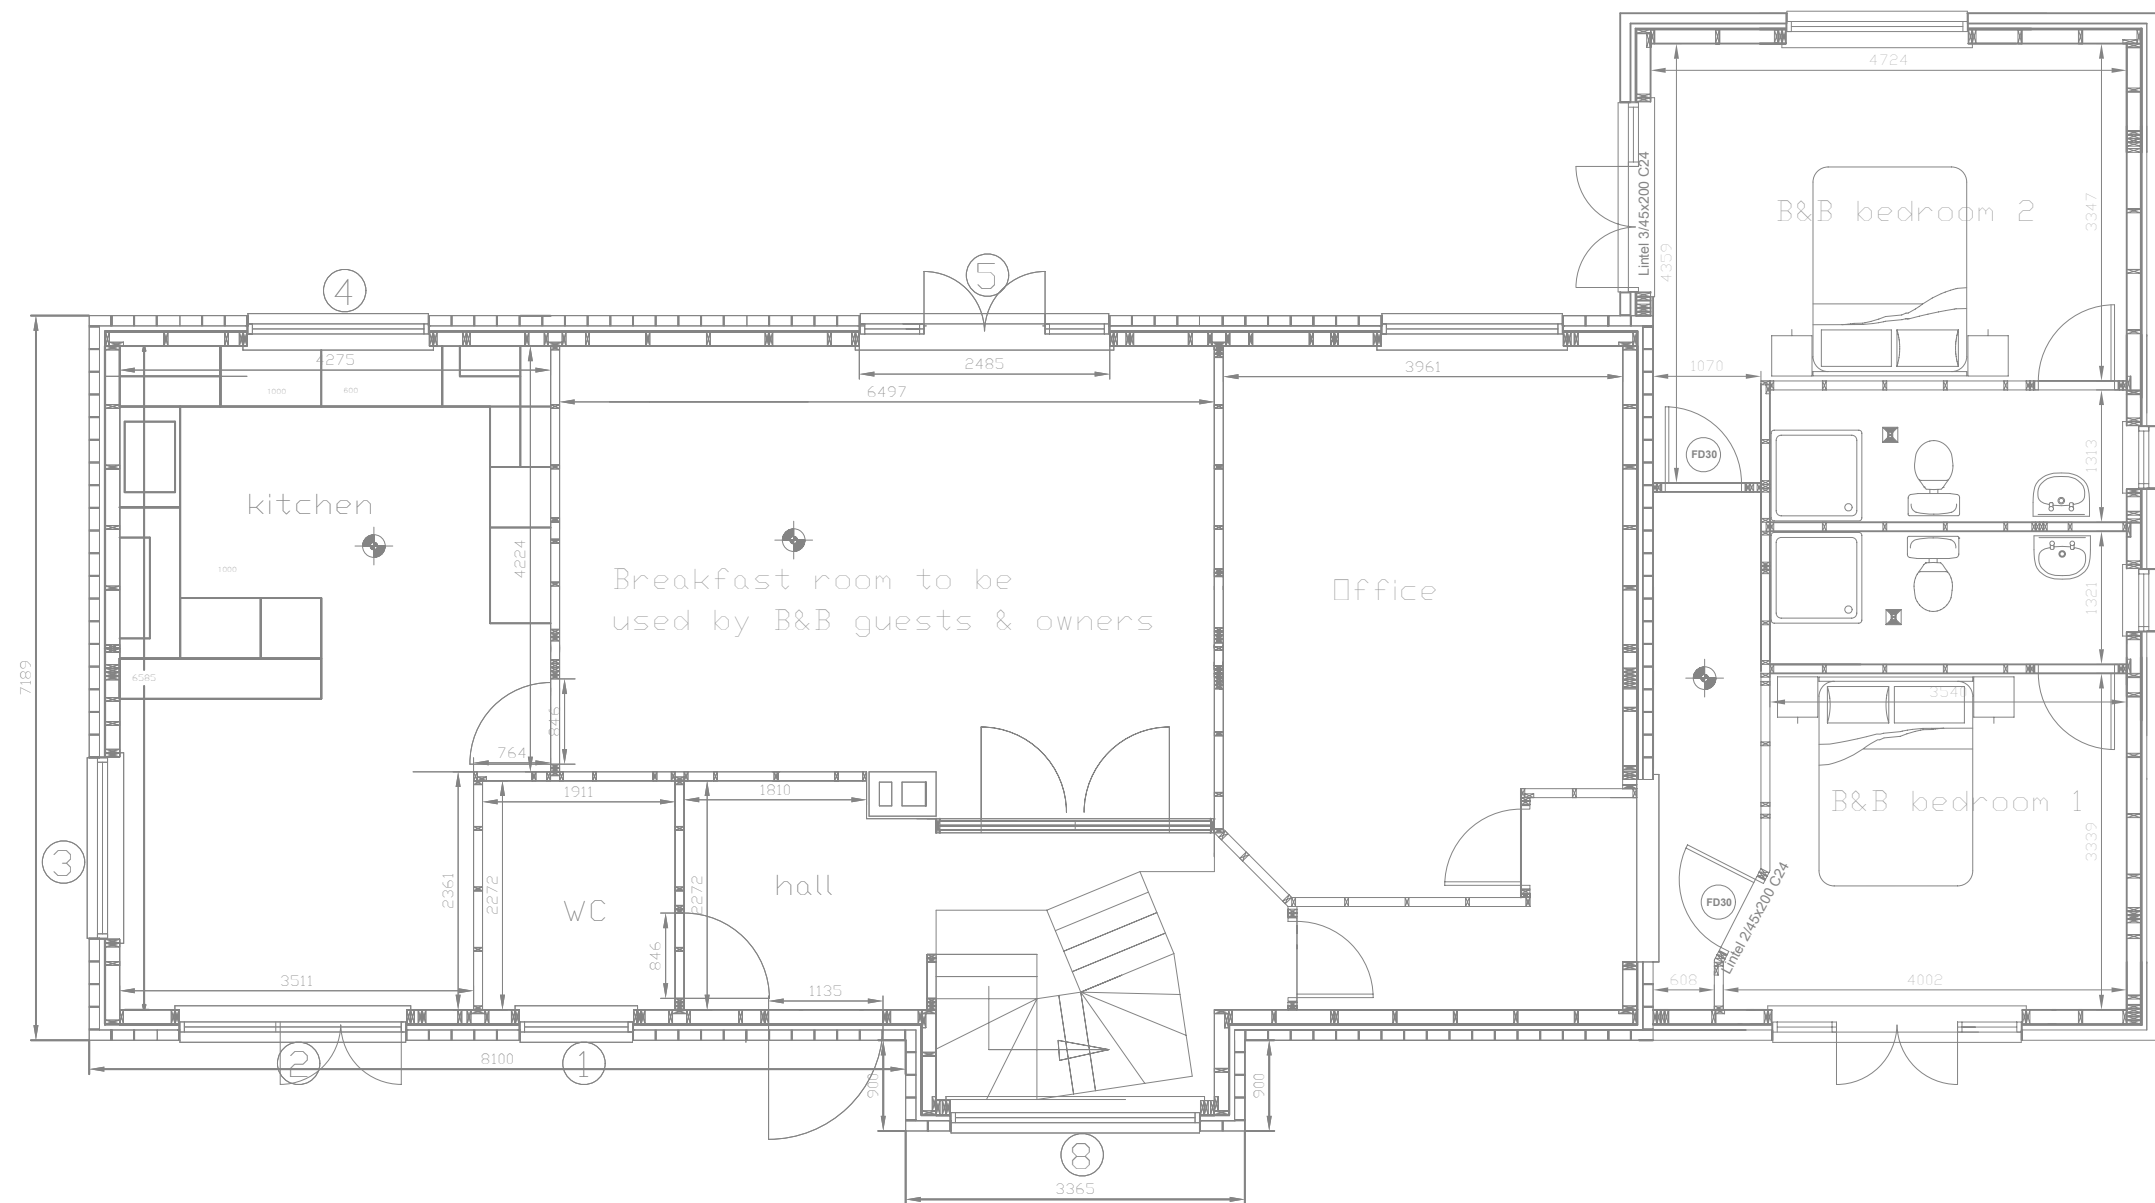


PROPOSED GROUND FLOOR LAYOUT PLAN

Date	19.11.12	Drawn	EM	Checked by		Date checked		Client	Mr&Mrs Millers
Scale	1/75	Drawing title						Project	Bed and breakfast
201/24		PROPOSED GF PLAN						Address	8 New Brighton Road Emsworth,Hants,PO10 7PS



8 New Brighton Road,
Emsworth, Hampshire
PO10 7PS
Tel: 08450450862
www.erconstructions.co.uk

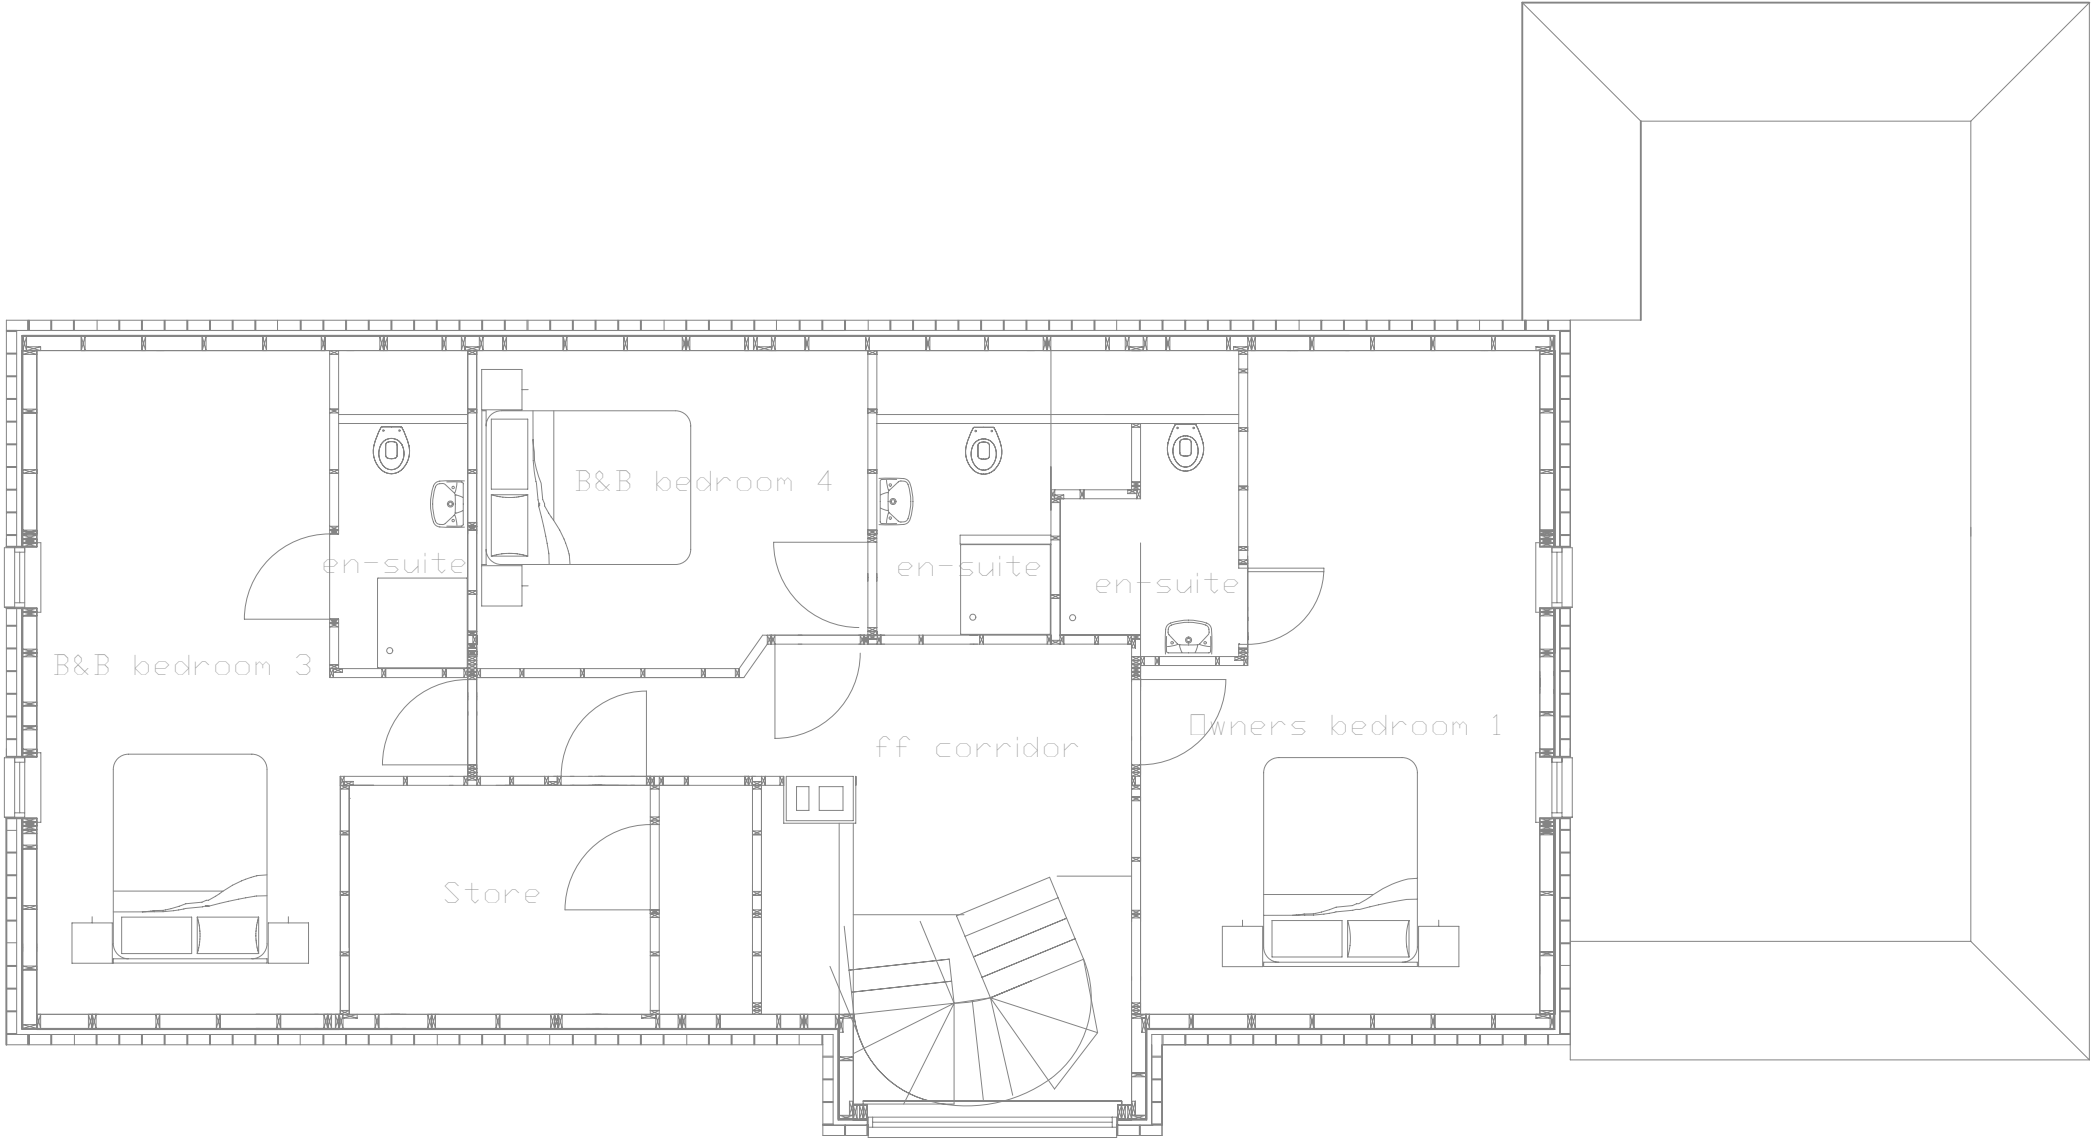


PROPOSED FIRST FLOOR LAYOUT PLAN

Date	19.11.12	Drawn	EM	Checked by		Date checked		Client	Mr&Mrs Millers
Scale	1/75	Drawing title			Project				Bed and breakfast
201/25	PROPOSED FF PLAN				Address				8 New Brighton Road Emsworth,Hants,PO10 7PS



8 New Brighton Road,
Emsworth, Hampshire
PO10 7PS
Tel: 08450450862
www.erconstructions.co.uk

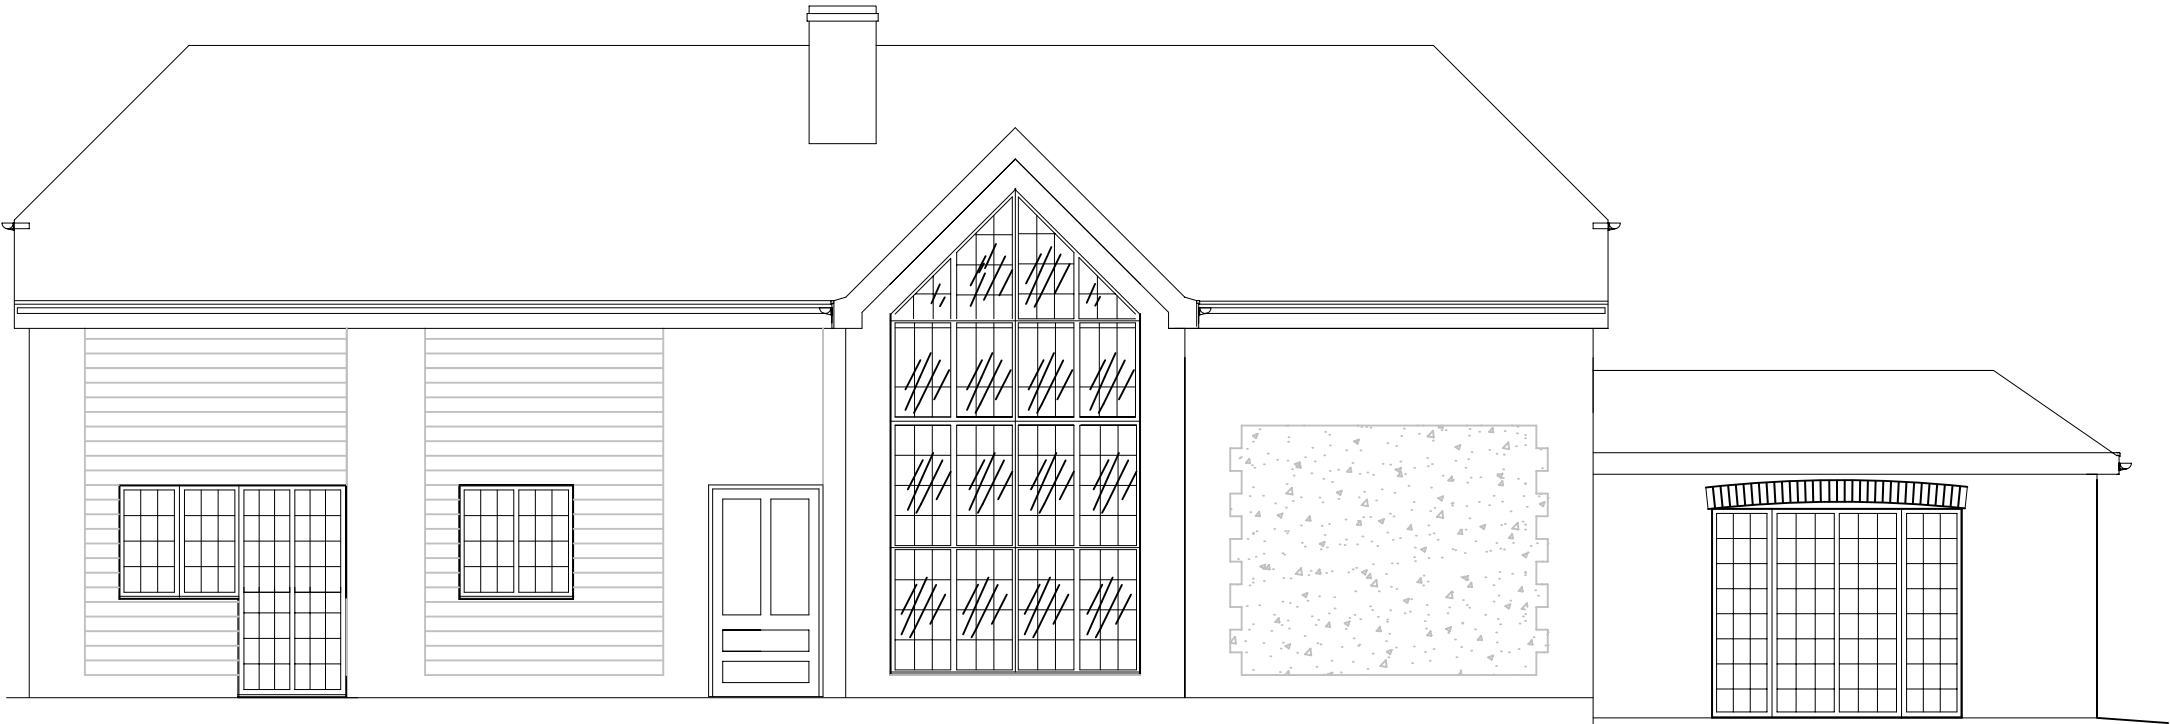


SOUTH ELEVATION
Proposed / Existing

Date	19.11.12	Drawn	EM	Checked by		Date checked		Client	Mr&Mrs Millers
Scale	1/75	Drawing title SOUTH ELEVATION						Project Bed and breakfast	
201/26								Address 8 New Brighton Road Ensworth,Hants,PO10 7PS	



8 New Brighton Road,
Emsworth, Hampshire
PO10 7PS
Tel: 08450450862
www.erconstructions.co.uk

Rev date				
----------	--	--	--	--

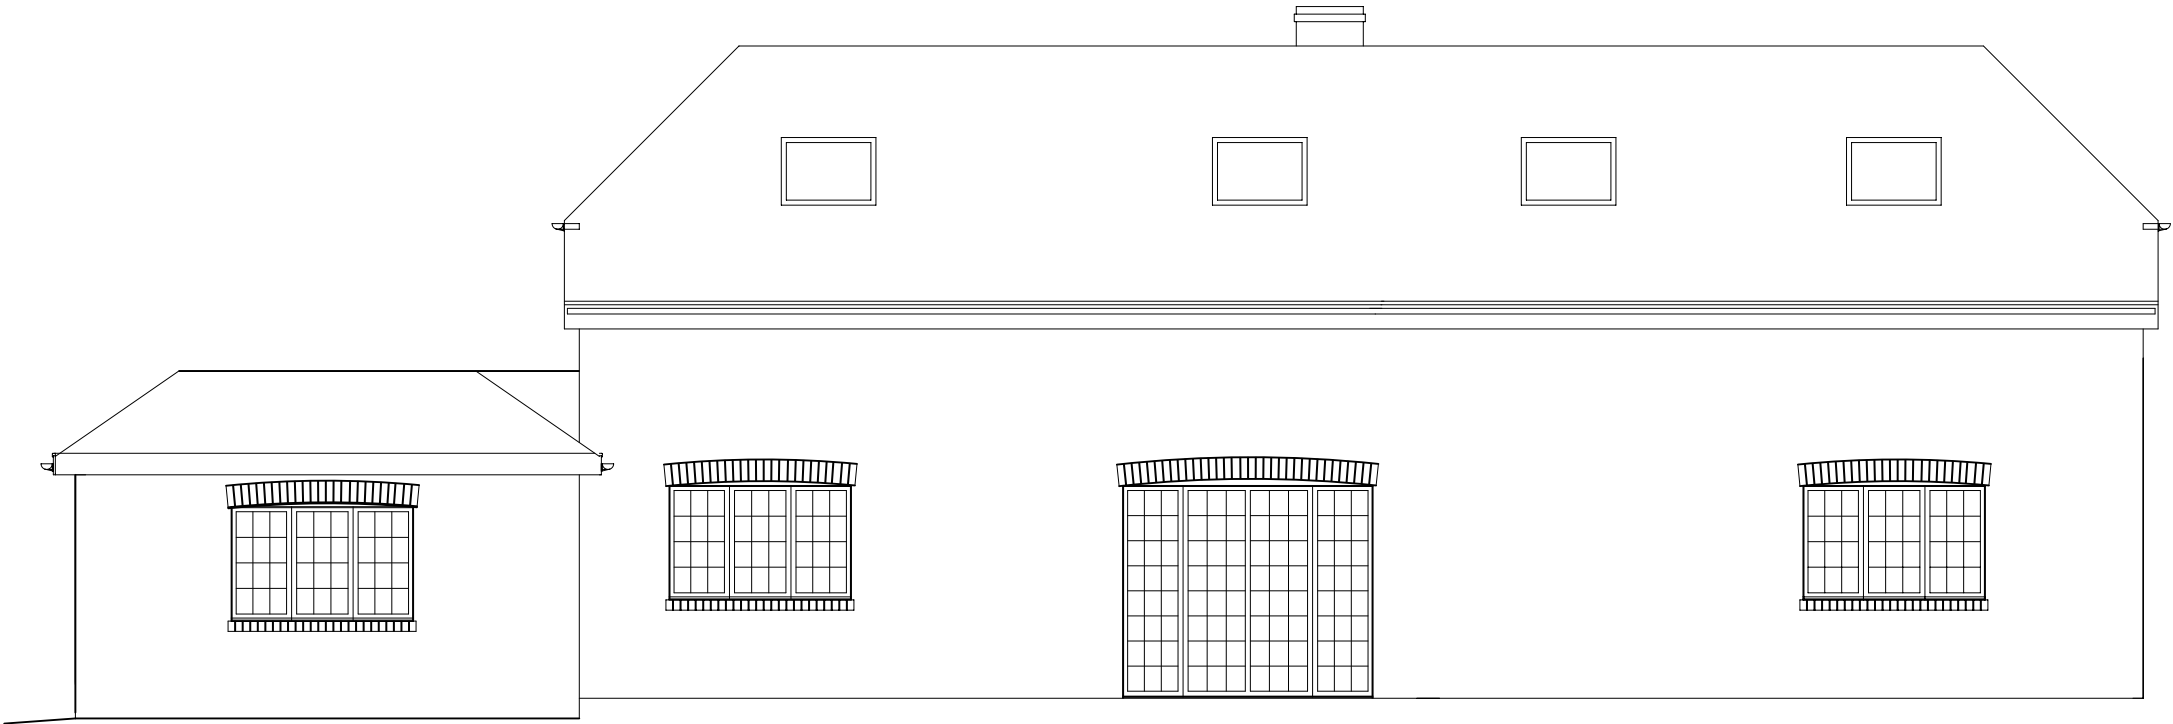

NORTH ELEVATION
Proposed / Existing

Date	19.11.12	Drawn	EM	Checked by		Date checked		Client	Mr&Mrs Millers
Scale	1/75	Drawing title			NORTH ELEVATION		Project		
	201/27						Bed and breakfast		
							Address		
							8 New Brighton Road Emsworth,Hants,PQ10 7PS		



8 New Brighton Road,
Emsworth, Hampshire
PQ10 7PS
Tel: 08450450862
www.erconstructions.co.uk

Rev date				
----------	--	--	--	--



WEST ELEVATION
Proposed / Existing

Date 19.11.12	Drawn EM	Checked by	Date checked	Client Mr&Mrs Millers
Scale 1/75	Drawing title WEST ELEVATION			Project Bed and breakfast
201/28				Address 8 New Brighton Road Emsworth,Hants,PO10 7PS



8 New Brighton Road,
Emsworth, Hampshire
PO10 7PS
Tel: 08450450862
www.erconstructions.co.uk

Rev date				
----------	--	--	--	--



EAST ELEVATION
Proposed / Existing

Date	19.11.12	Drawn	EM	Checked by		Date checked		Client	Mr&Mrs Millers
Scale	1/75	Drawing title			EAST ELEVATION			Project	Bed and breakfast
201/29								Address	8 New Brighton Road Emsworth,Hants,PO10 7PS



8 New Brighton Road,
Emsworth, Hampshire
PO10 7PS
Tel: 08450450862
www.erconstructions.co.uk