
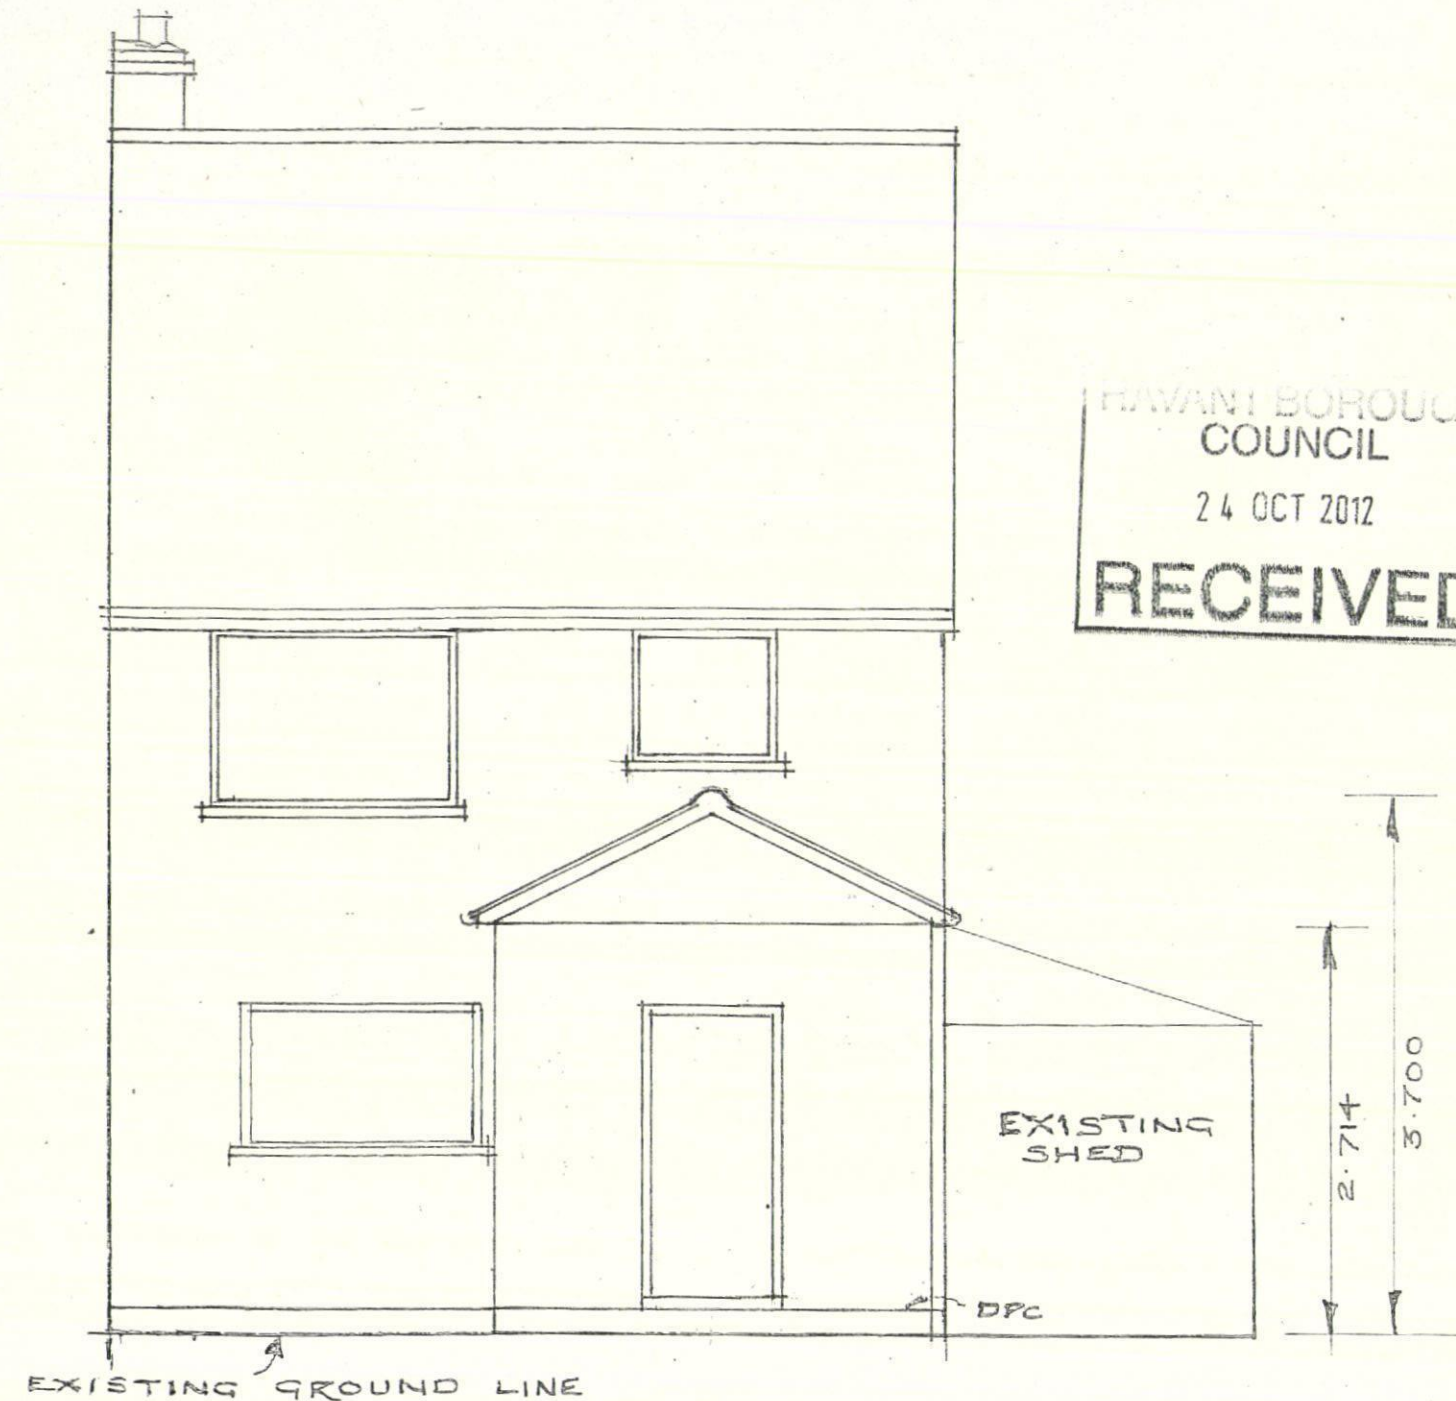


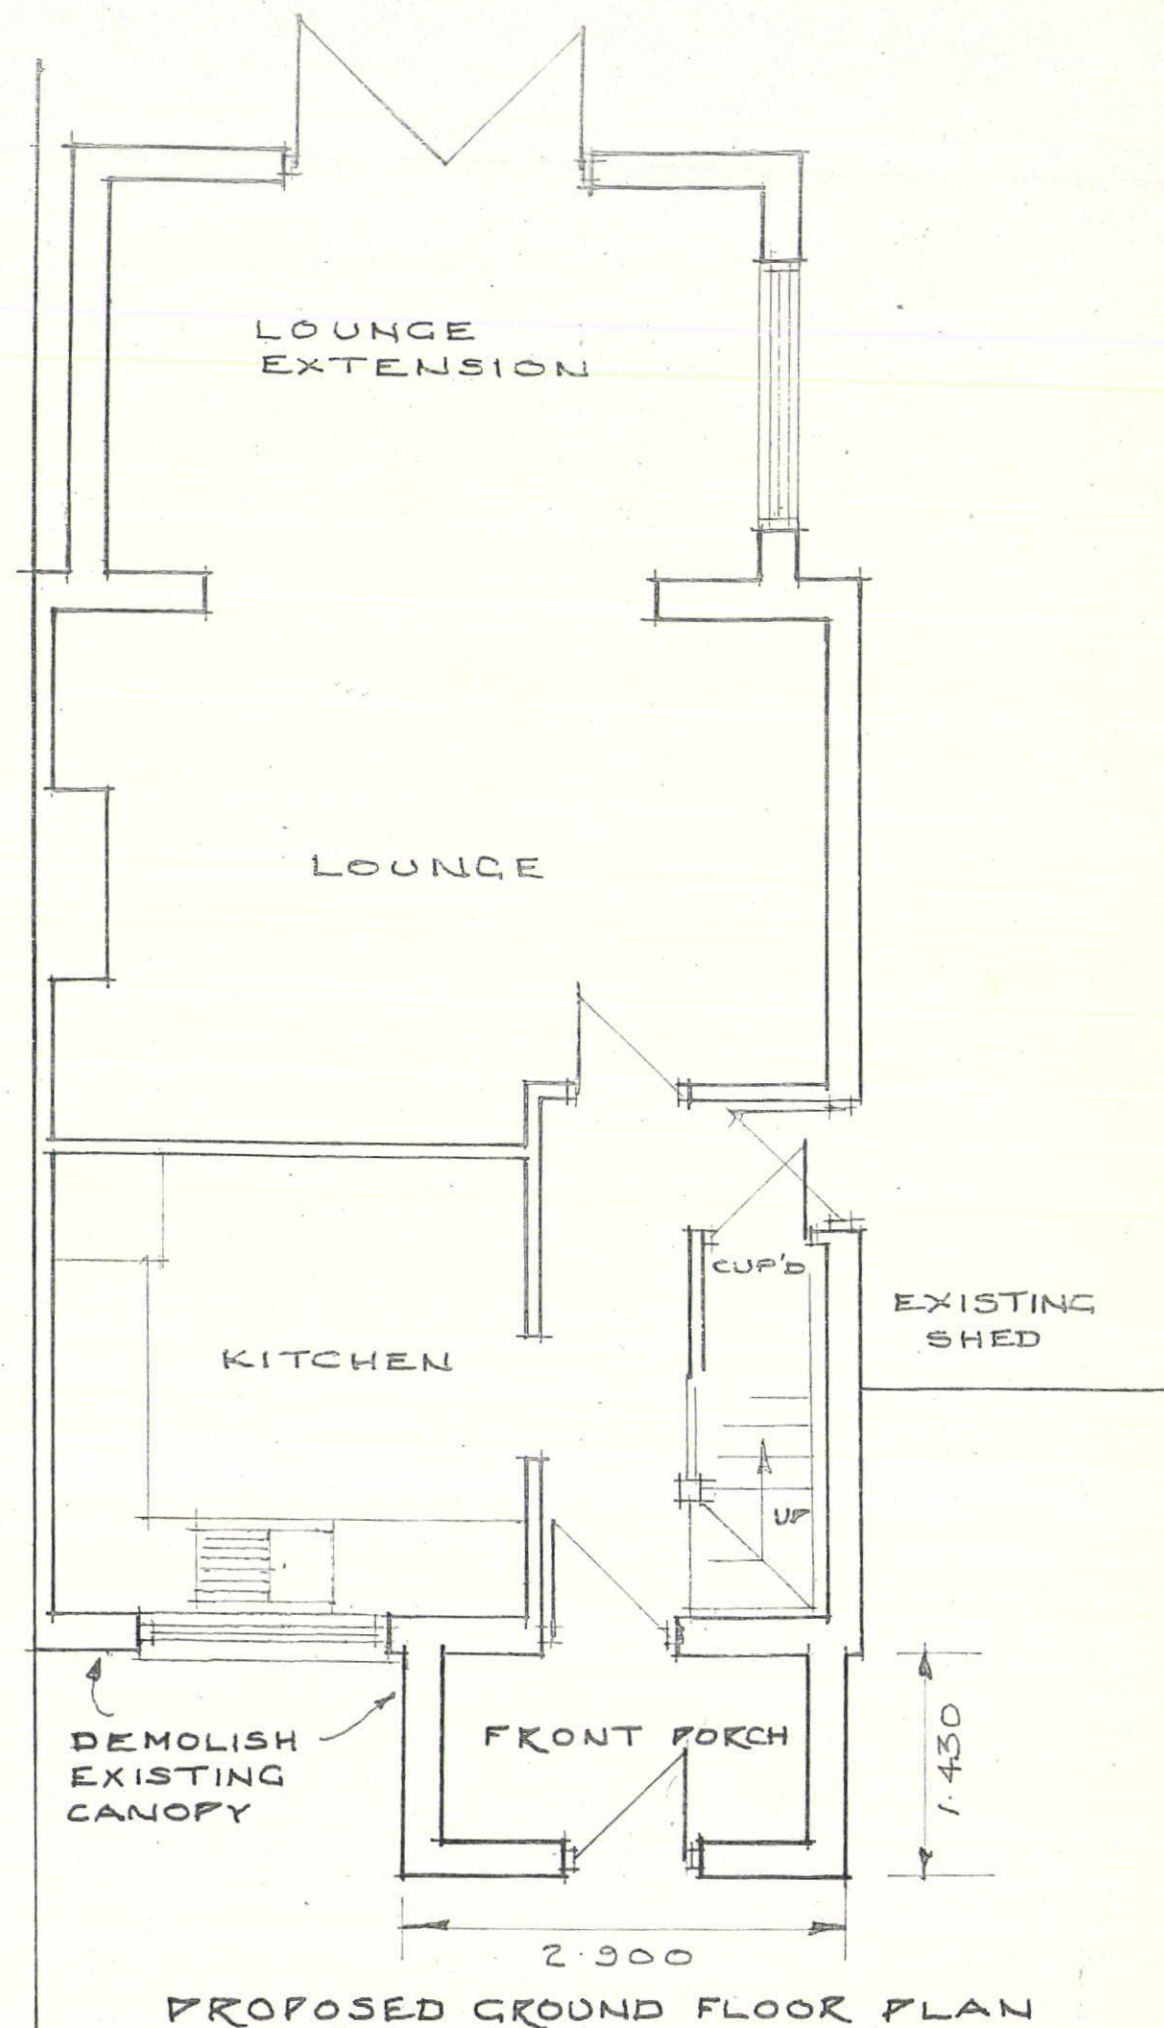

HAYANT BOROUGH
COUNCIL
24 OCT 2012
RECEIVED

PROPOSED FRONT ELEVATION

PROPOSED OUTSIDE FRONT PORCH
AT 30 ABBOTSTONE AVENUE
HAYANT PO9 2HN FOR MR L COOPER

DRAWING: LC3 SCALE: 1:50