



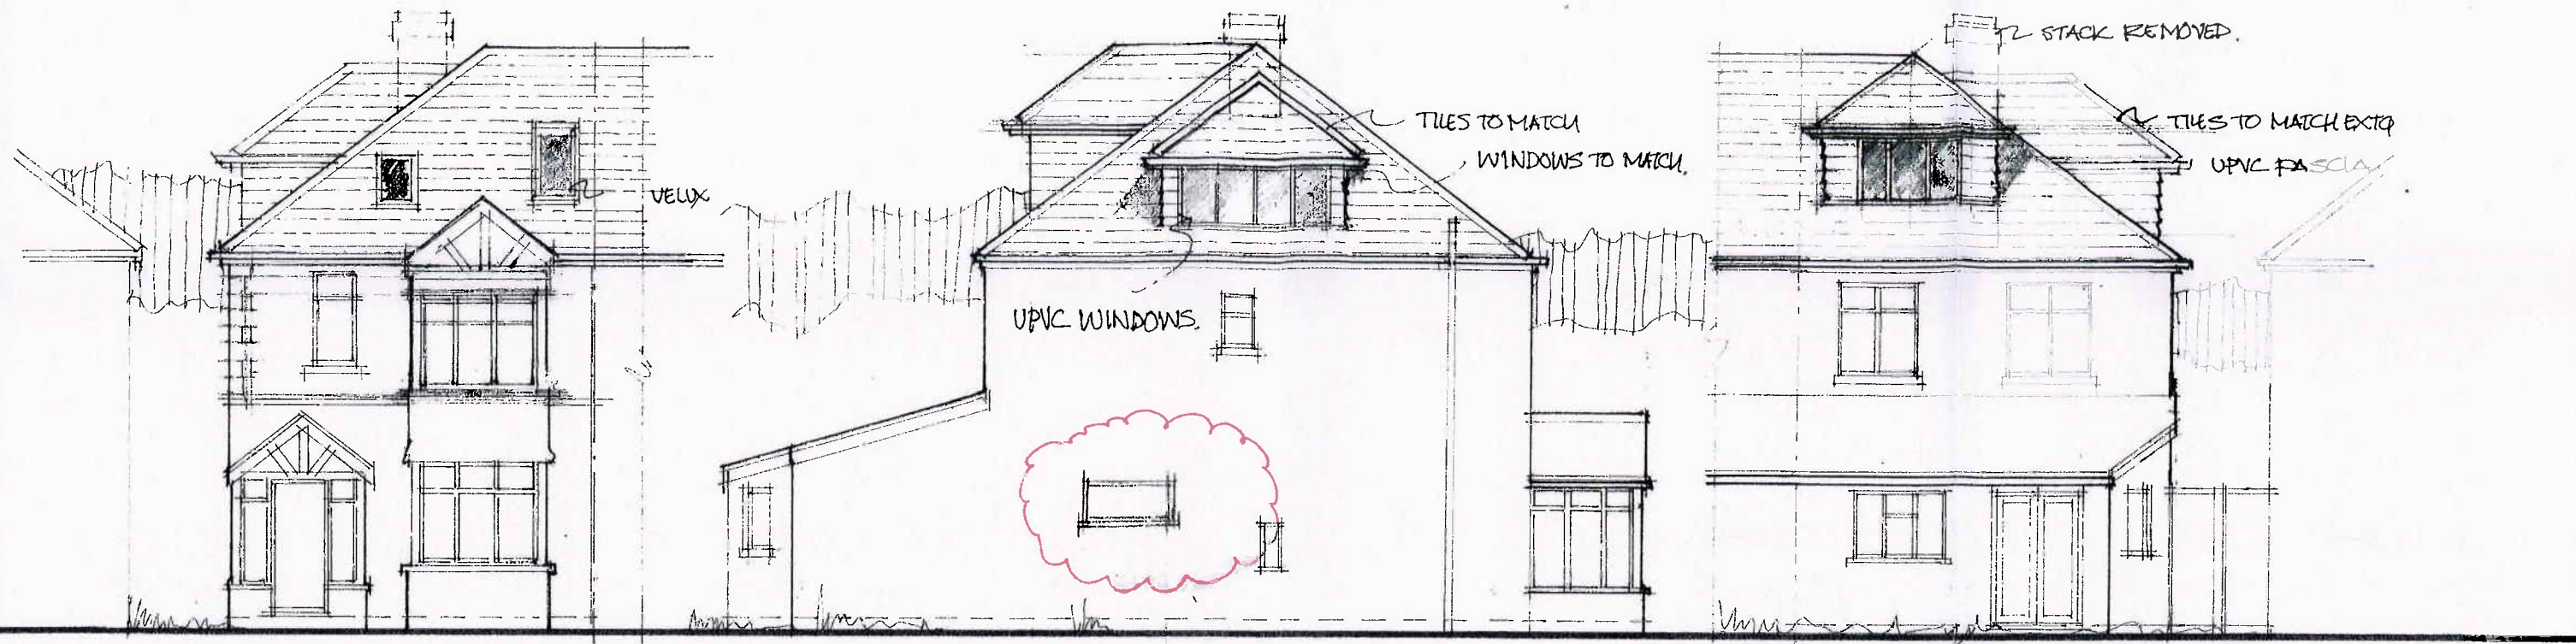

PROPOSED EAST ELEVATION
SCALE 1:100 @ A3

PROPOSED SOUTH ELEVATION

WEST ELEVATION

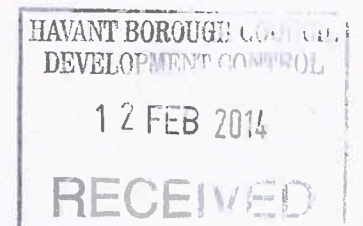

Architectural Planning limited.
Building Designers & Surveyors.

**Proposed Alterations and improvements to; 2 Bath Road,
Emsworth, Hampshire. For Mr & Mrs Chandler.**

PROPOSED ELEVATIONS, JANUARY 2011, DRG NO: Y:01/01/03/05, SCALE 1: 100 @ A3.

Registered offices : 1a Nutbourne Road, Sandy Point, Hayling Island, Hampshire. PO11 9RT.
Residential, Commercial Building Surveyors & Designers, Project management & Administrators.
Telephone : 02392 463994, mobile: 07795 633100.
Registered in England No 6738305.