

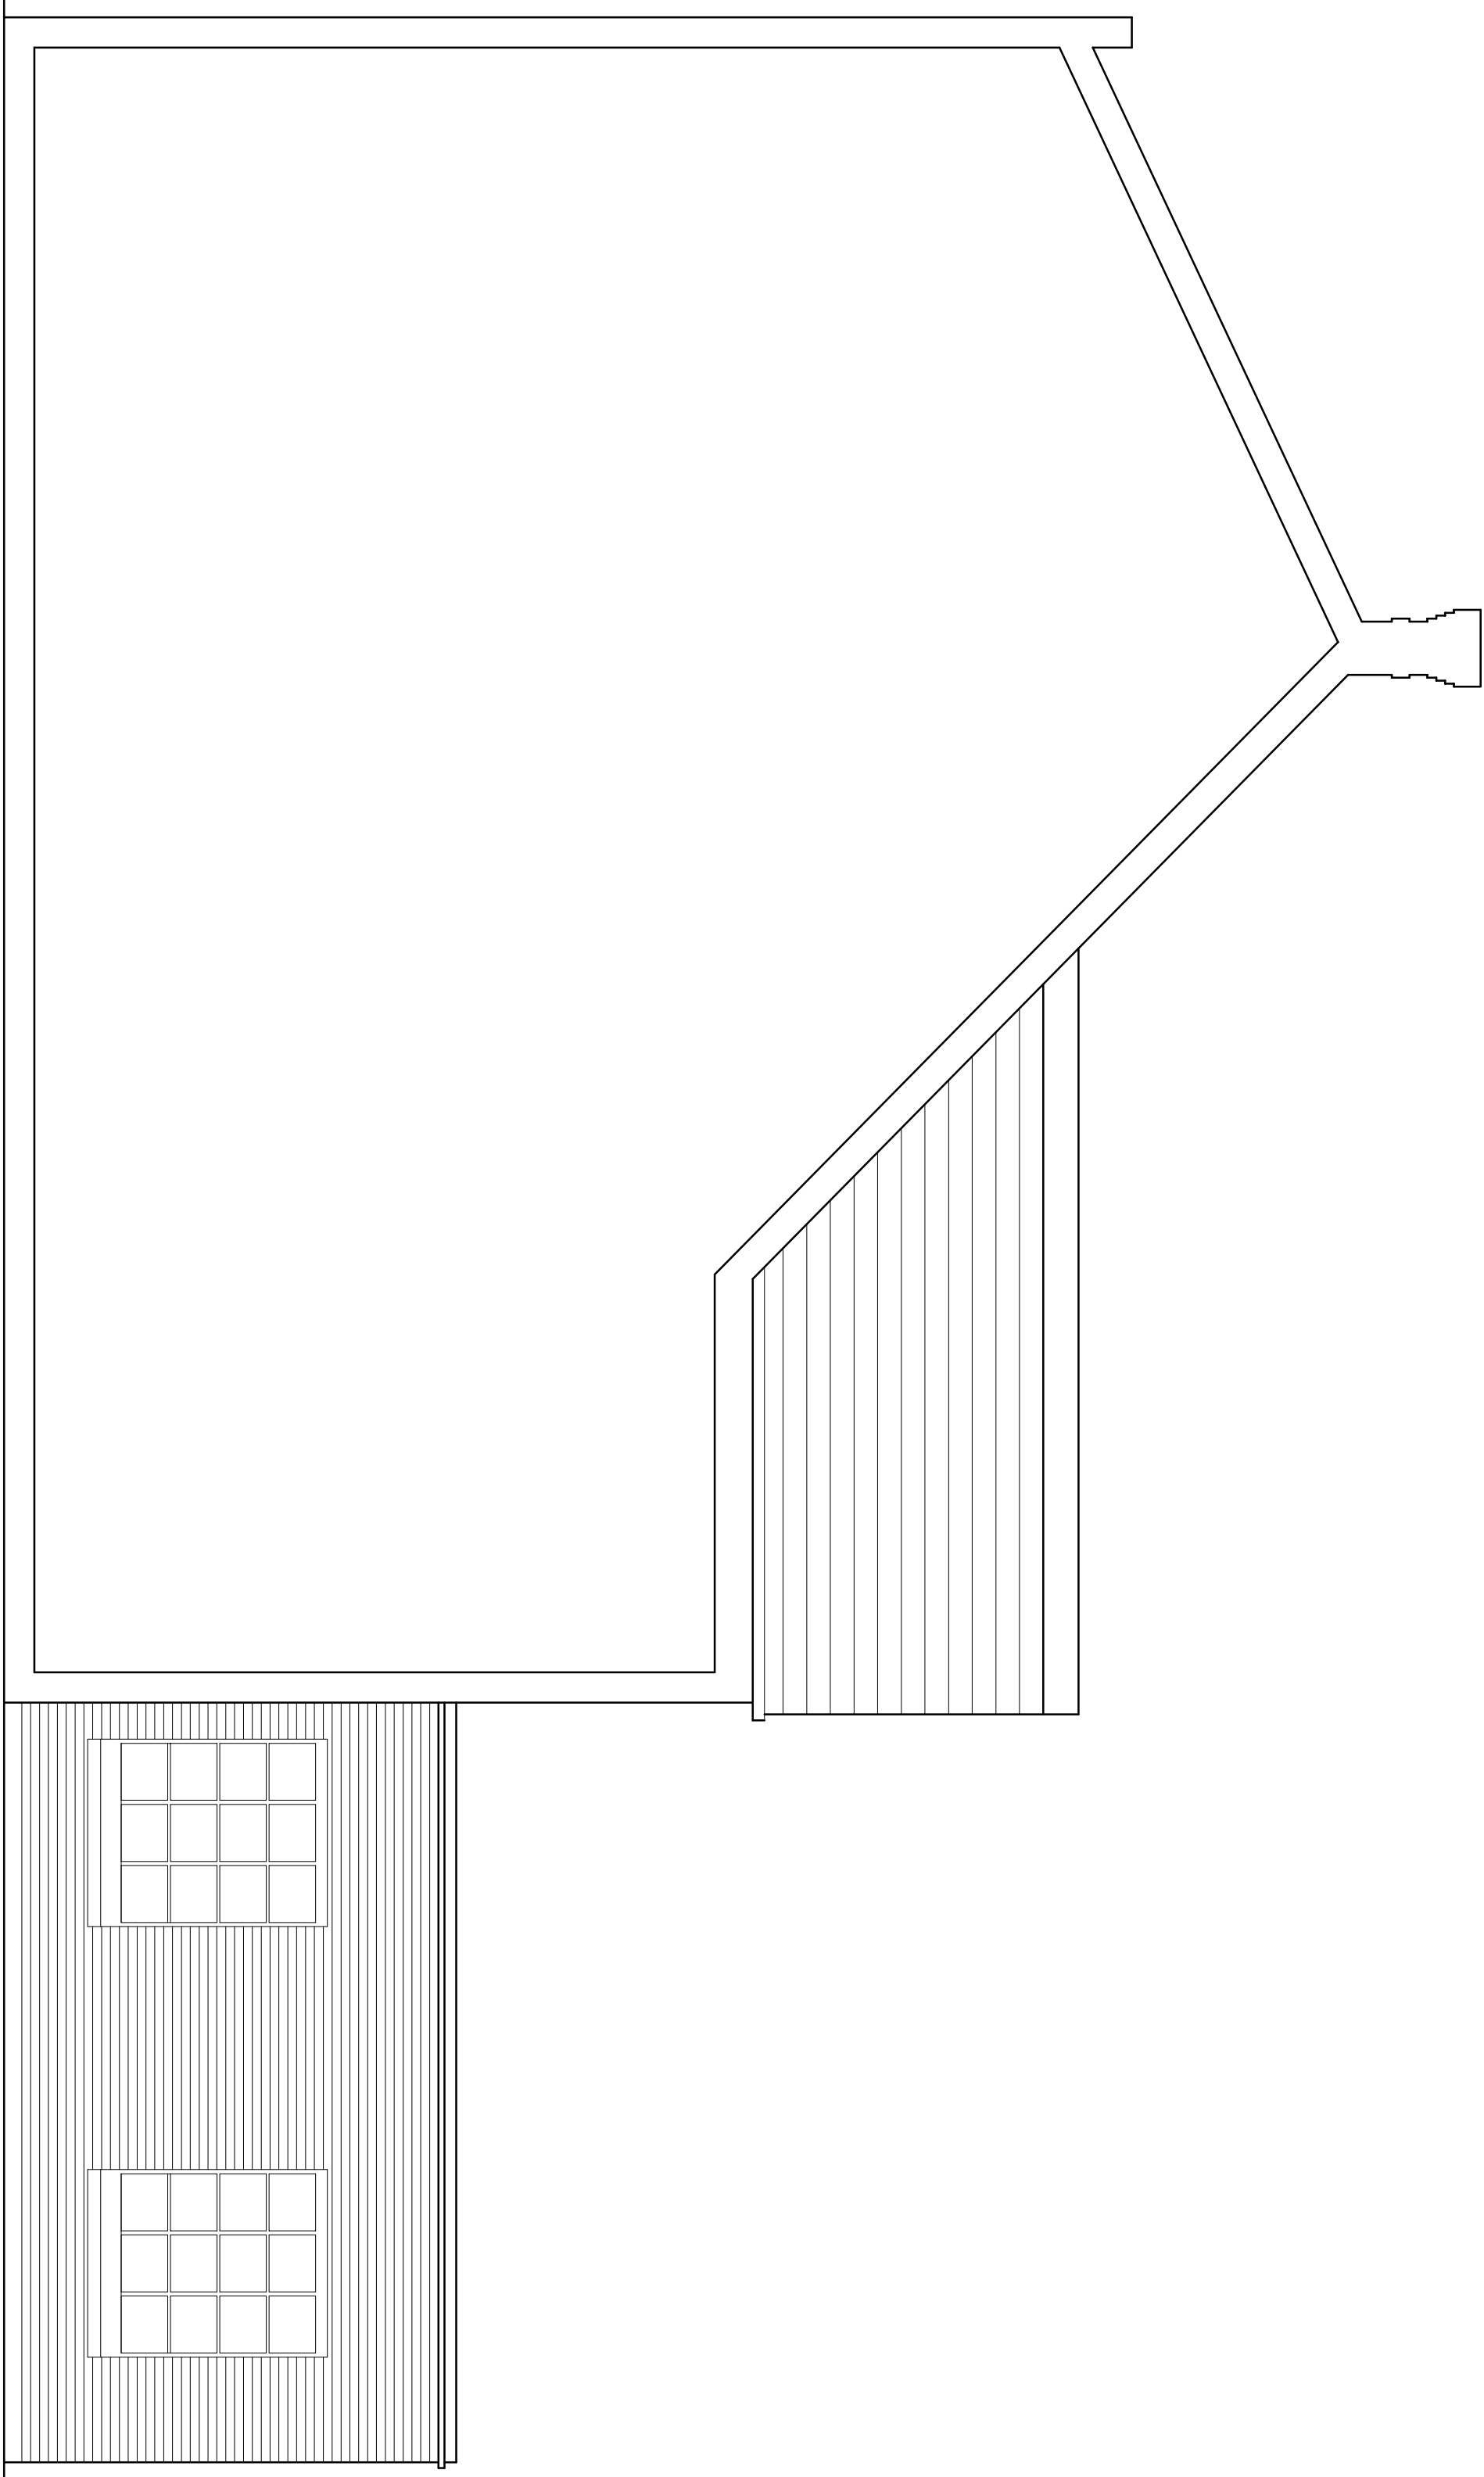


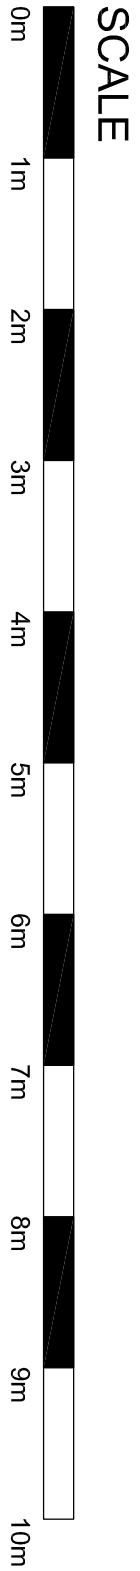

Existing Side Elevation

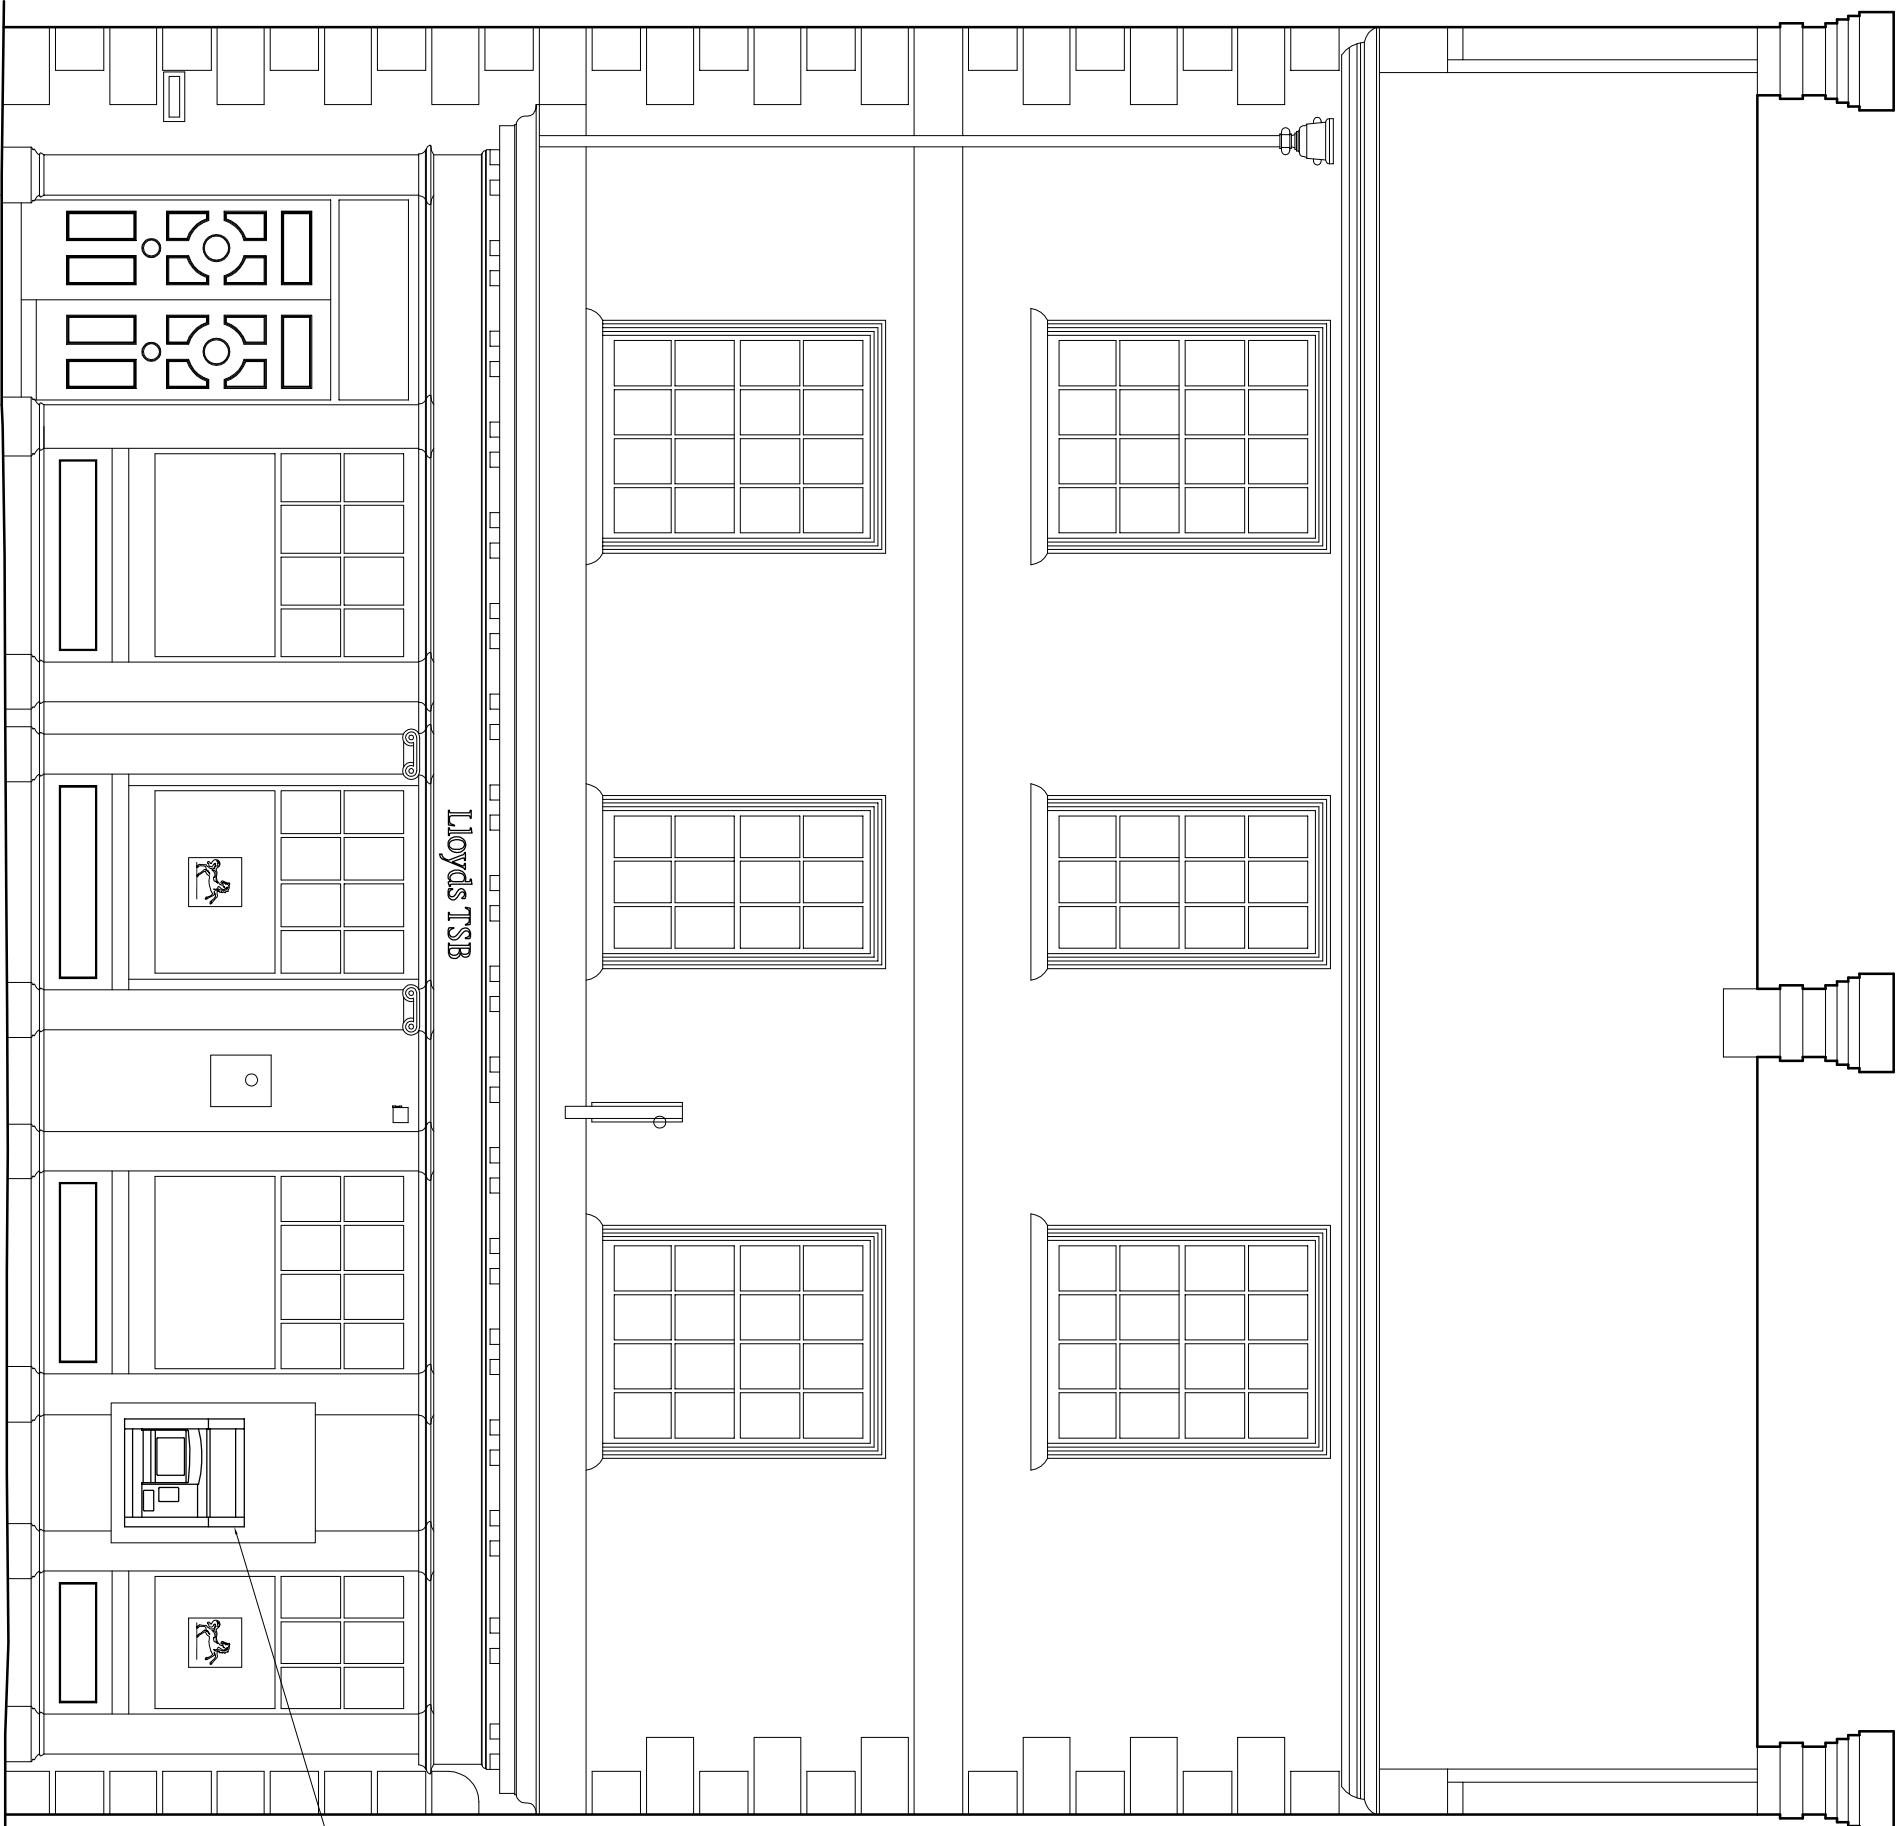

Existing Front Elevation

PROJECT		LBG Emsworth	
MAIN CONTRACTOR		ISG	
CONTACT		JOB #	
DESIGN ARCHITECT			
CLIENT ARCHITECT			
DRAWN BY		CHECKED BY	
SCALE		DATE	
1:50 @ A1		Nov. 2013	

SITE ADDRESS
LBG Emsworth,
30 High Street,
Emsworth, Hampshire.
PO10 7AN

PERMITS No.		PROJECT No.	
TITLE LBG Emsworth			
Existing Elevation			
DRAWING 50252390-DOC-004-Elevation Existing			
REV	DATE	DRAWN	COMMENTS
-	00/00/0000	- / -	-