

notes

this drawing is the copyright of the **pdp architecture llp** and must not be reproduced in whole or part or used for the execution of works without their permission.
all dimensions to be checked on site prior to commencement of construction works and the architect notified of any discrepancy.
figured dimensions are to be used in preference to scaled dimensions.
no deviation from this drawing will be permitted without prior consent of the architect.
all drawings are prepared subject to a full measured and structural survey of the buildings and site.
all structural work is subject to the appointment of a structural engineer to confirm and agree the structural proposals.
os promap licence no. 100020449.

health & safety:
exceptional risks involving specific methods of construction or exceptional maintenance issues:


NO SIGNIFICANT RISK

revision notes		date	drawn/checked
A	Revised following comments from local Authority	12-11-12 HM	MBW
B	Further amendments to existing plans	16-11-12 HM	MBW
C	Revised following comments from local Authority	26-11-12 HM	MBW
D	Revised following comments from Conservation Architect	21-12-12 HM	MBW

client




PLANNING

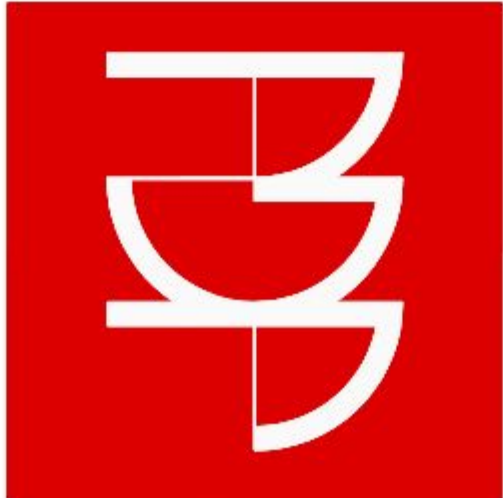


pdp architecture llp
chartered architects town planning
interior design consultants
2 beechworth road havant
hampshire po9 1ax
tel 023 9248 1100
fax 023 9247 5050
email pdp@pdp-architects.co.uk
www.pdp-architects.co.uk

project	Proposed Development Homewell House Havant		
detail	Ground Floor Plan		
drawn	HM	checked	MBW
date	Sept 2012	status	PLANNING
at scale	a3 scale	ref	27940-PD107 D
1:50	1:100		

- Existing walls
- Proposed walls
- New partitions
- Walls removed

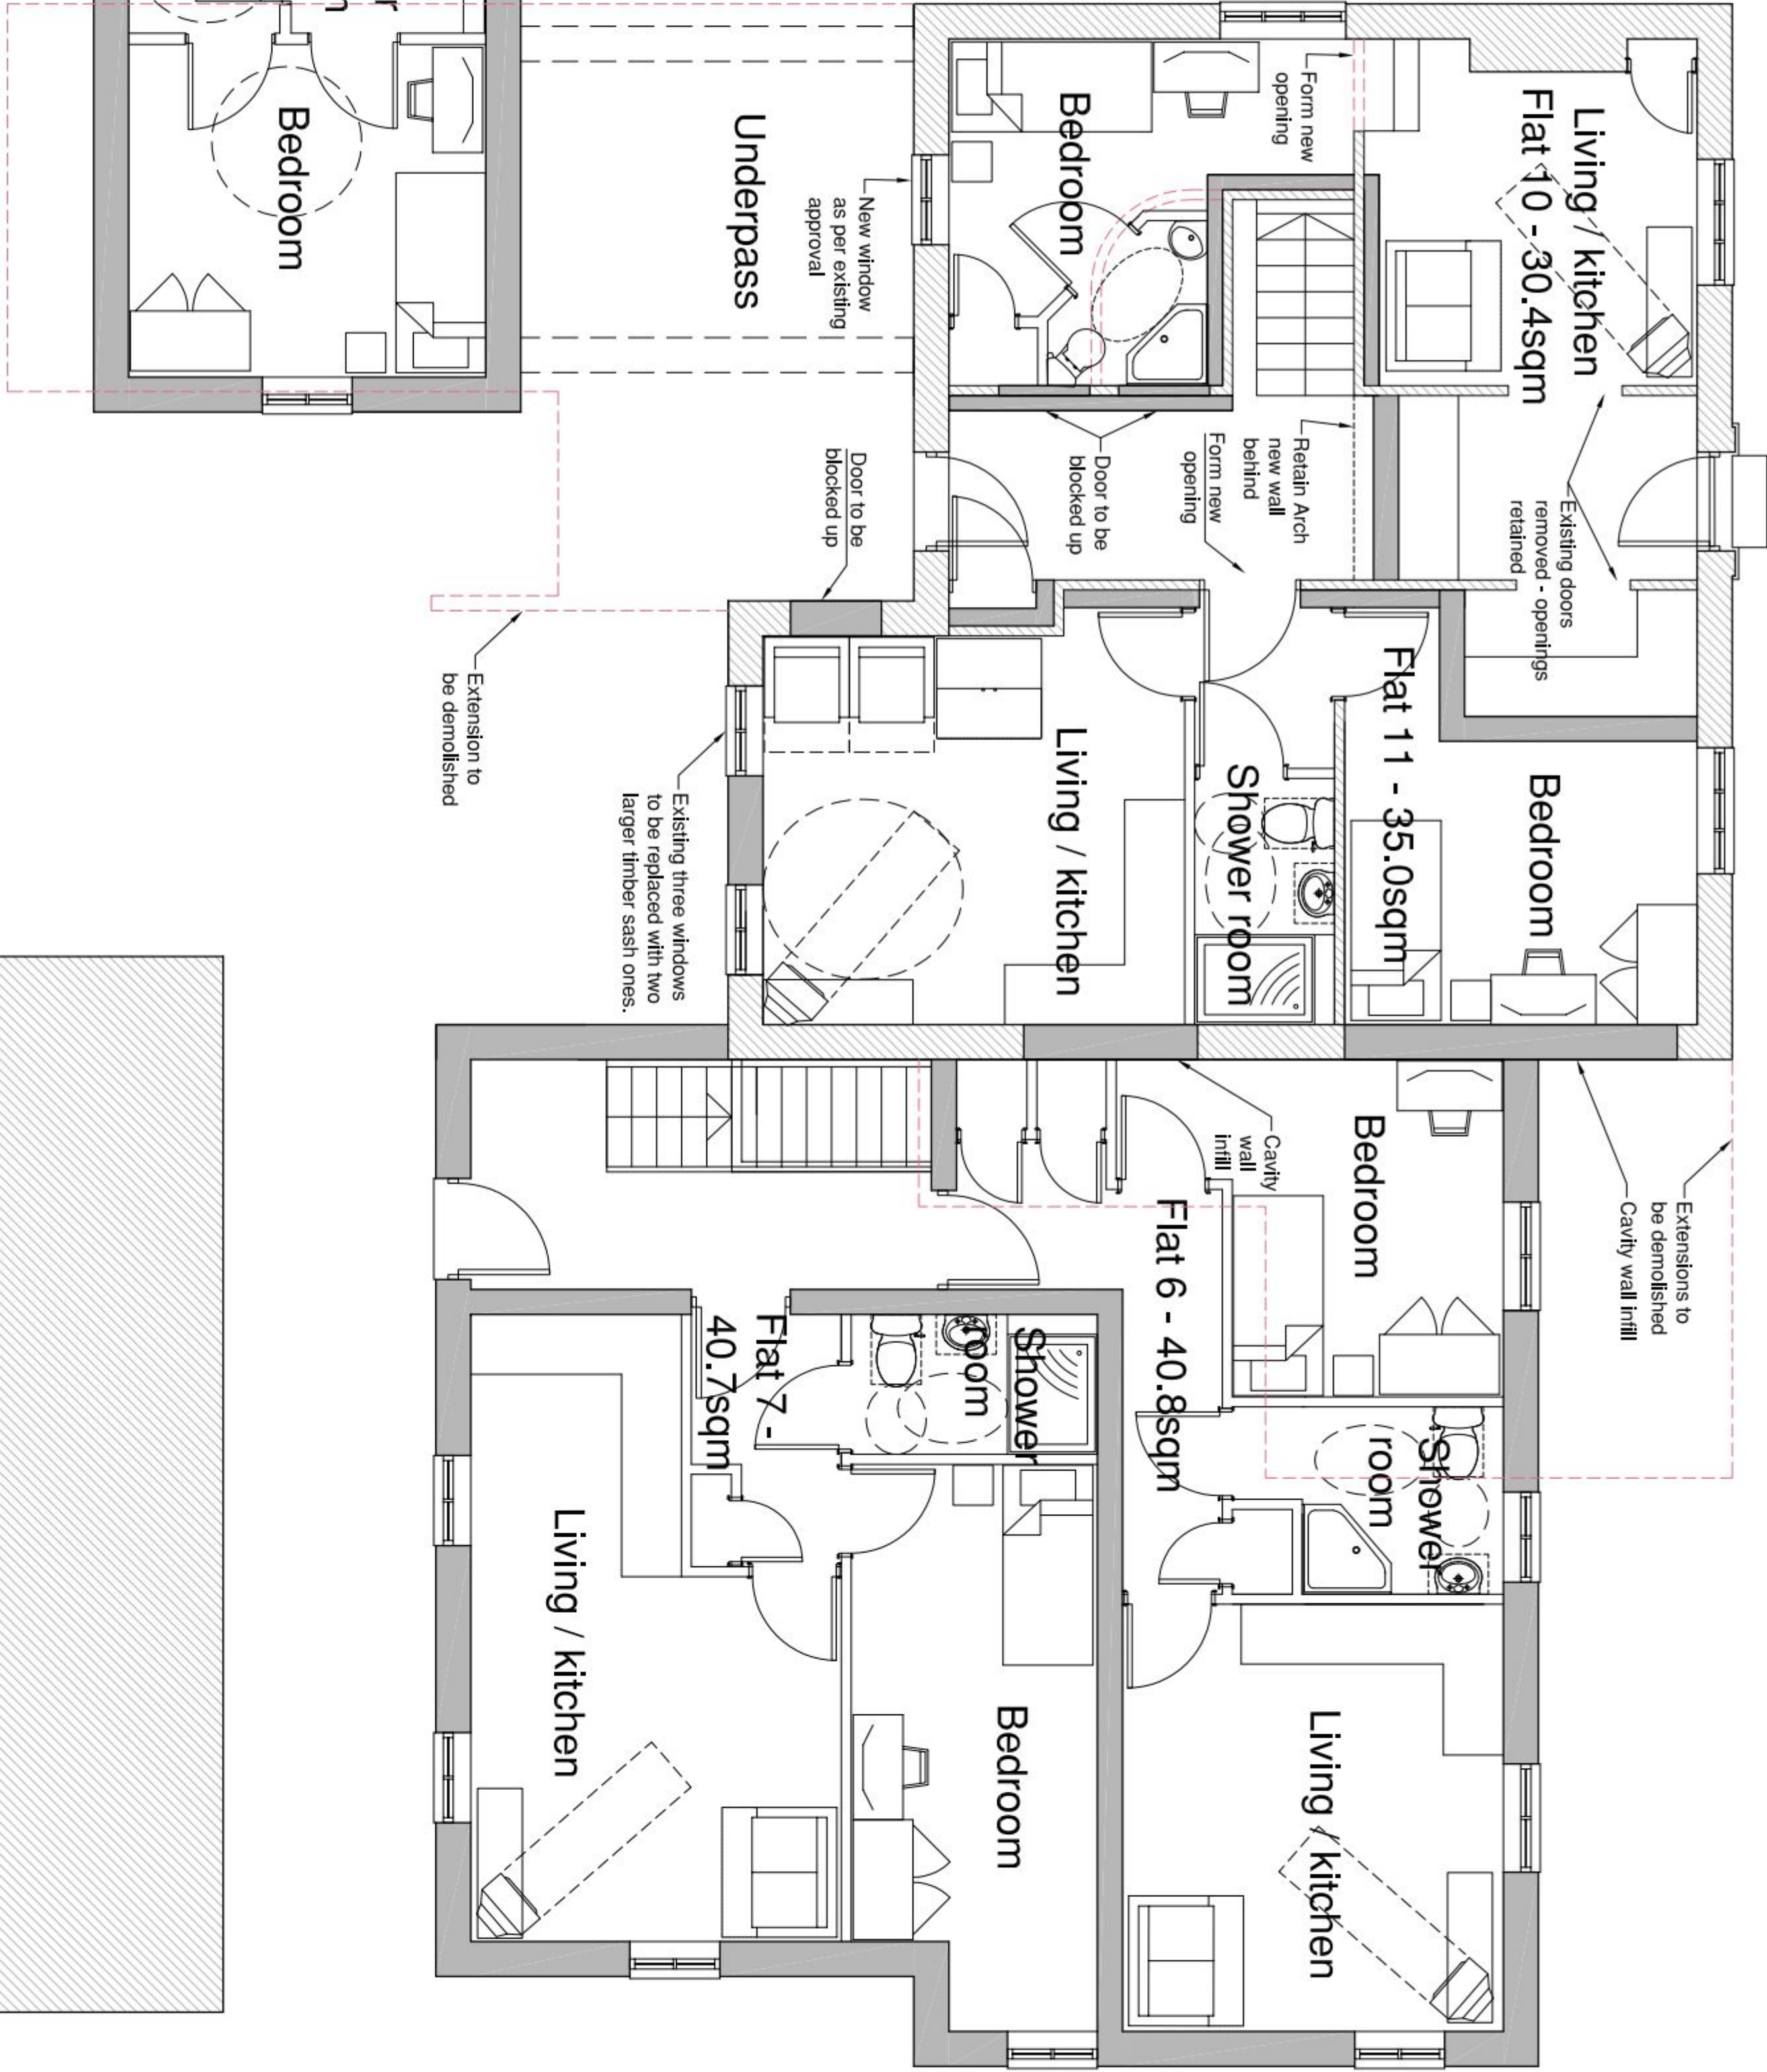

ground floor plan

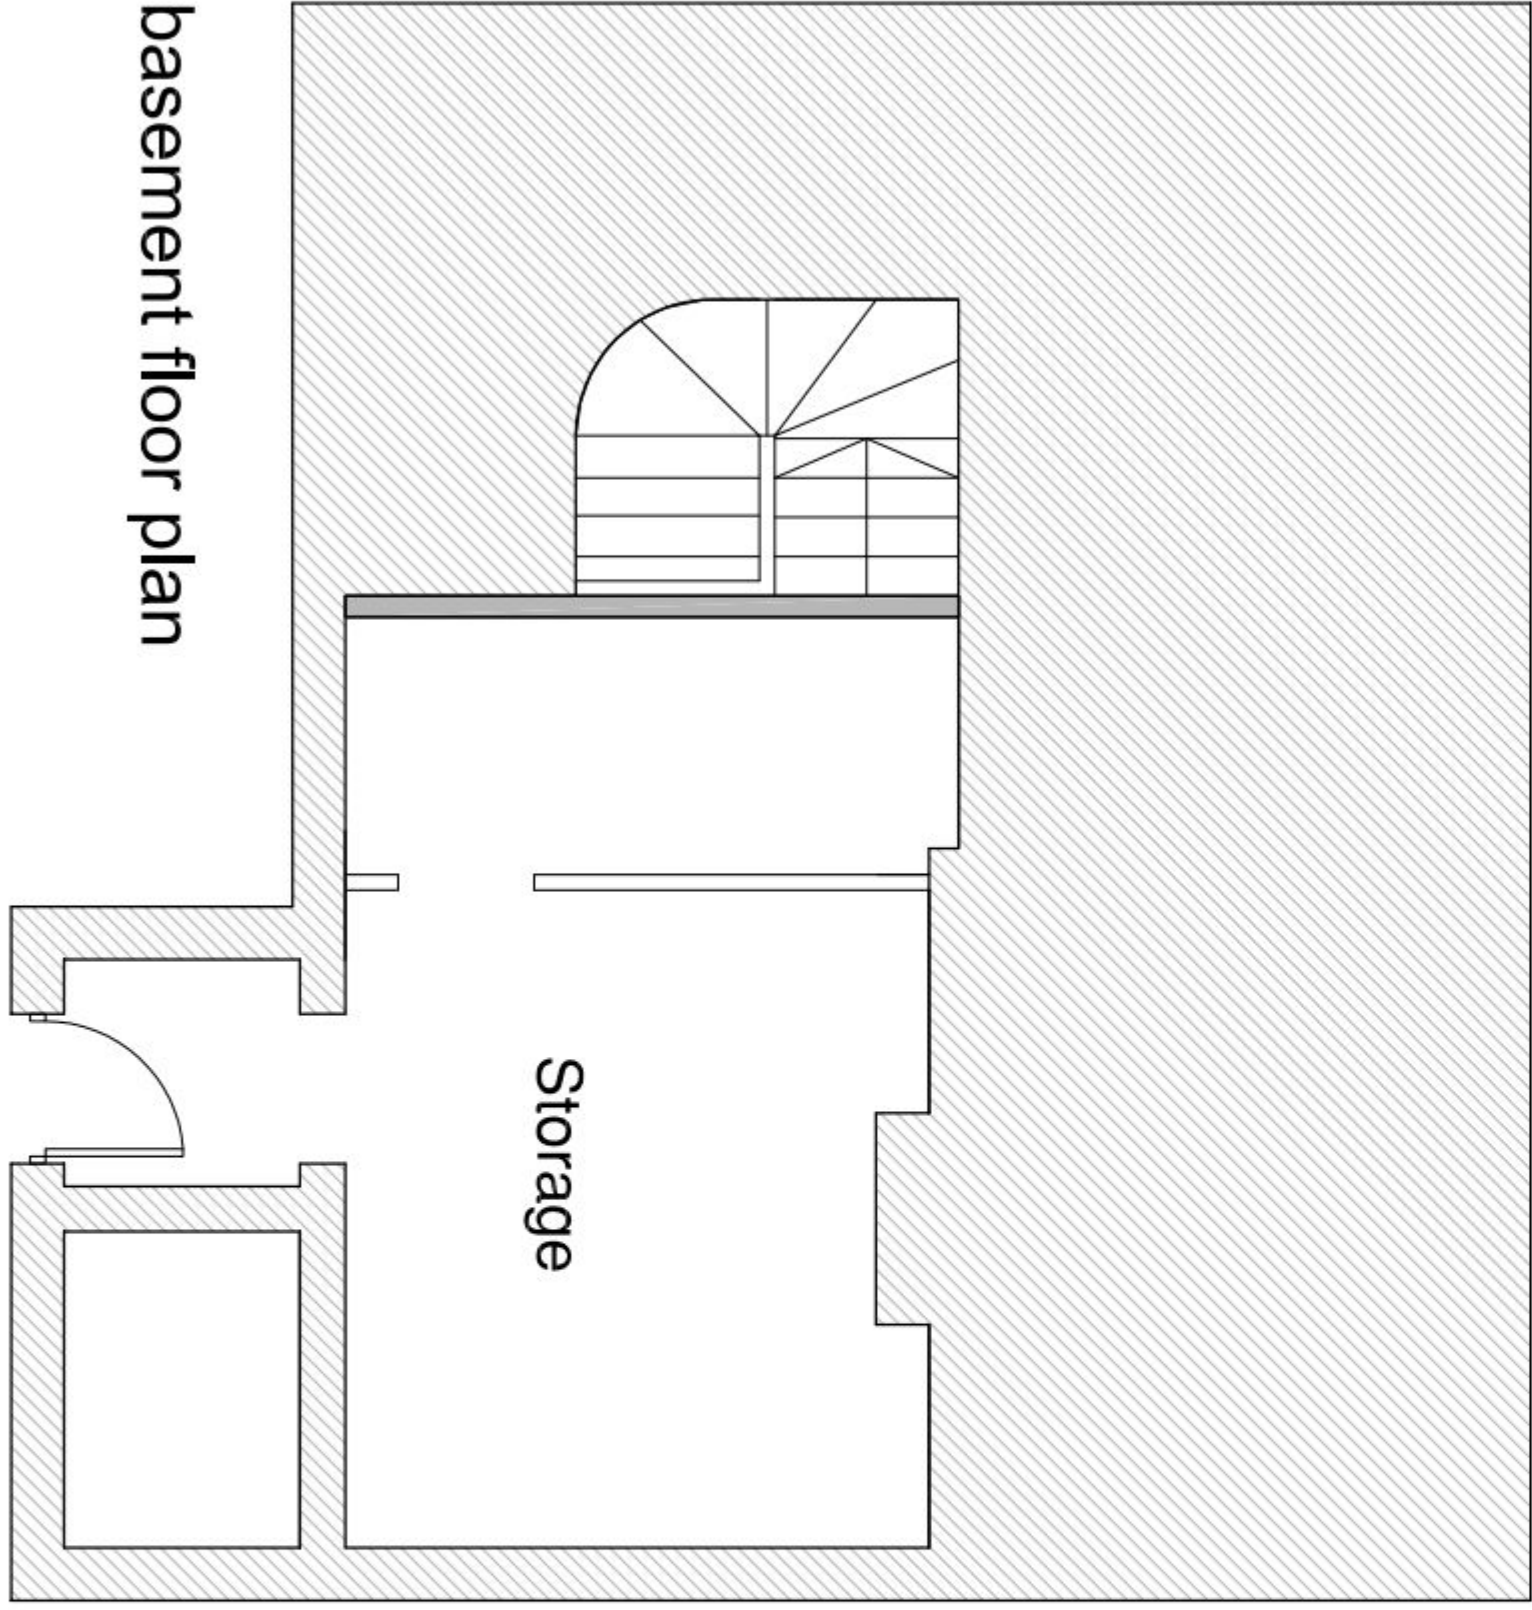

basement floor plan