


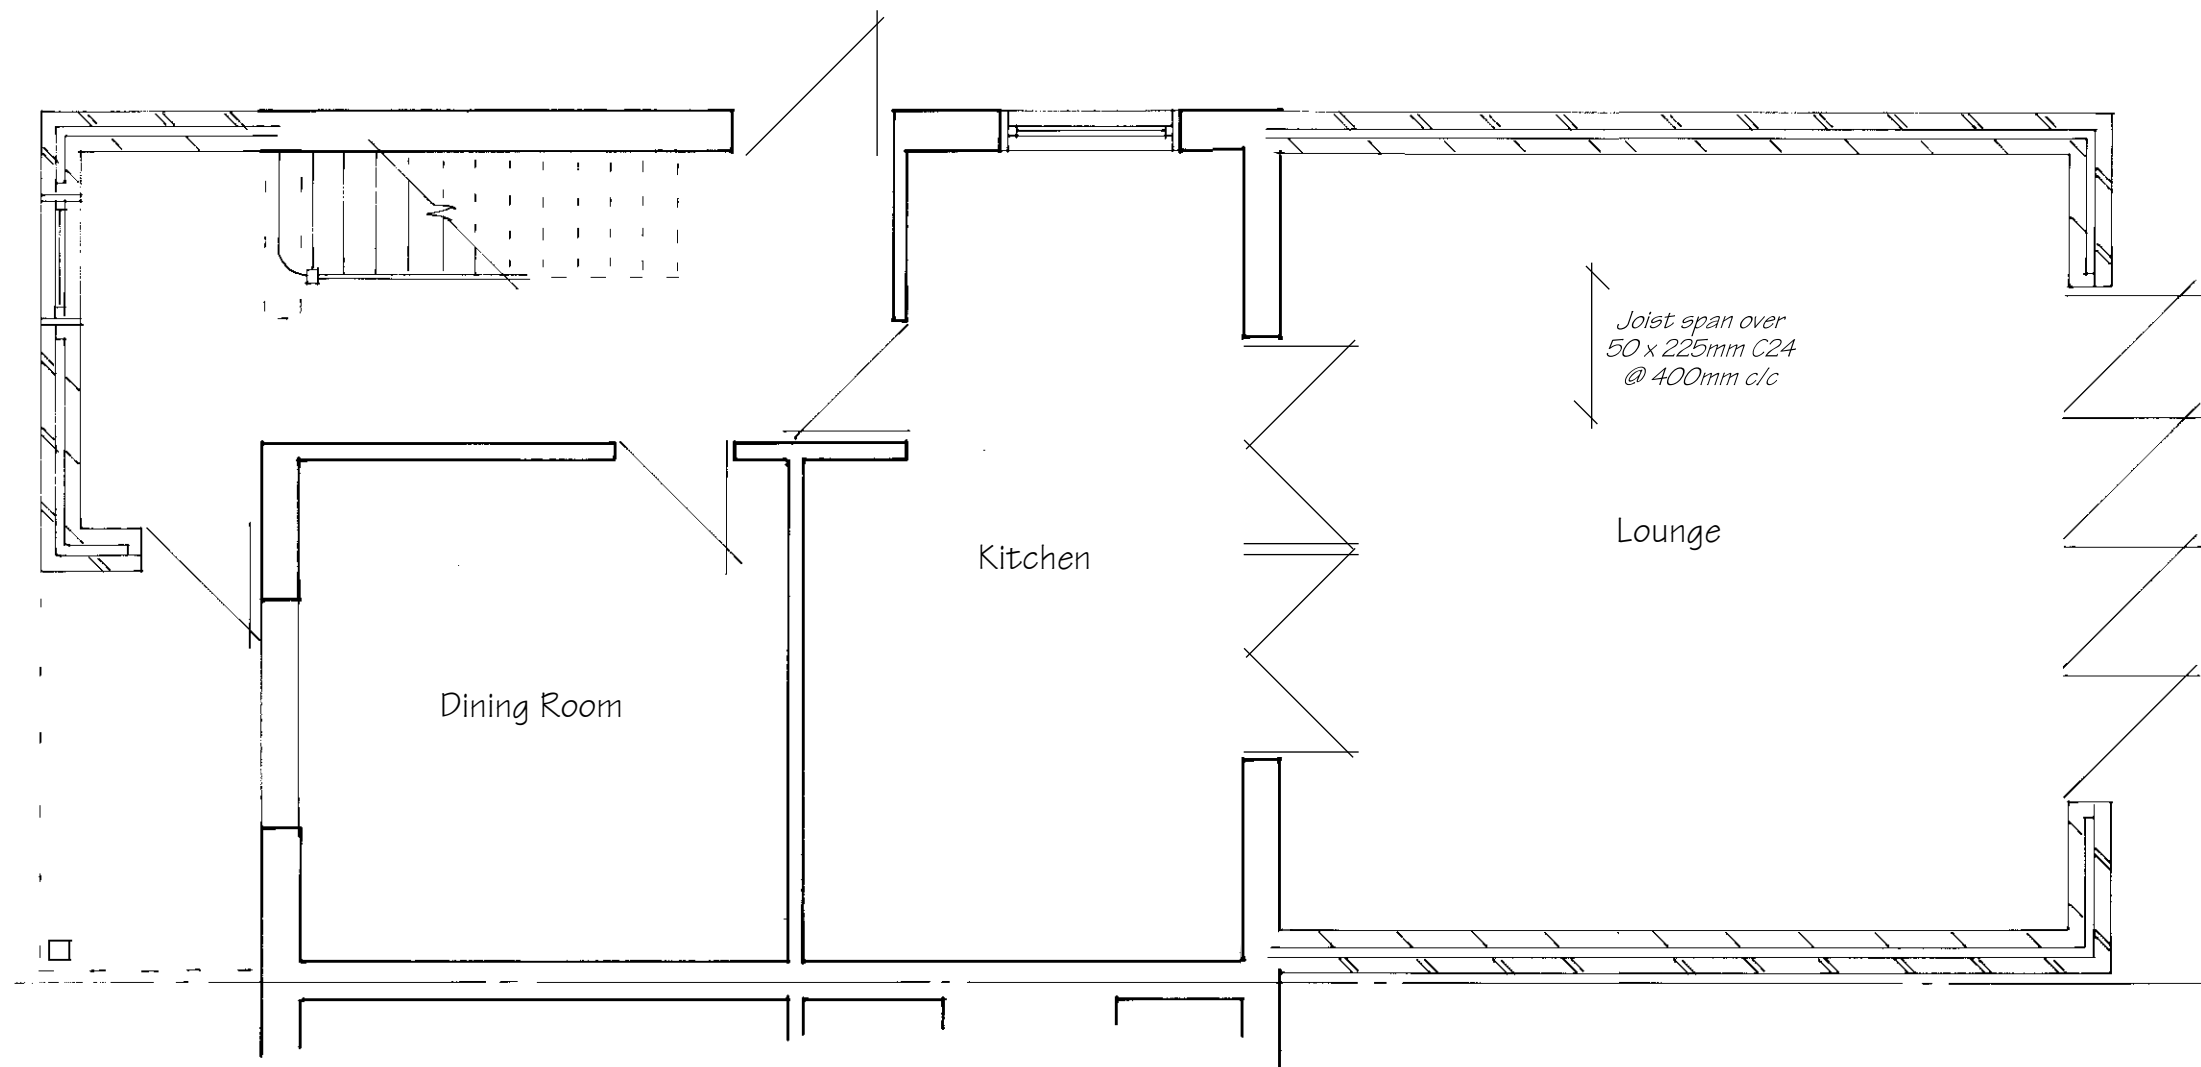

Proposed Ground Floor Plan

Flat Roof Construction: Solar reflective chippings on 3-layer built up mineralised felt to BS 747, laid in accordance with CP 144 on 18mm ply decking on firrings on 225 x 50mm C24 joists at 400mm centres with 12.5mm plasterboard ceiling fixed to underside, plaster skim or Artex finish. Provide through-ventilation over 165mm Celotex XR4000 insulation laid between joists, maintaining min 50mm airspace over insulation.

These Plans have been prepared for the purpose of obtaining Planning Permission and/or Building Regulation Approval for the work shown thereon only and should not be used for any other purpose.

© These Plans remain the copyright of the architect and must not be copied or reproduced in any way without written permission with the exception of Local Authorities for Planning Purposes




Andrew R Dunks

BSc(Hons) MRICS MBEng

Chartered Surveyor and Building Engineer

Unit 1, Brambles Enterprise Centre
Waterlooville, Hants, PO7 7TH
Tel: (023) 9225 3034
e-mail: plans@dunks.freemove.co.uk

 

Proposed Extension & Loft Conversion


16 Hordle Road
Havant

For Mr L Cooper

Scale - 1:50 at Page Size A3


Date - October 2013

Drawing No. 3213/2 - Rev E

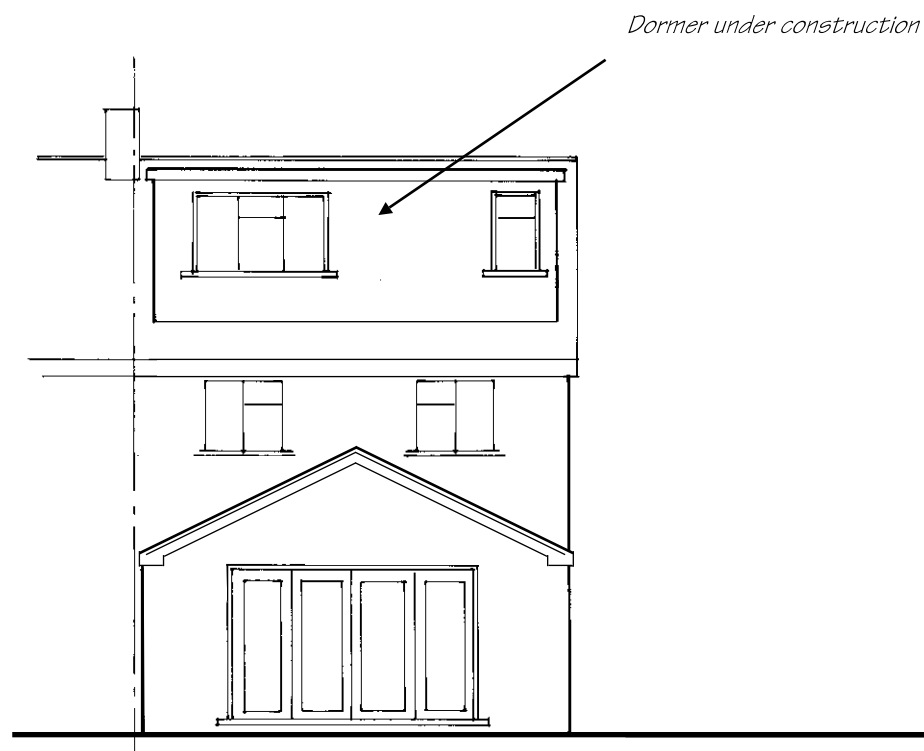


Proposed South/Rear Elevation

Dormer under construction

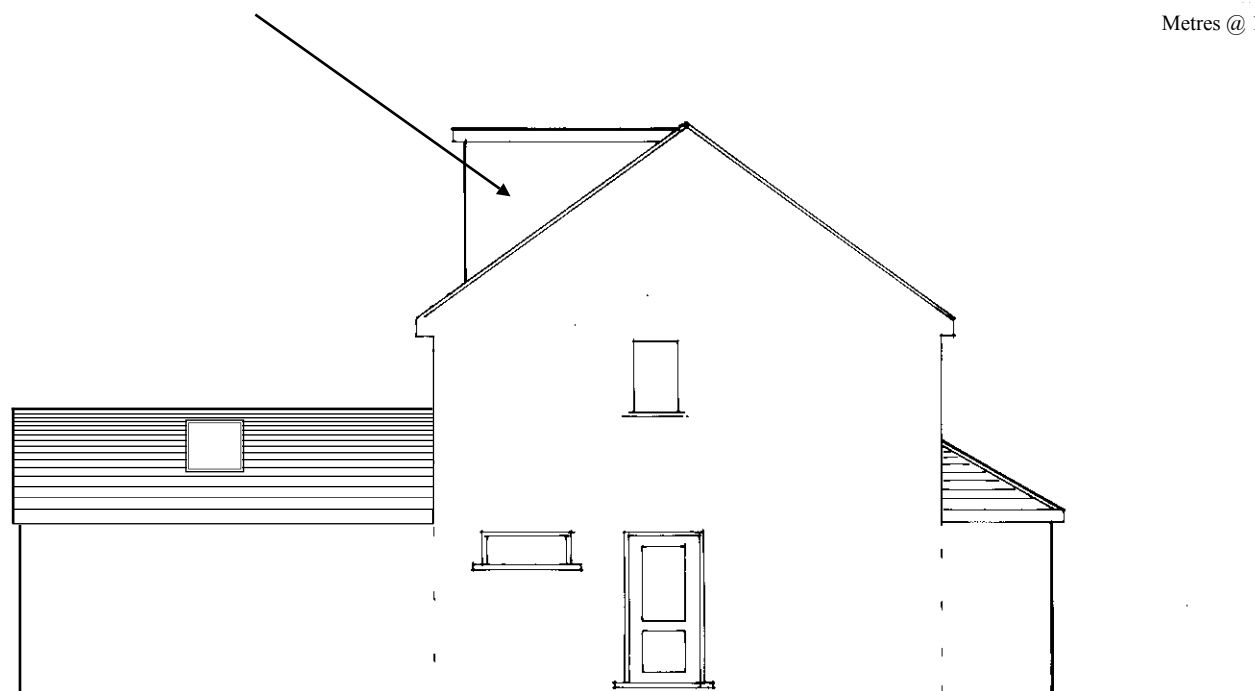

Proposed East/Side Elevation

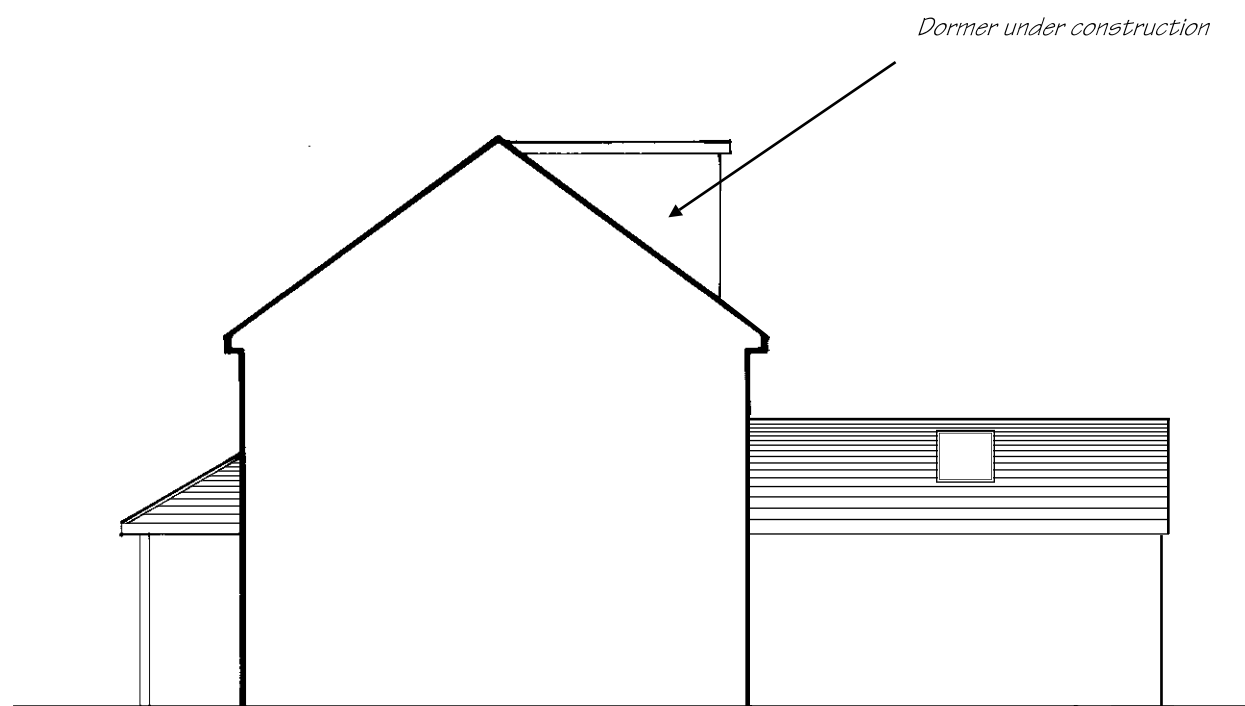

Proposed West/Side Elevation

These Plans have been prepared for the purpose of obtaining Planning Permission and/or Building Regulation Approval for the work shown thereon only and should not be used for any other purpose.

© These Plans remain the copyright of the architect and must not be copied or reproduced in any way without written permission with the exception of Local Authorities for Planning Purposes



Andrew R Dunks

BSc(Hons) MRICS MBEng

Chartered Surveyor and Building Engineer

Unit 1, Brambles Enterprise Centre

Waterlooville, Hants, PO7 7TH

Tel: (023) 9225 3034

e-mail: plans@dunks.freemove.co.uk

Proposed Extension & Loft Conversion

16 Hordle Road
Havant

For Mr L Cooper

Scale - 1:100 at Page Size A3

Date - October 2013