



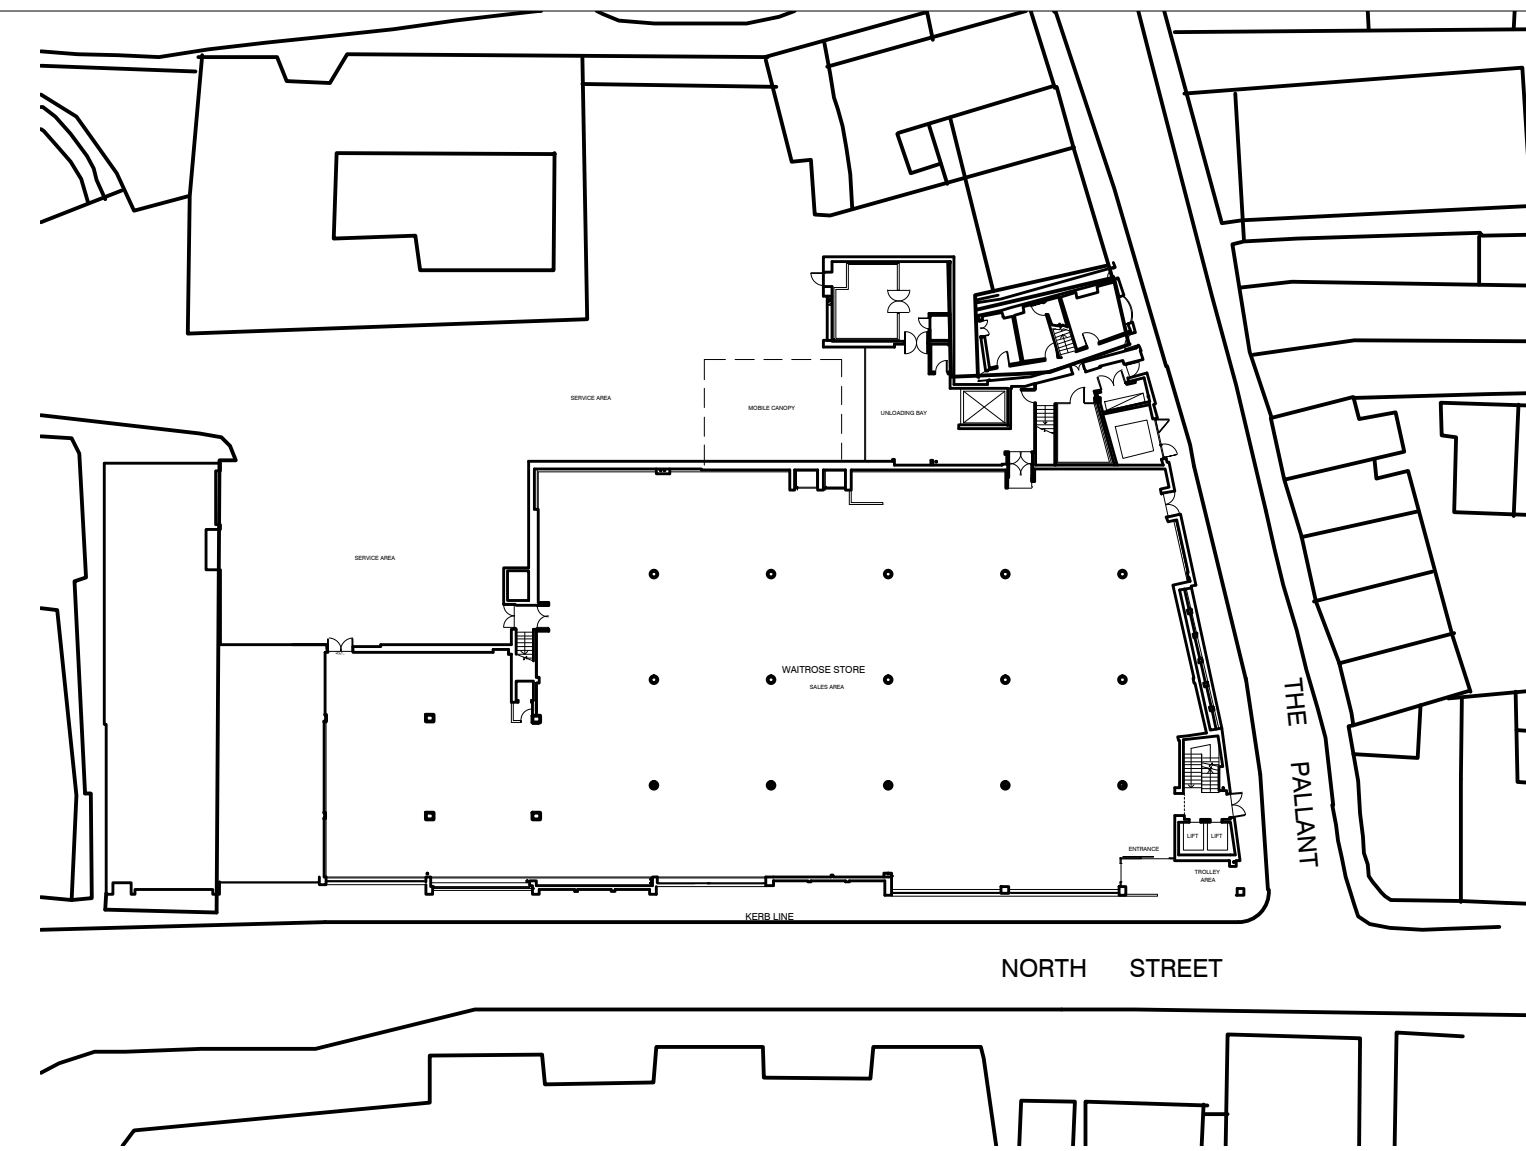


KEYPLAN

 

NOTES

3 KEY PLAN
SCALE 1:500

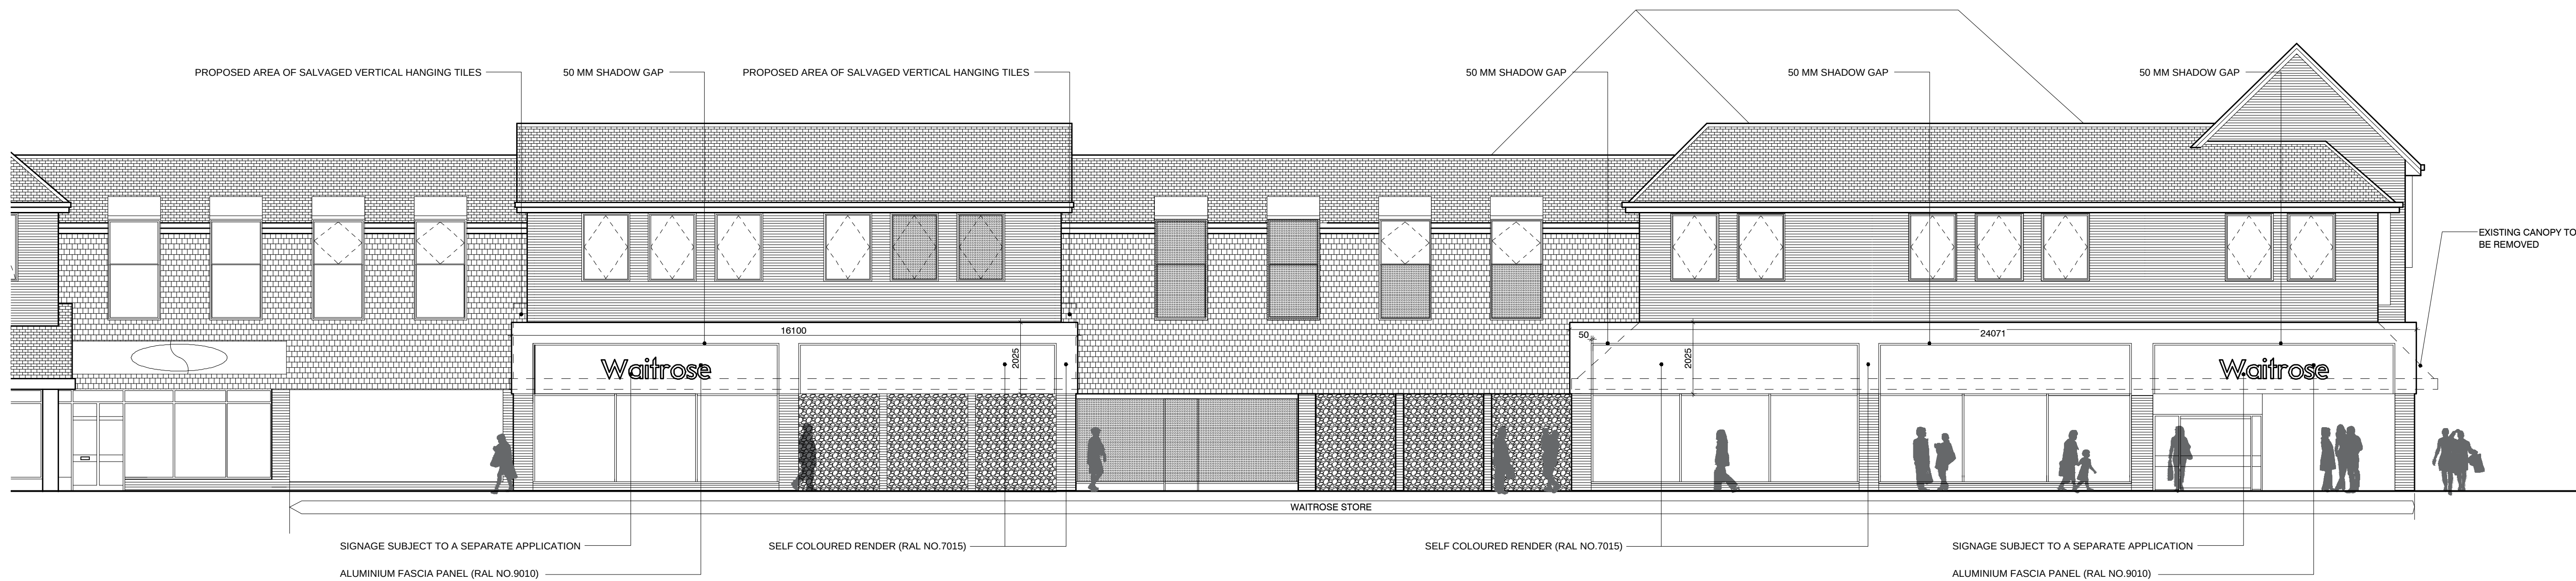

1 PROPOSED NORTH STREET ELEVATION
SCALE 1:100



2 PROPOSED ELEVATION TO THE PALLANT
SCALE 1:100

REV: F BY: HG CHK: DATE: 10.06.13
DRAWING UPDATED FOLLOWING COMMENTS
FROM SALLY SMITH

REV: E BY: SL CHK: HG DATE: 29.04.13
DRAWING UPDATED FOLLOWING COMMENTS
FROM PLANNERS

REV: D BY: SL CHK: HG DATE: 19.04.13
DRAWING UPDATED FOLLOWING COMMENTS
FROM PLANNERS

REV: C BY: SL CHK: HG DATE: 18.04.13
DRAWING UPDATED FOLLOWING COMMENTS
FROM PLANNERS

REV: B BY: SL CHK: HG DATE: 07.03.13
DRAWING UPDATED FOLLOWING COMMENTS
FROM MATT SINFIELD

REV: A BY: SL CHK: HG DATE: 22.02.13
DRAWING UPDATED FOLLOWING COMMENTS
FROM MATT SINFIELD

PROJECT
**WAITROSE HAVANT
CANOPY REMOVAL**

TITLE:
PROPOSED
SOUTH & EAST ELEVATIONS

DRAWING NO: 12-092-01-AE(P)-G01	REV: F	SCALE @ A1 1:100
BY: SL	CHK: HG	DATE: 14.02.13

XREFS USED IN THIS DRAWING:

INFORMATION

B+R ARCHITECTS
Suncourt House 19-26 Essex Road London N1 8LN
T 020 3227 0800 E design@b-and-r-arch.com
www.b-and-r-arch.com