



EXISTING ELEVATIONS
SCALE 1 : 50

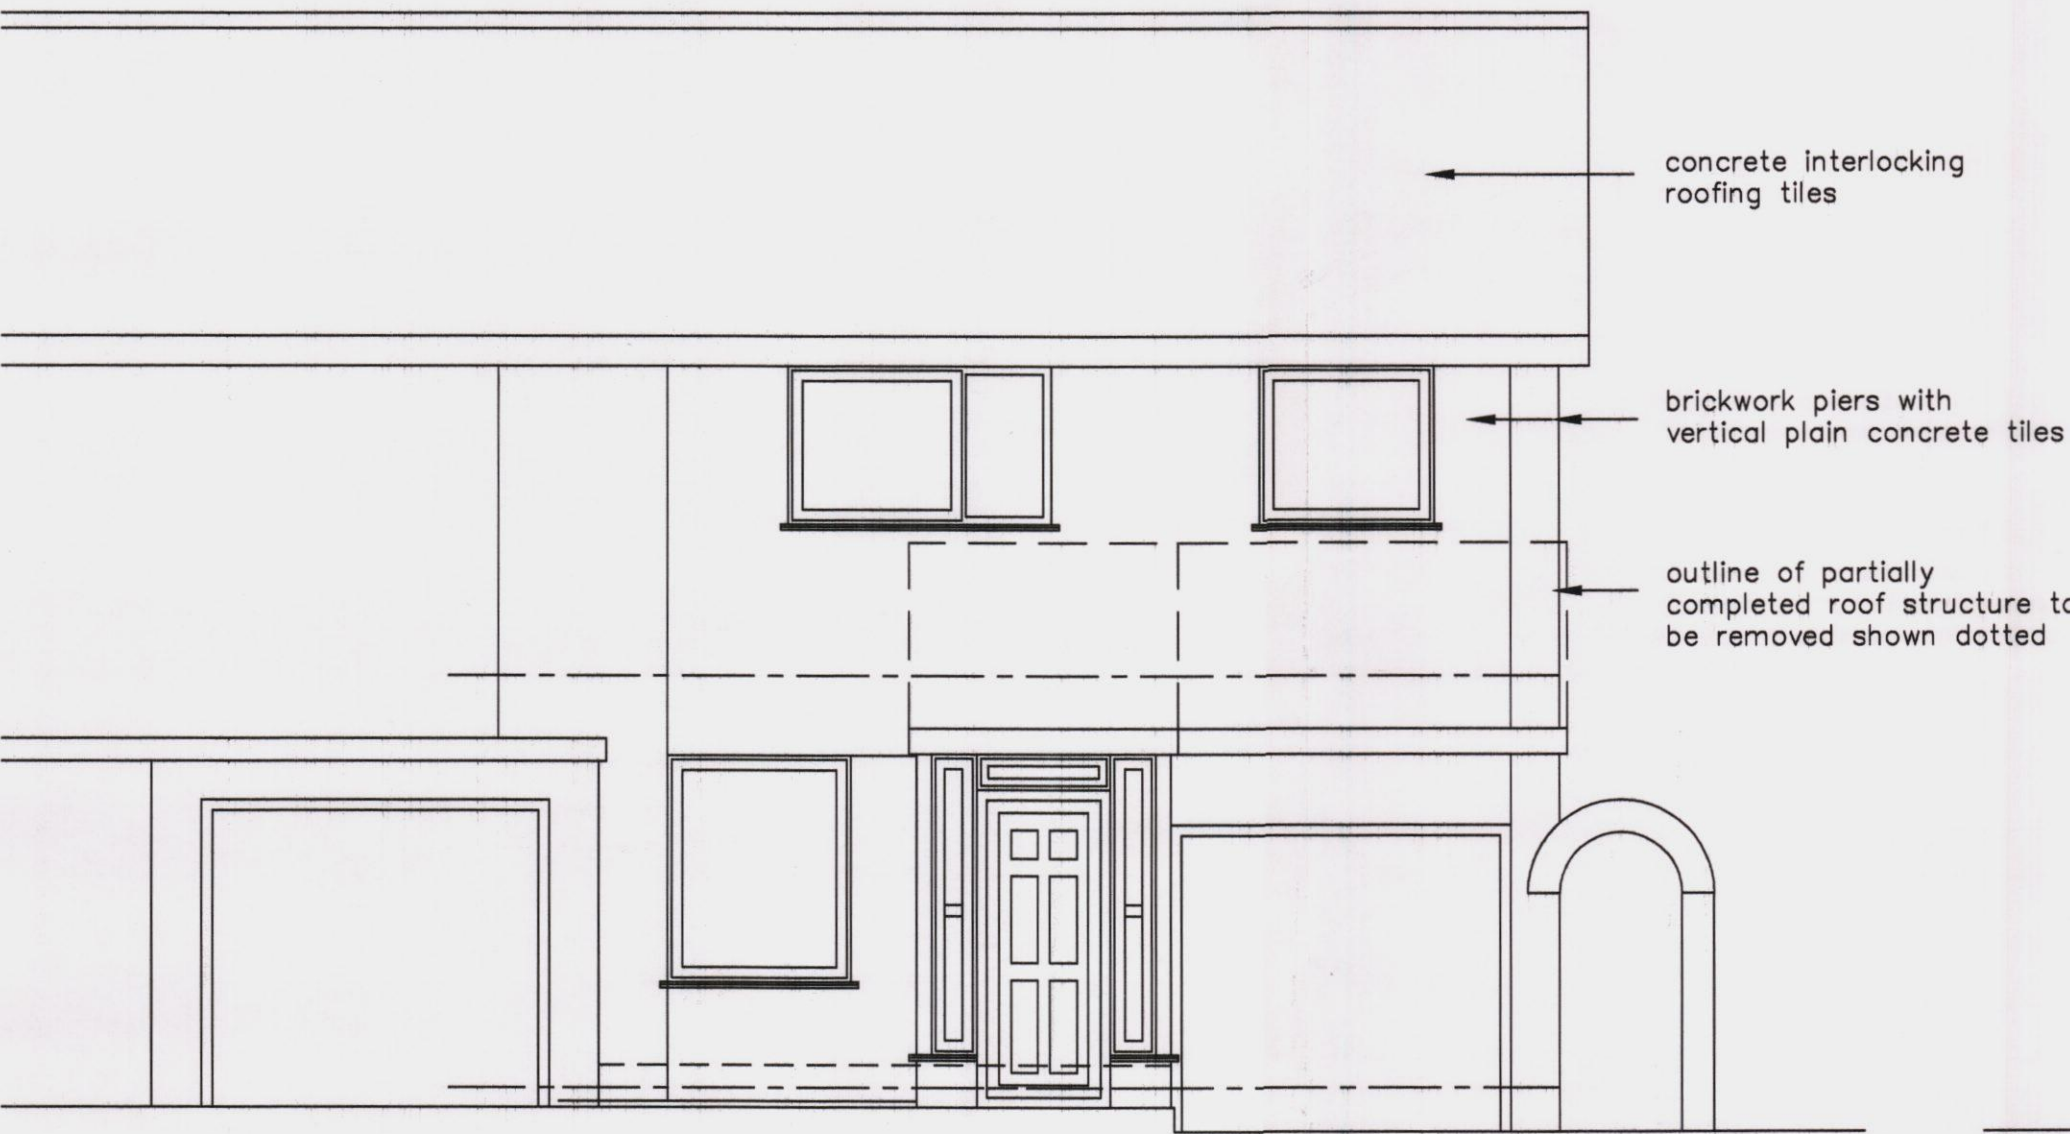

WEST ELEVATION

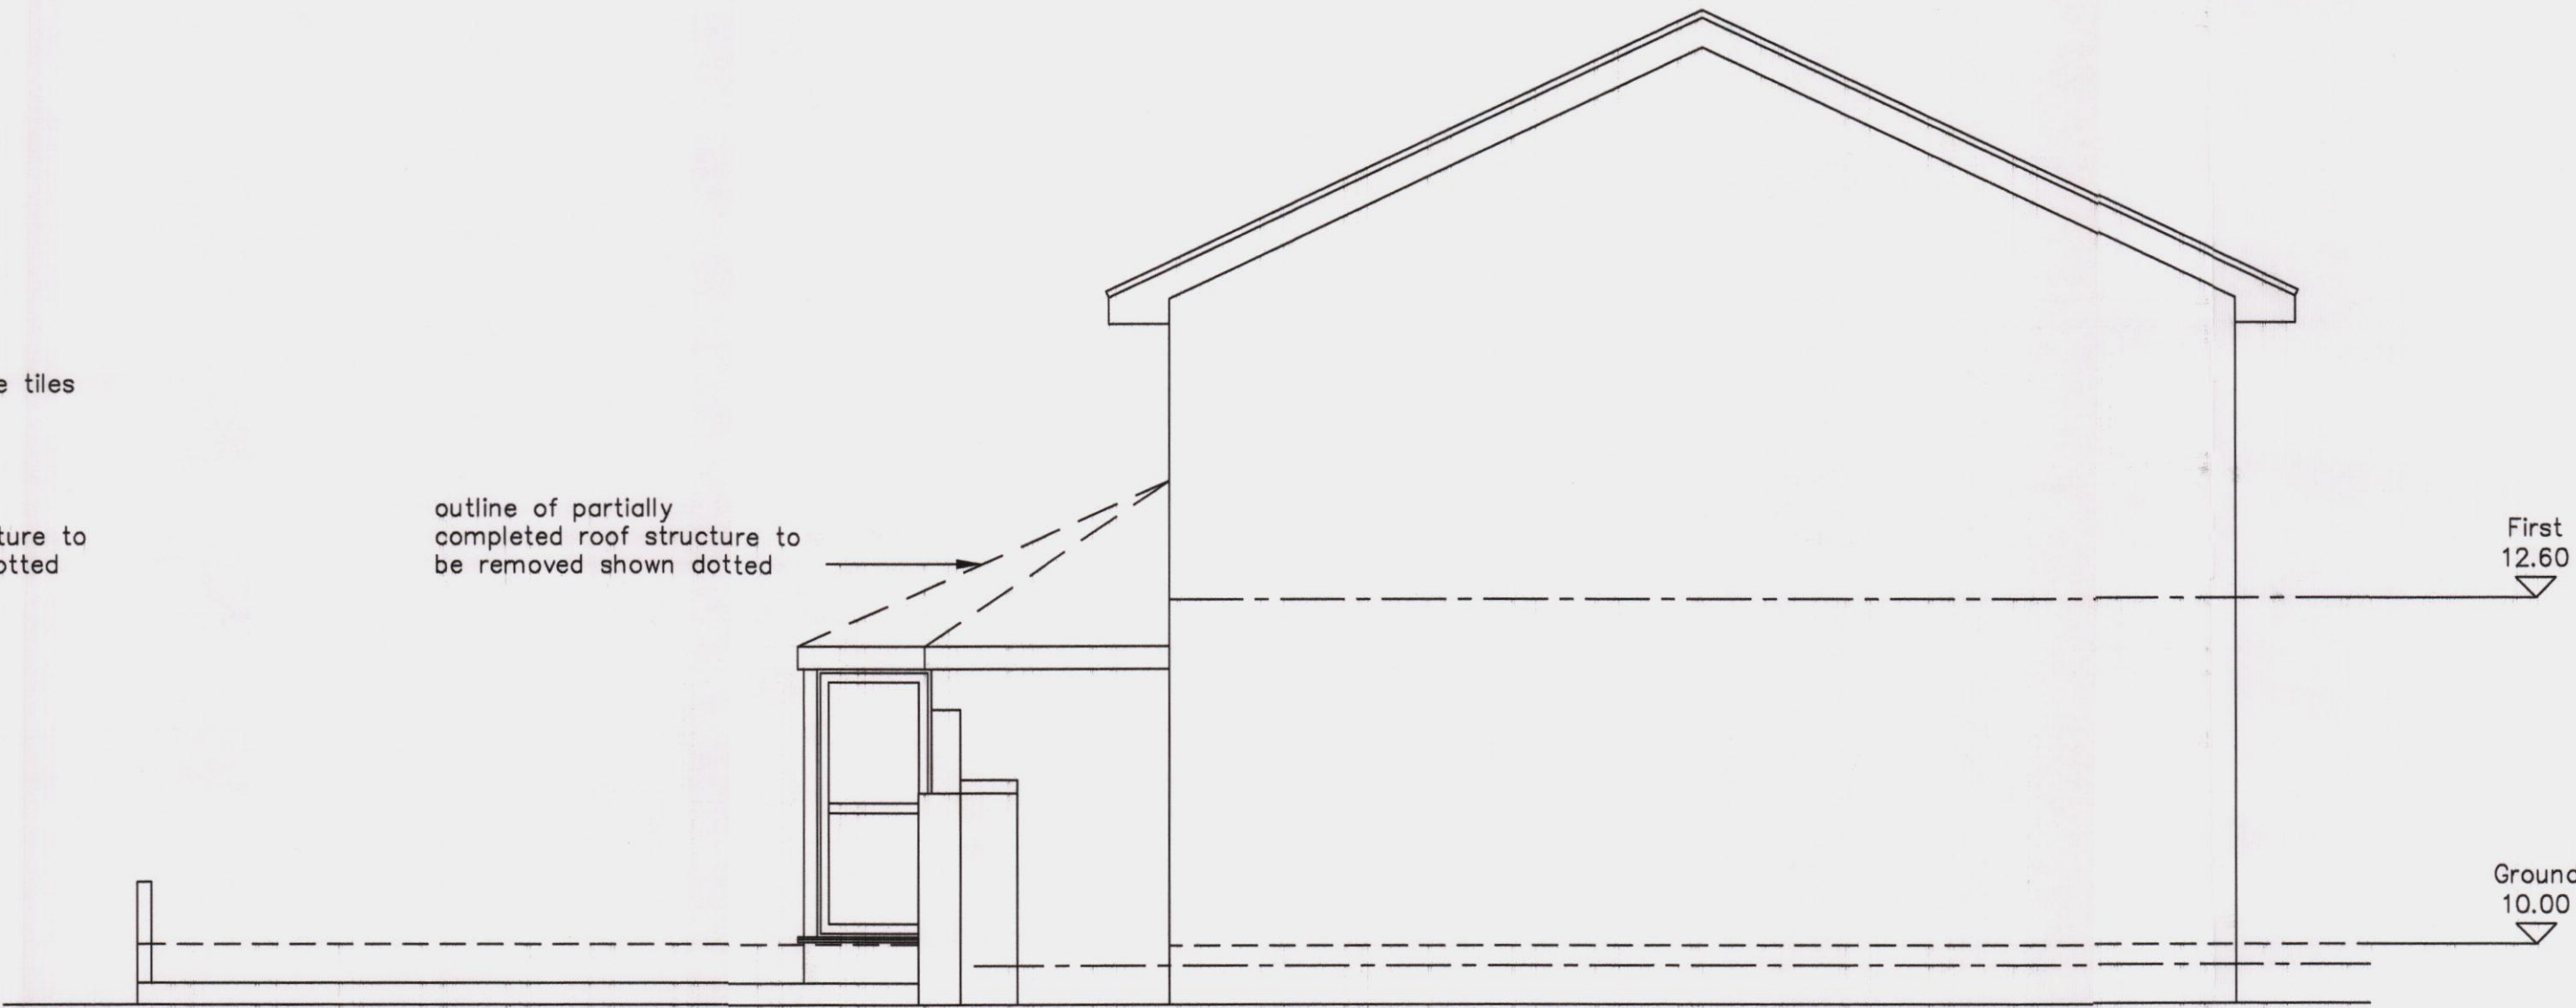


SOUTH ELEVATION


LEVEL RESULTS:

Lett/No	Reduced Lvl	Comments:
P1 (TBM)	10.00m	Living FFL
P2	9.85m	G/L Lobby
P3	9.72m	G/L adjacent Lobby
P4	9.56m	G/L adjacent step
P5	9.56m	G/L adjacent r/h corner of garage
P6	9.58m	G/L Garage

EXISTING FLOOR LAYOUT
SCALE 1 : 50

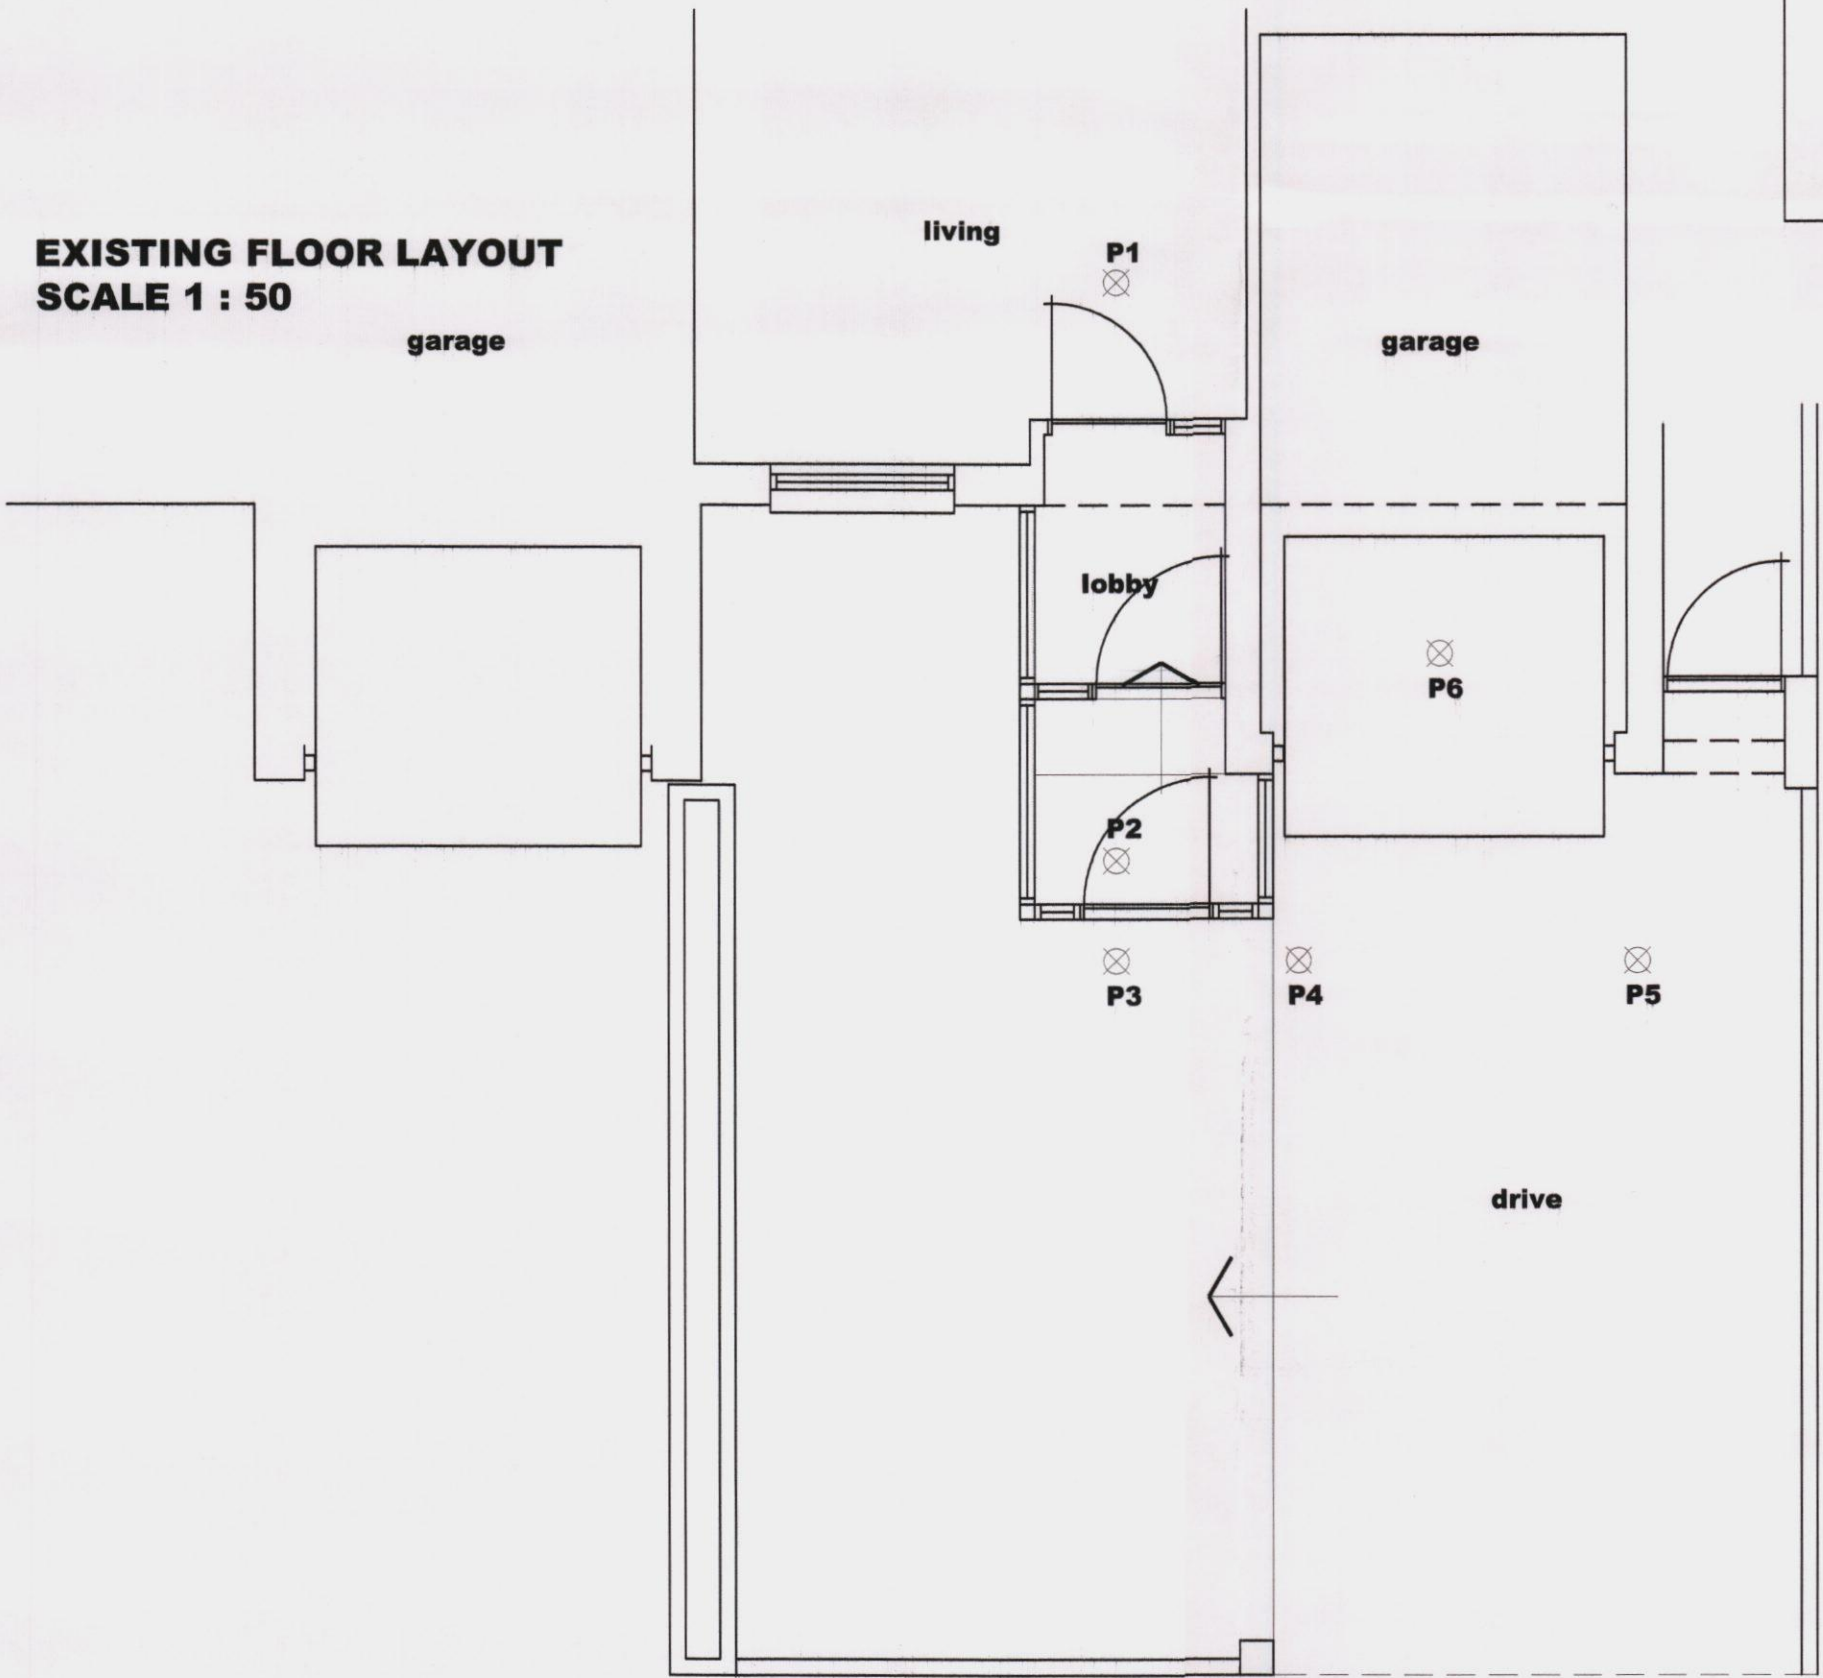


GROUND FLOOR LAYOUT

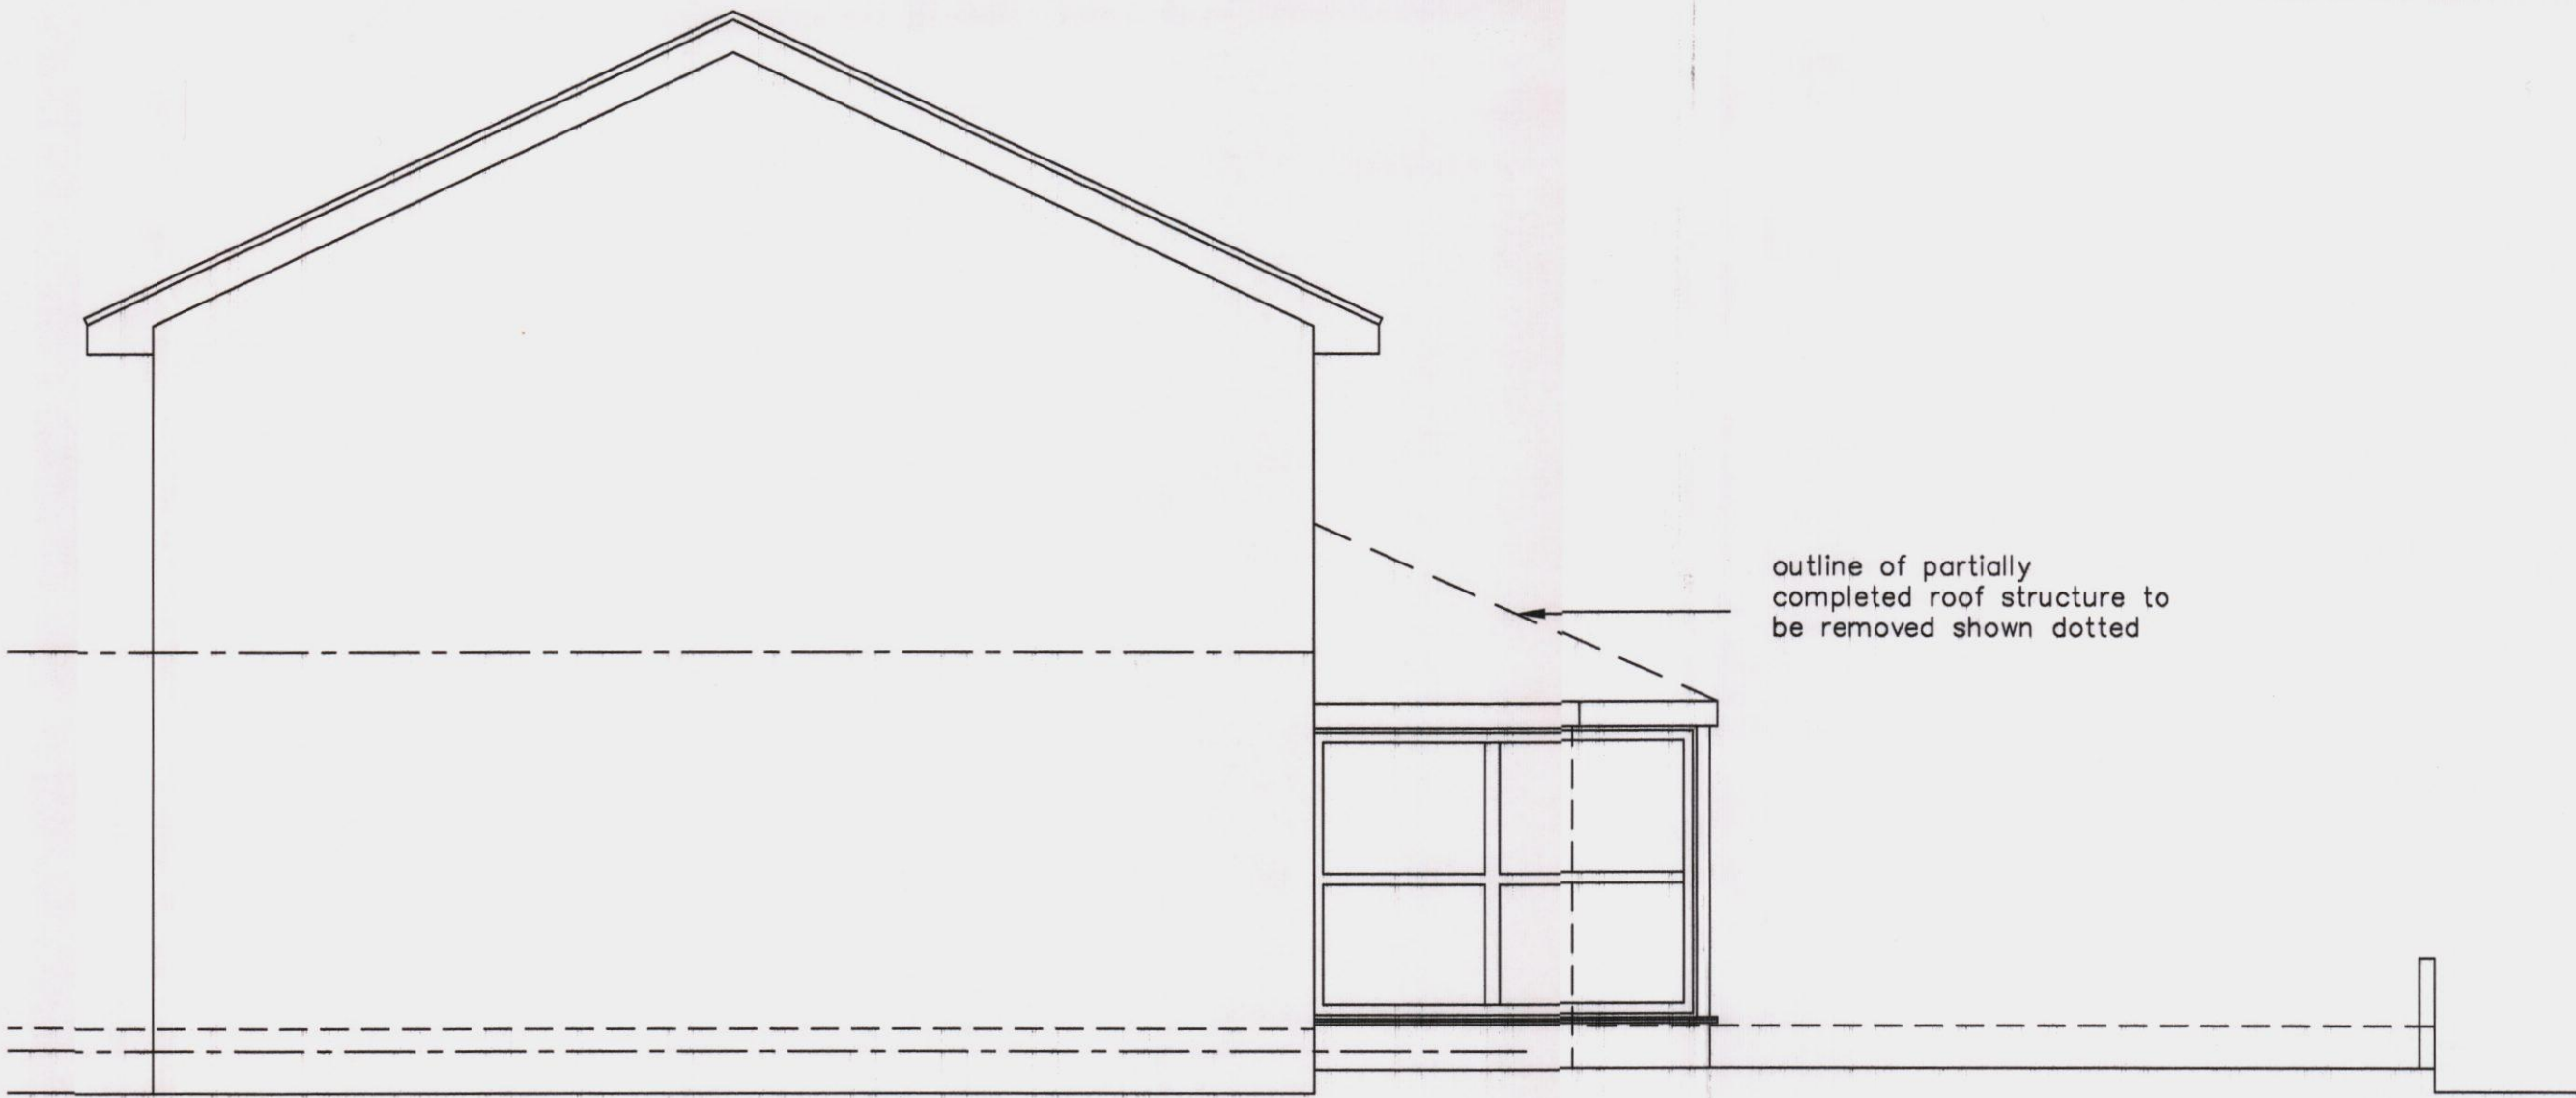

NORTH ELEVATION

NOTES:
The design and construction of this project shall be in accordance with the current Building Regulations & NHBC Standards. These notes & drawings have been prepared solely for the purpose of Planning & Building Regulation approval.
Do not scale from this drawing unless for Planning purposes. All dimensions to be checked on-site and any alterations to be approved by the Architect and/or client prior to any work commencing.
Ordinance Survey Licence No: 100047591
This drawing is to be copyright and to be read in conjunction with all other drawings.

AMENDMENTS:
Rev A : Levels added - 09/10/12

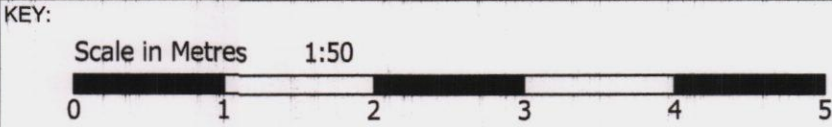

CLIENT NAME & ADDRESS
Miss P Emerson
6 Fairbourne Close
Waterlooville
PO8 8RL

PROJECT ADDRESS
6 Fairbourne Close
Waterlooville
PO8 8RL

DRAWING DETAILS
PLANNING APPLICATION DRAWING
Existing Floor Layout & Elevations

PROJECT No 760	DWG No 1	REV No A
SCALE 1:50 @ A1	DRAWN BWH	DATE 14/09/12



B H ARCHITECTURE Ltd
Heath Cottage
Newlands Lane
Purbrook
Waterlooville
Hants
PO7 5SQ
Tel: 023 9223 2322
Mob: 07747 771808
E-mail: bernard@bernardharding.com

