




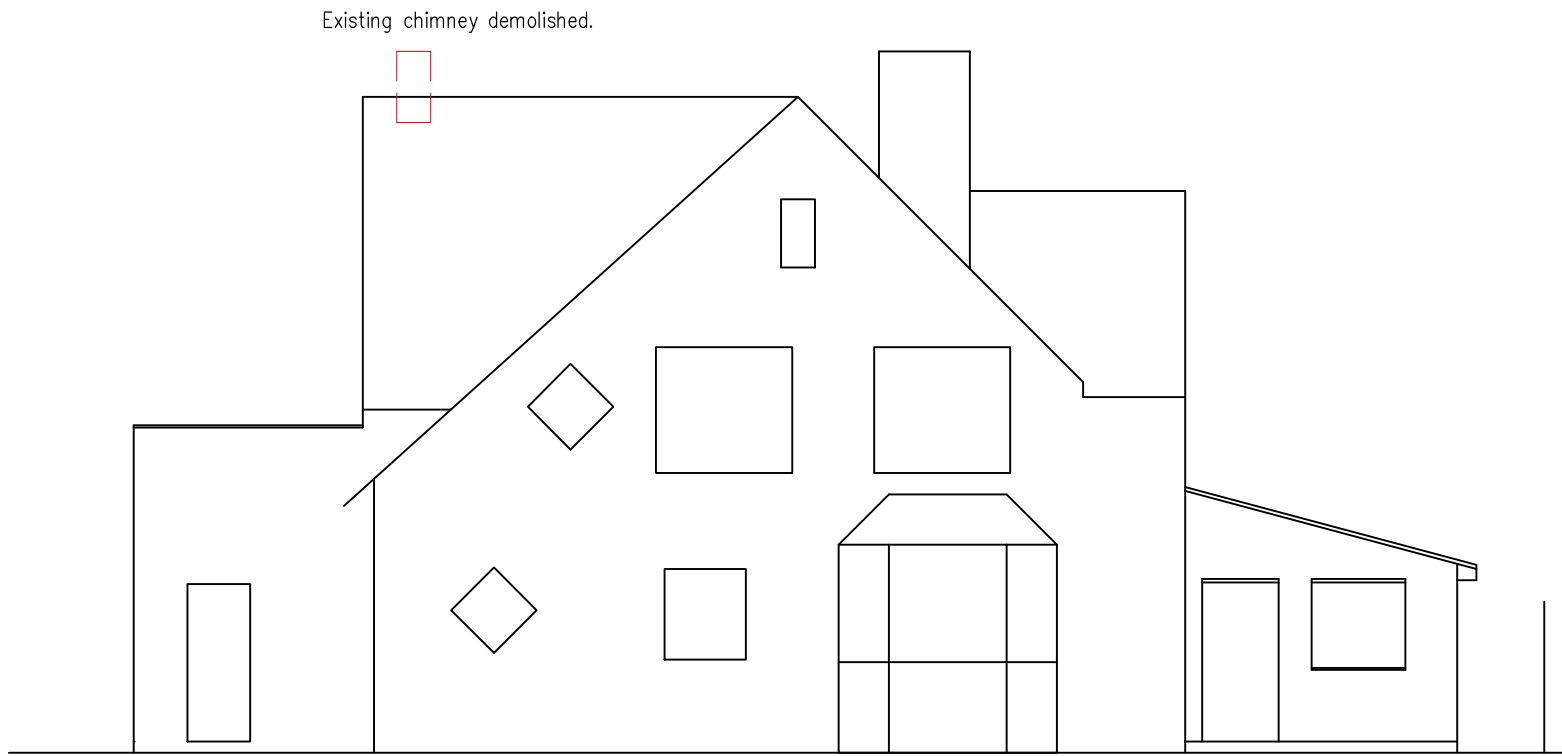

East Elevation

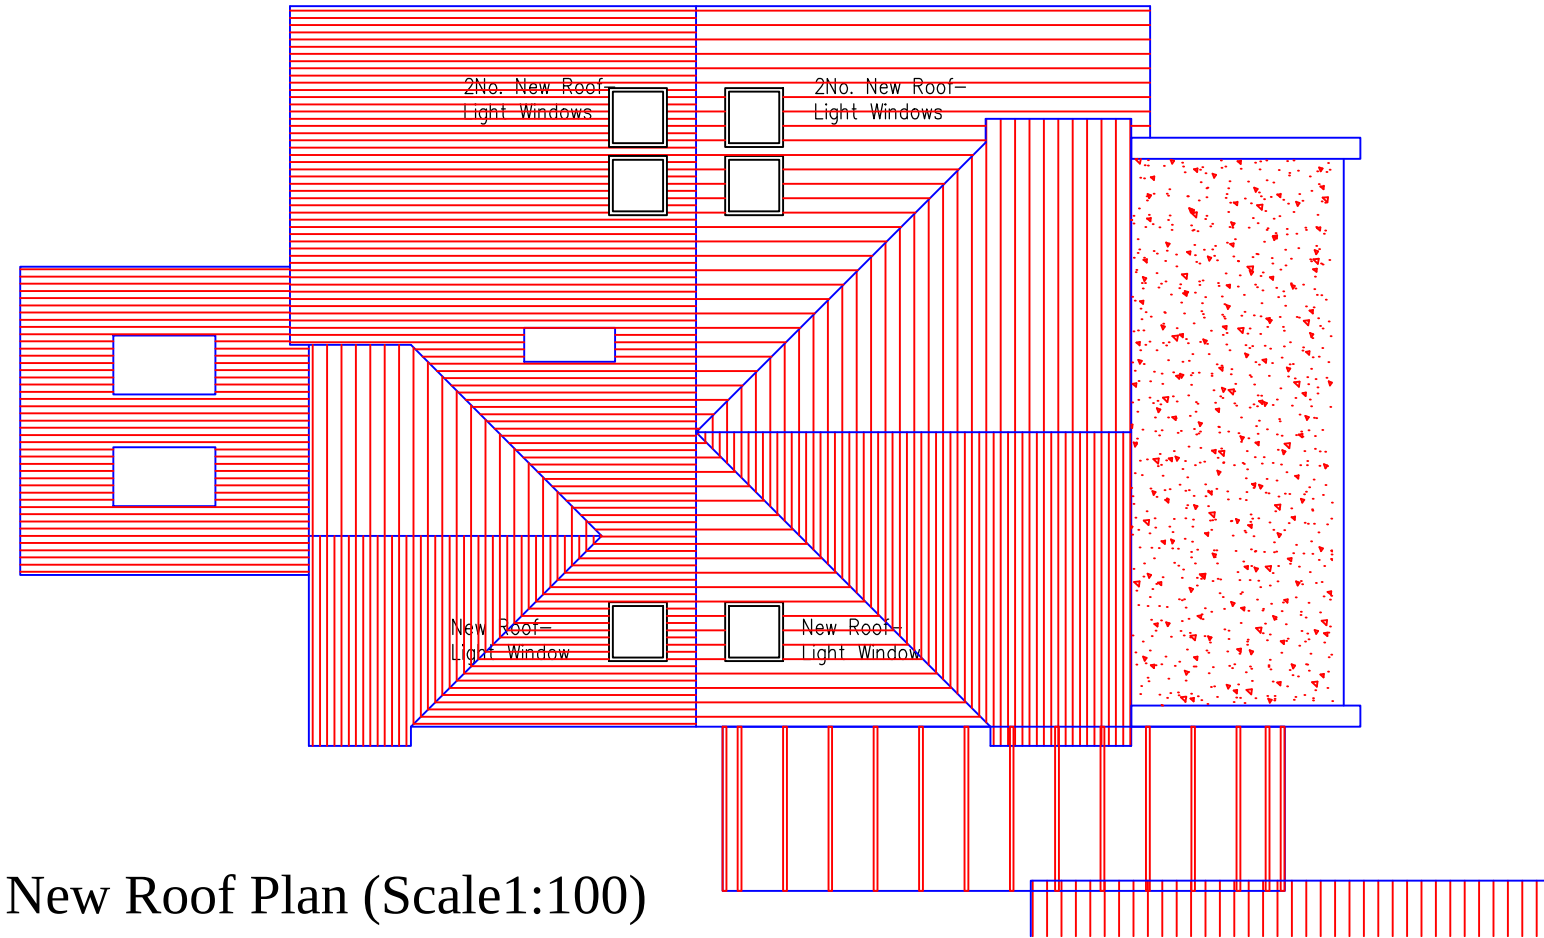

New Roof Plan (Scale1:100)

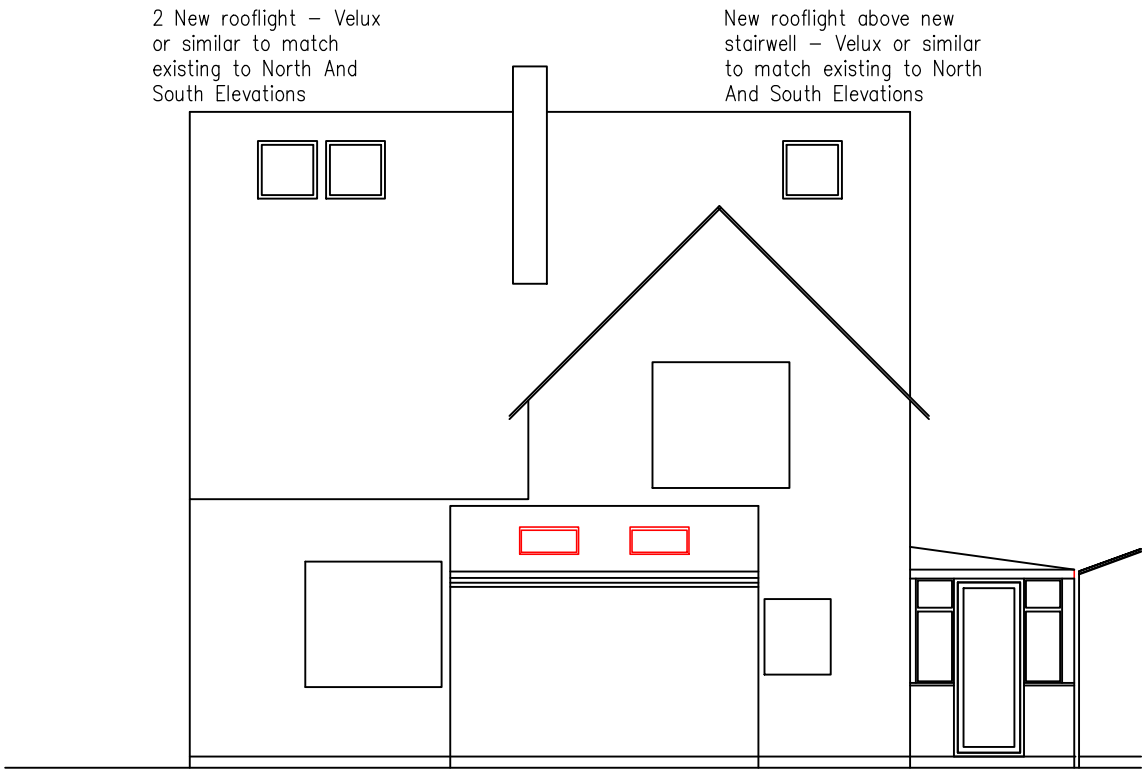

North Elevation



Client:	Mr & Mrs J. Thatcher								
Project:	Proposed New Attic Room at 15 Culver Drive, Hayling Island				Revision	Description	Date	Drawn	Checked
Drawing Title:	New Elevations & New Roof Plan				Planning Application				
		Date	Drawn	Checked	Scale	Job Number	Drawing Number		Revision
		31/01/14	P.D.C.		1:100	PL02	04		
				Size	A3	CAD Address: ch2/01.DWG		Sheet	