




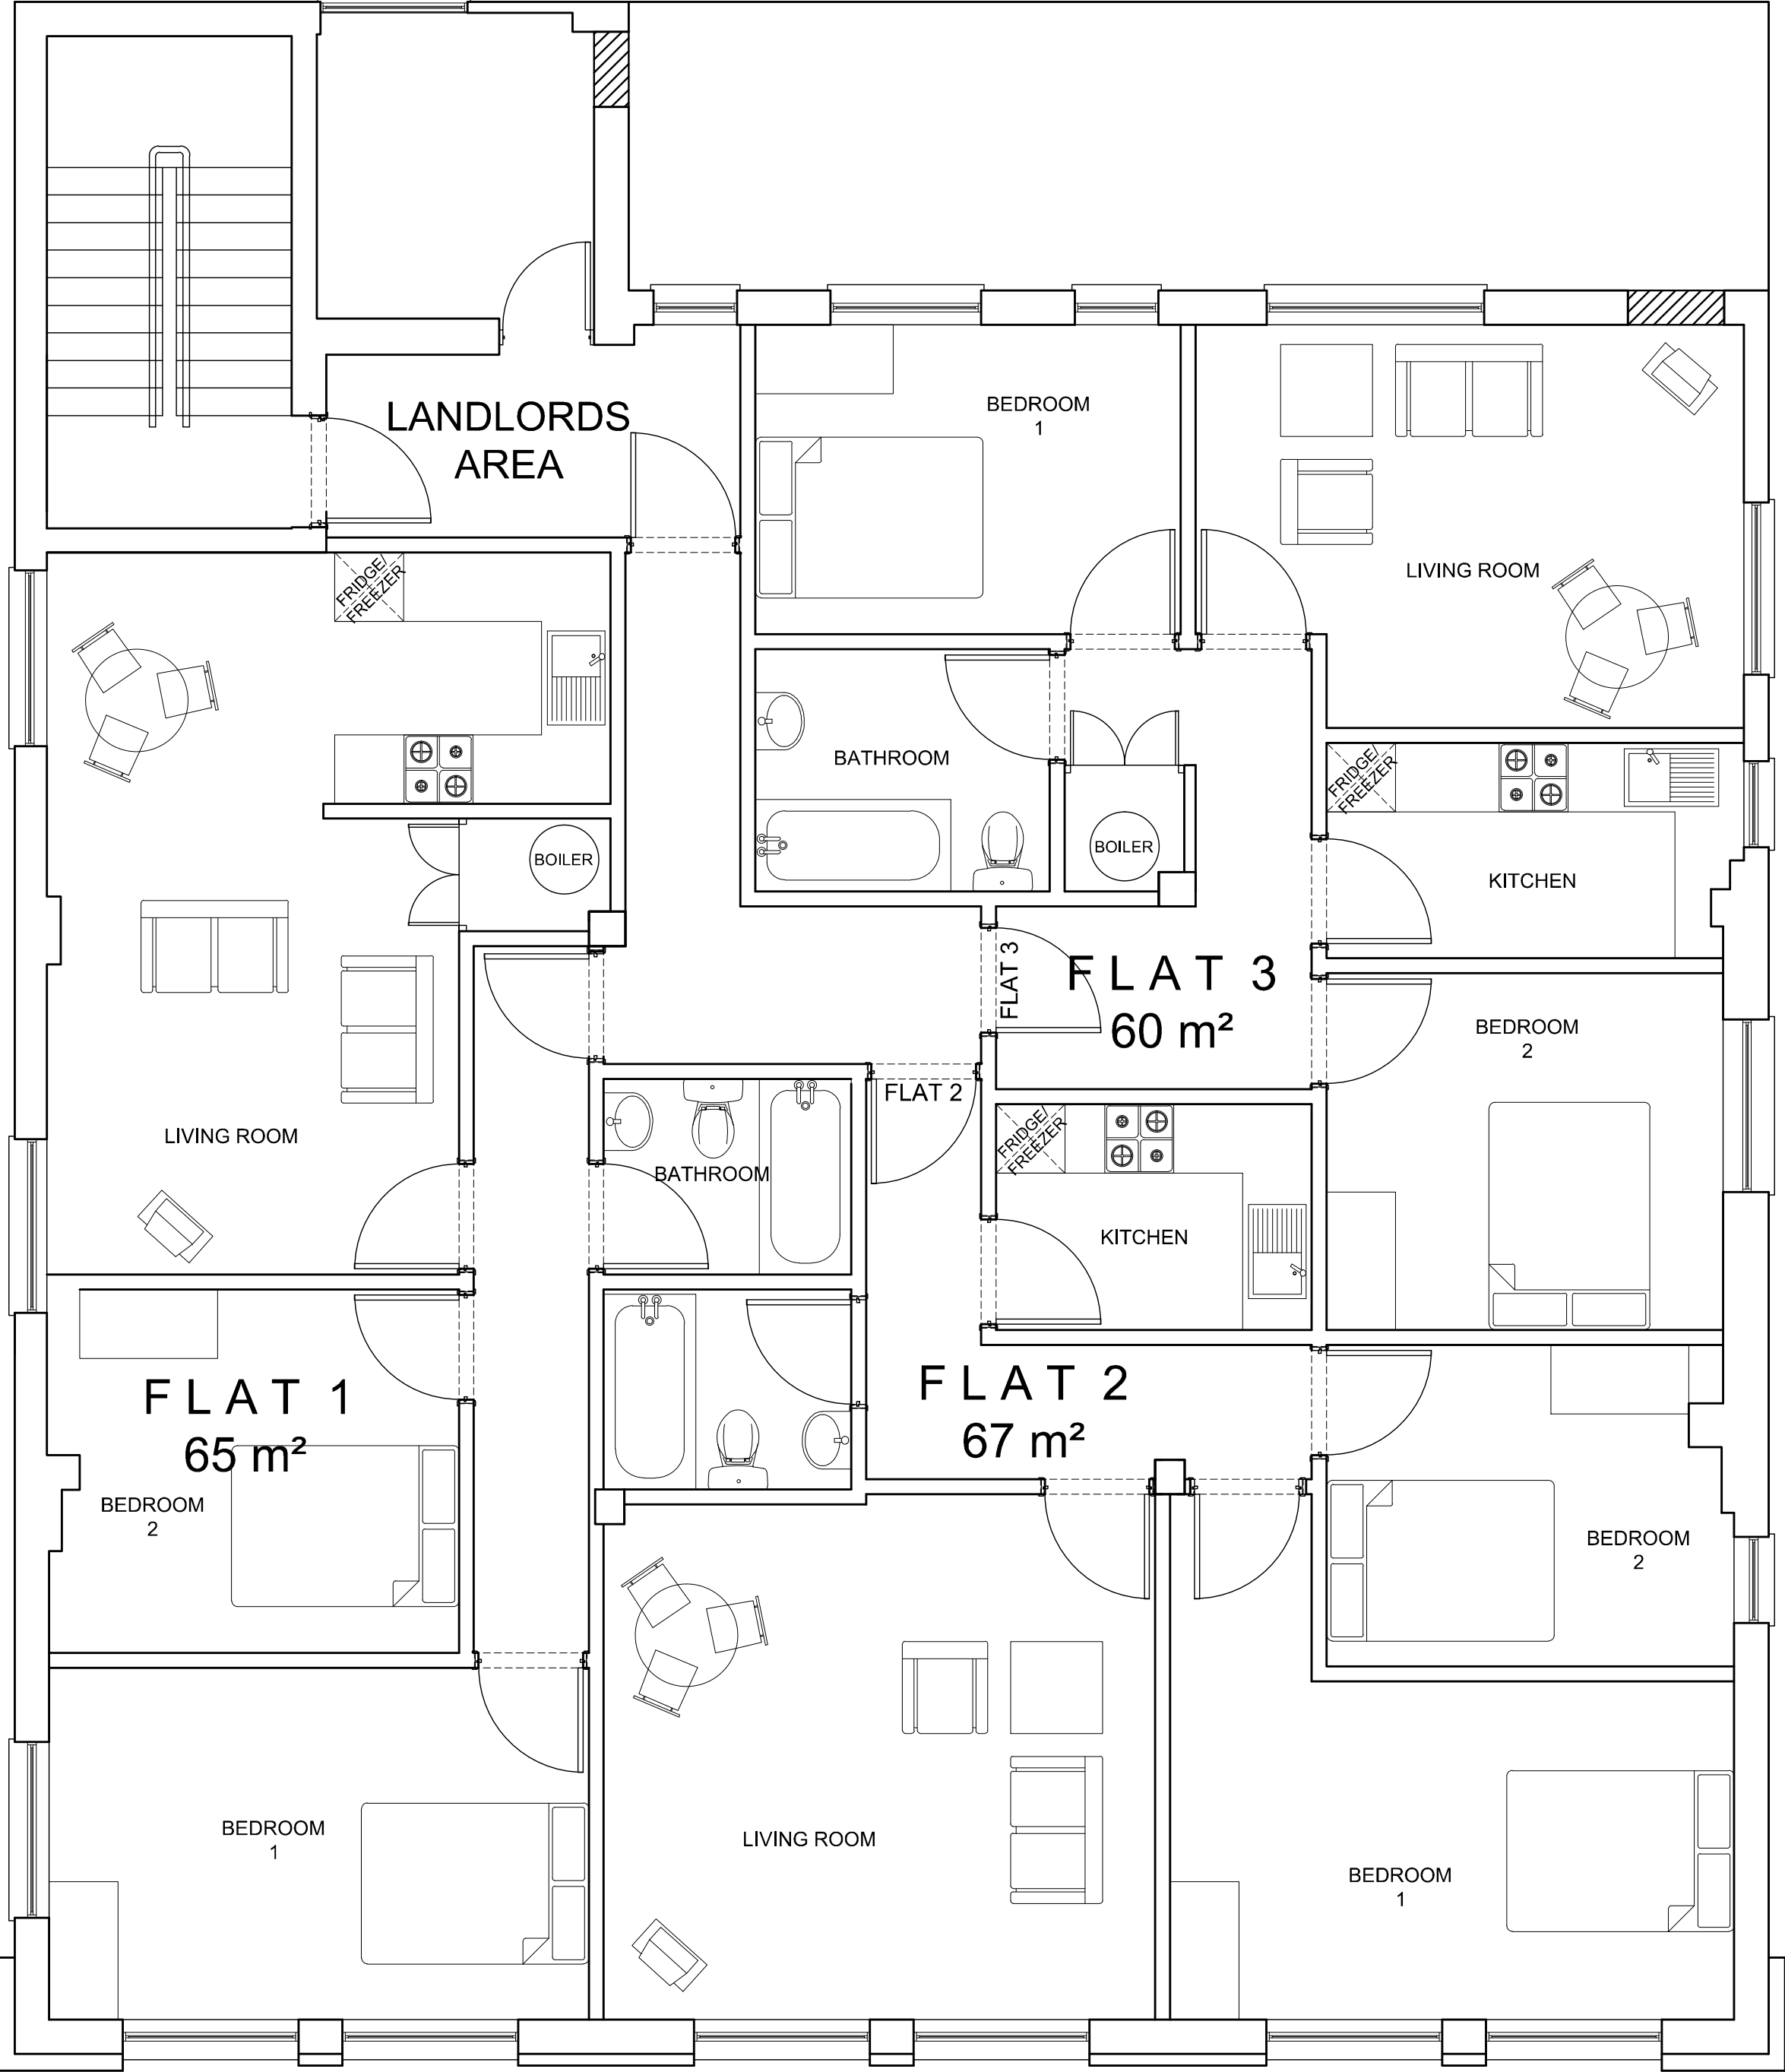

Proposed First Floor Plan

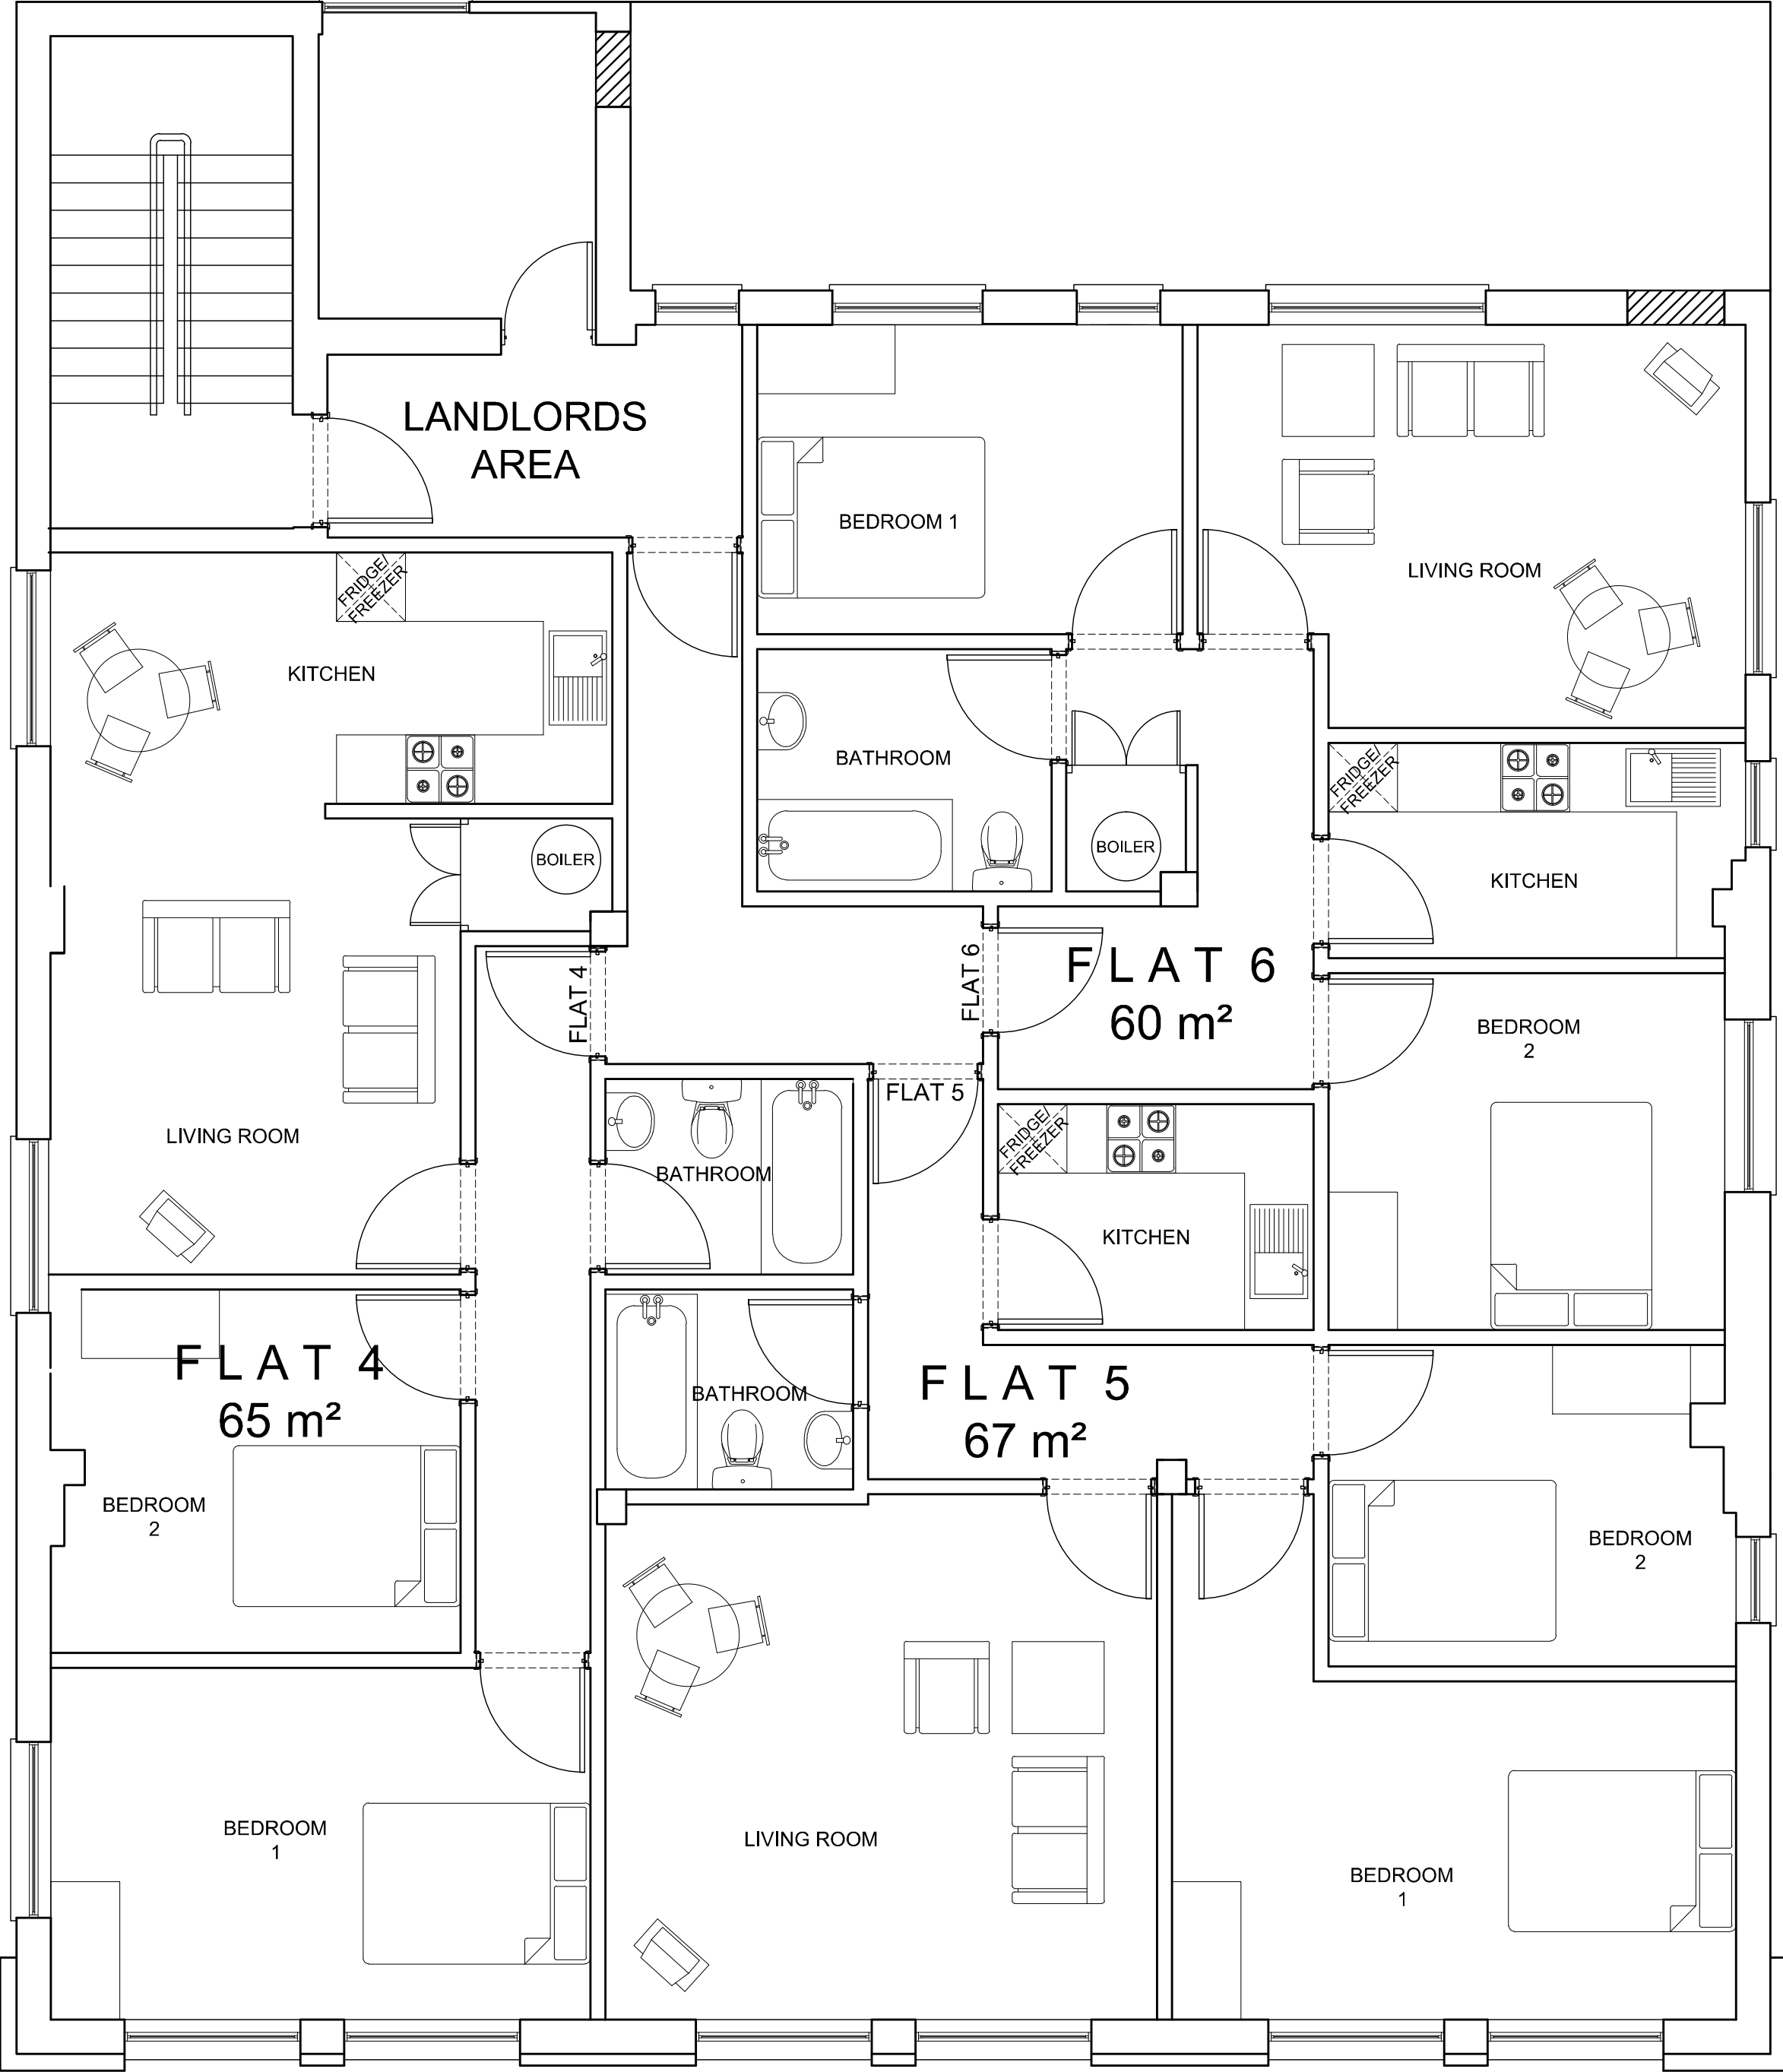

Proposed Second Floor Plan

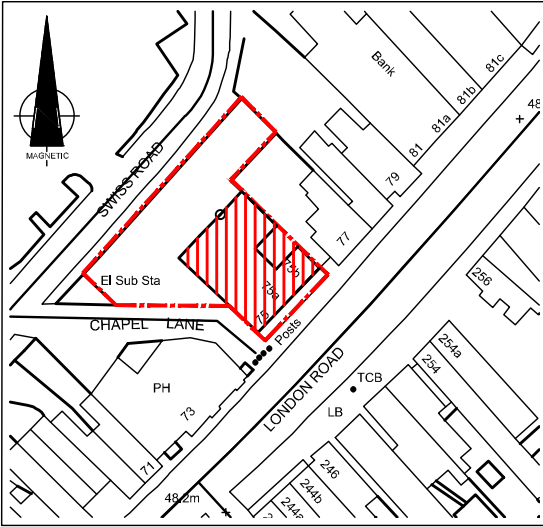

Existing Location Plan 1:1250

 Catina Design Ltd. Chartered Architects Michael Nangreave BA (Hons) DipArch RIBA 141 East Street Bromley SE16 6EZ Telephone 0117 953 8531 Mobile 07793 702 117 e-mail catina@catinadesign.co.uk		
CLIENT	CITY ESTATES 141 STAMFORD HILL LONDON N16 5LG	
PROJECT	75 LONDON ROAD, WATERLOOVILLE, HAMPSHIRE PO7 1EL	
TITLE	Proposed First & Second Floor Plans	
Scale 1:50 & 1:1250 @ A1	Drawn By M. NANGREAVE	Date 08-01-14
Job dwg No. 2696/101	Rev	
© Catina Design Ltd.		