


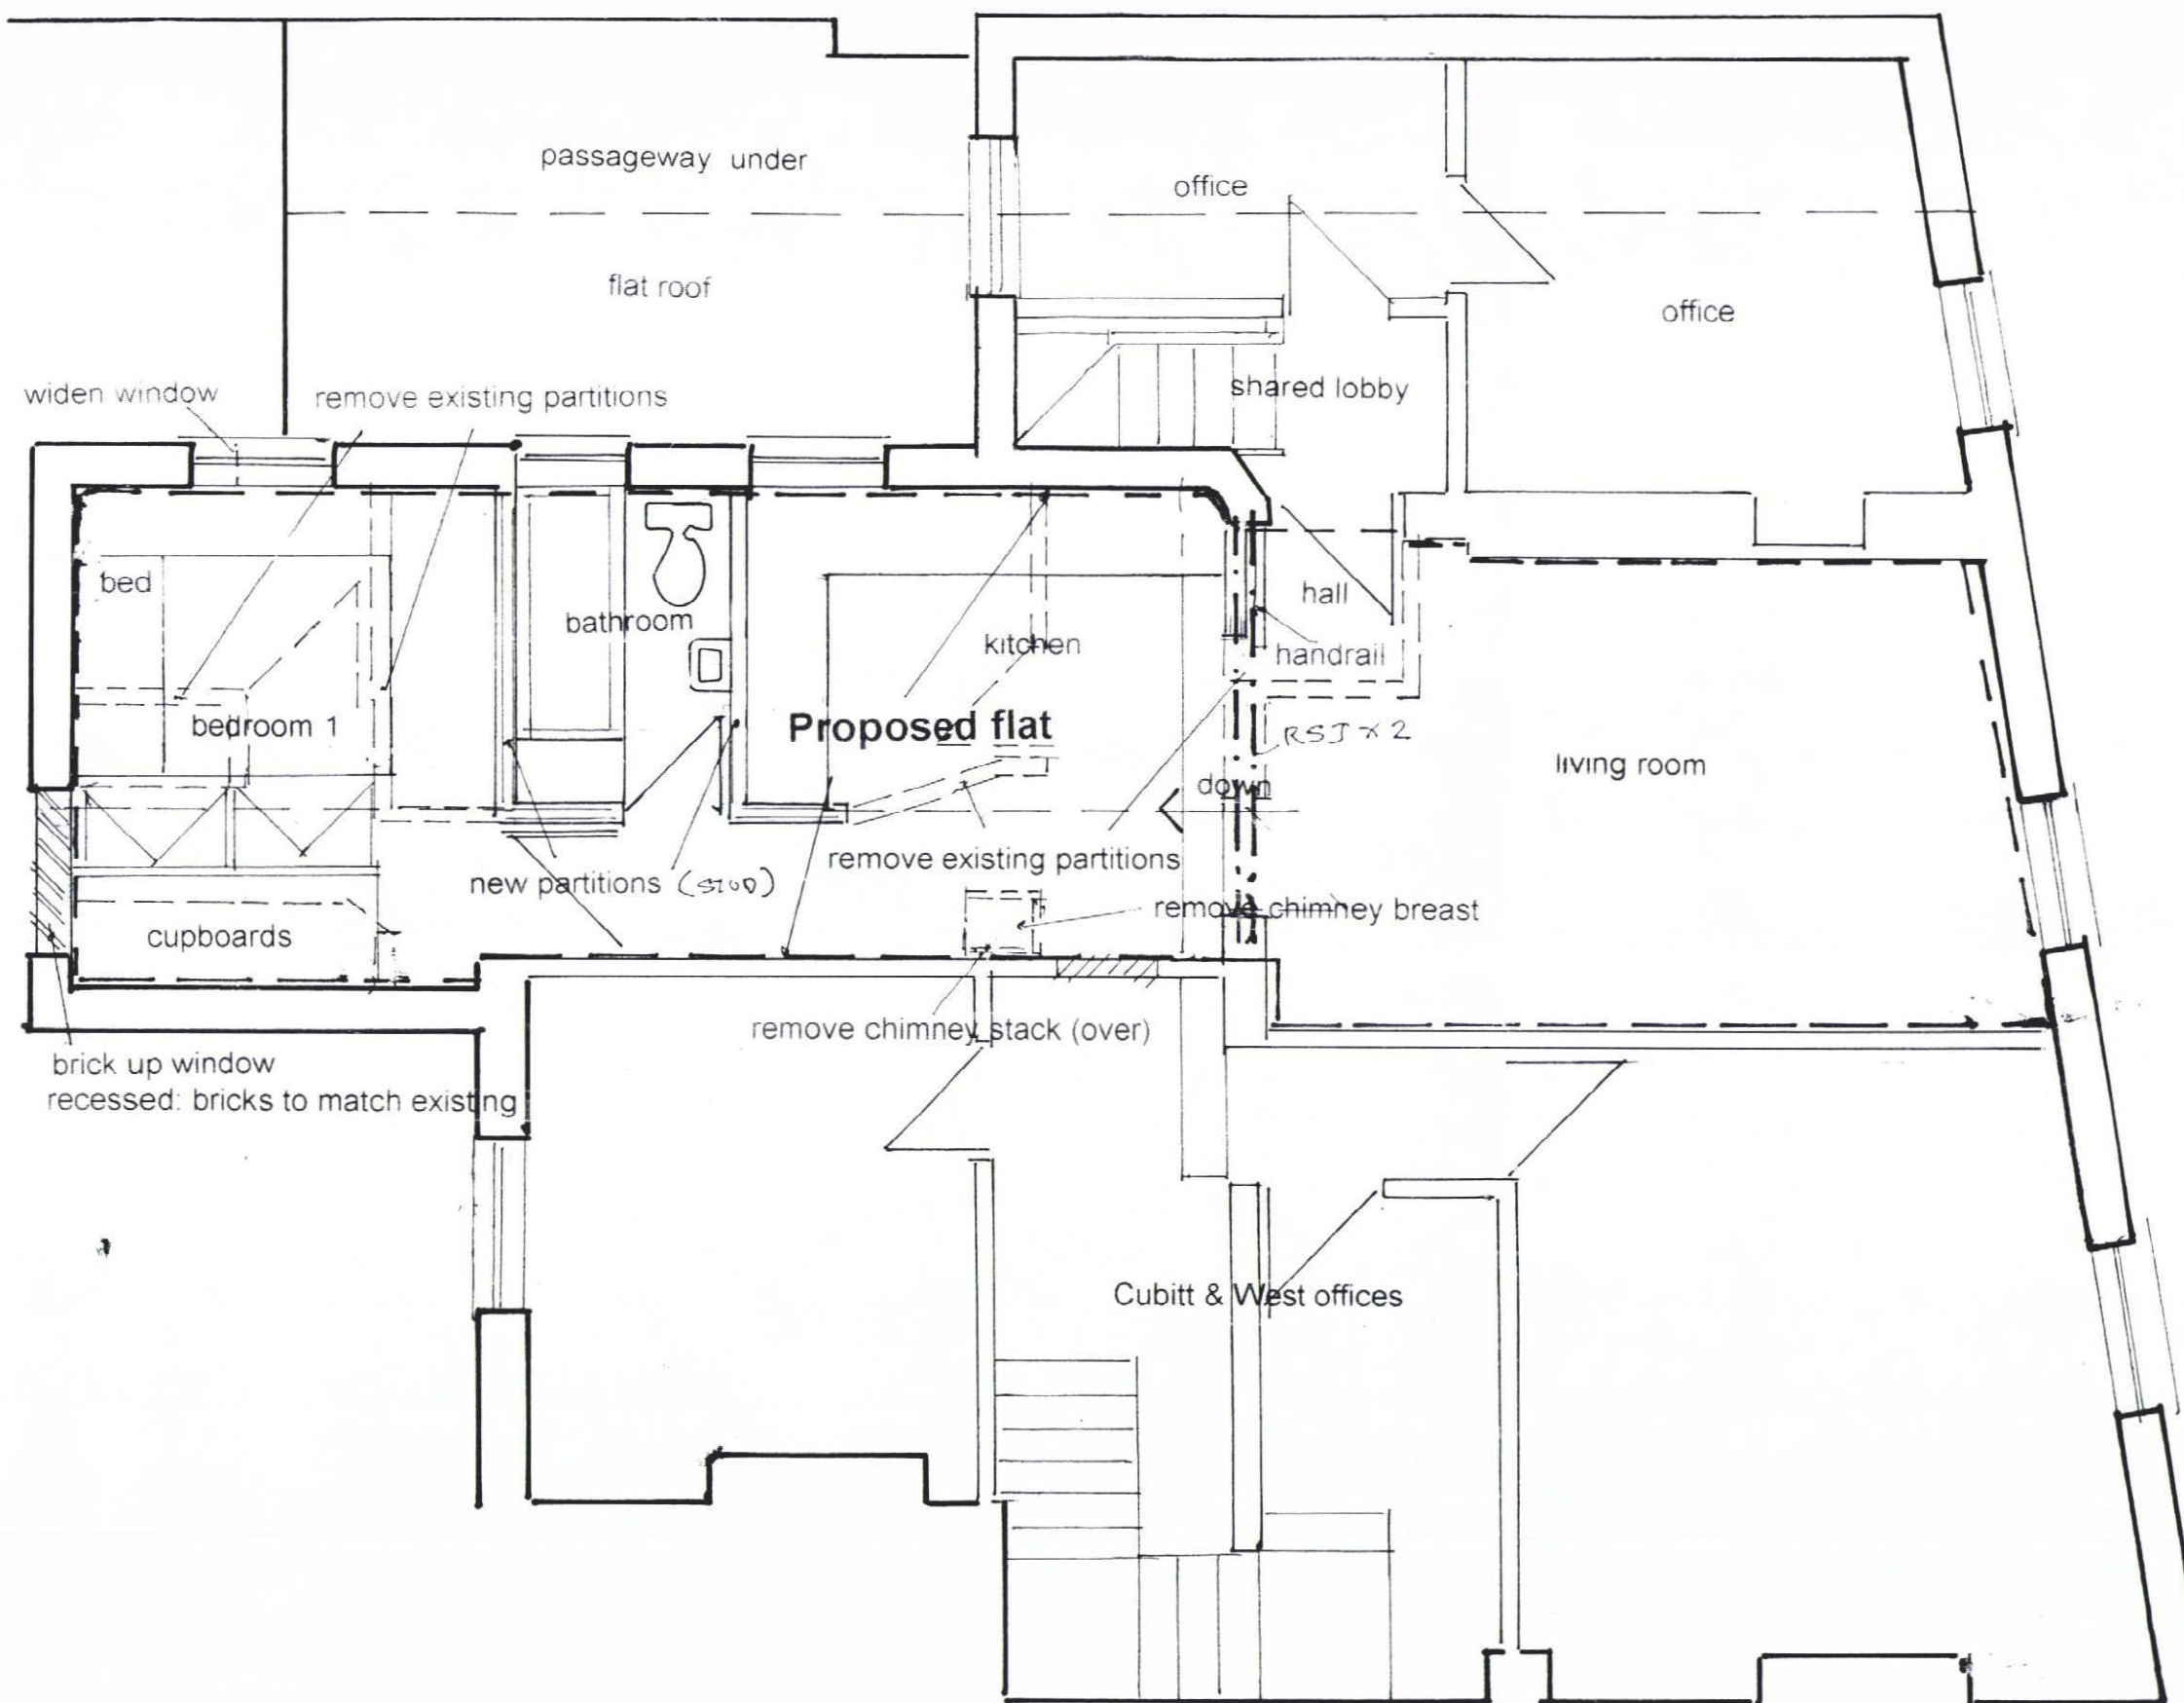

**FIRST FLOOR PLAN
(proposed scheme A)**

ONE BEDROOM

RIBA 

Chartered Practice

John Groom Chartered Architect
32A High Street, Emsworth, Hampshire PO10 7AW
T 01243 372560 M 07780 997563
johngroom@freeuk.com
www.johngroomarchitect.co.uk

JOB: Renovation of first floor flat
LOCATION: 32B High Street, Emsworth, PO10 7AW
DRG TITLE: Proposed first floor plan
SCALE: 1:50 DRAWN: JG
DRG NO: 12/273/B/2 DATE: 28 October 2012