





Front Elevation of Wall with House as Context [Proposed]
scale 1_100

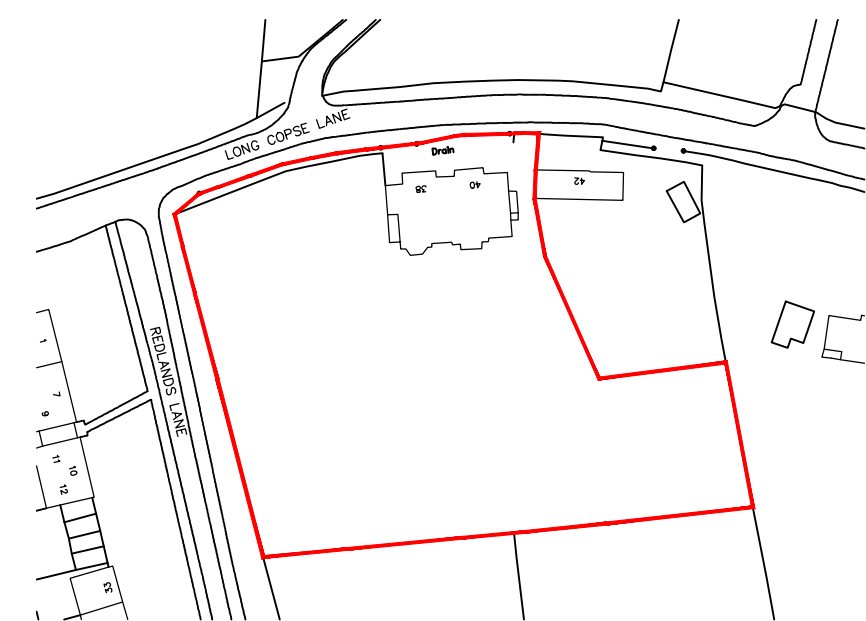


Site Location Plan
scale 1_1250
Ordnance Survey (c) Crown Copyright 2012.
All rights reserved. Licence number 100020449

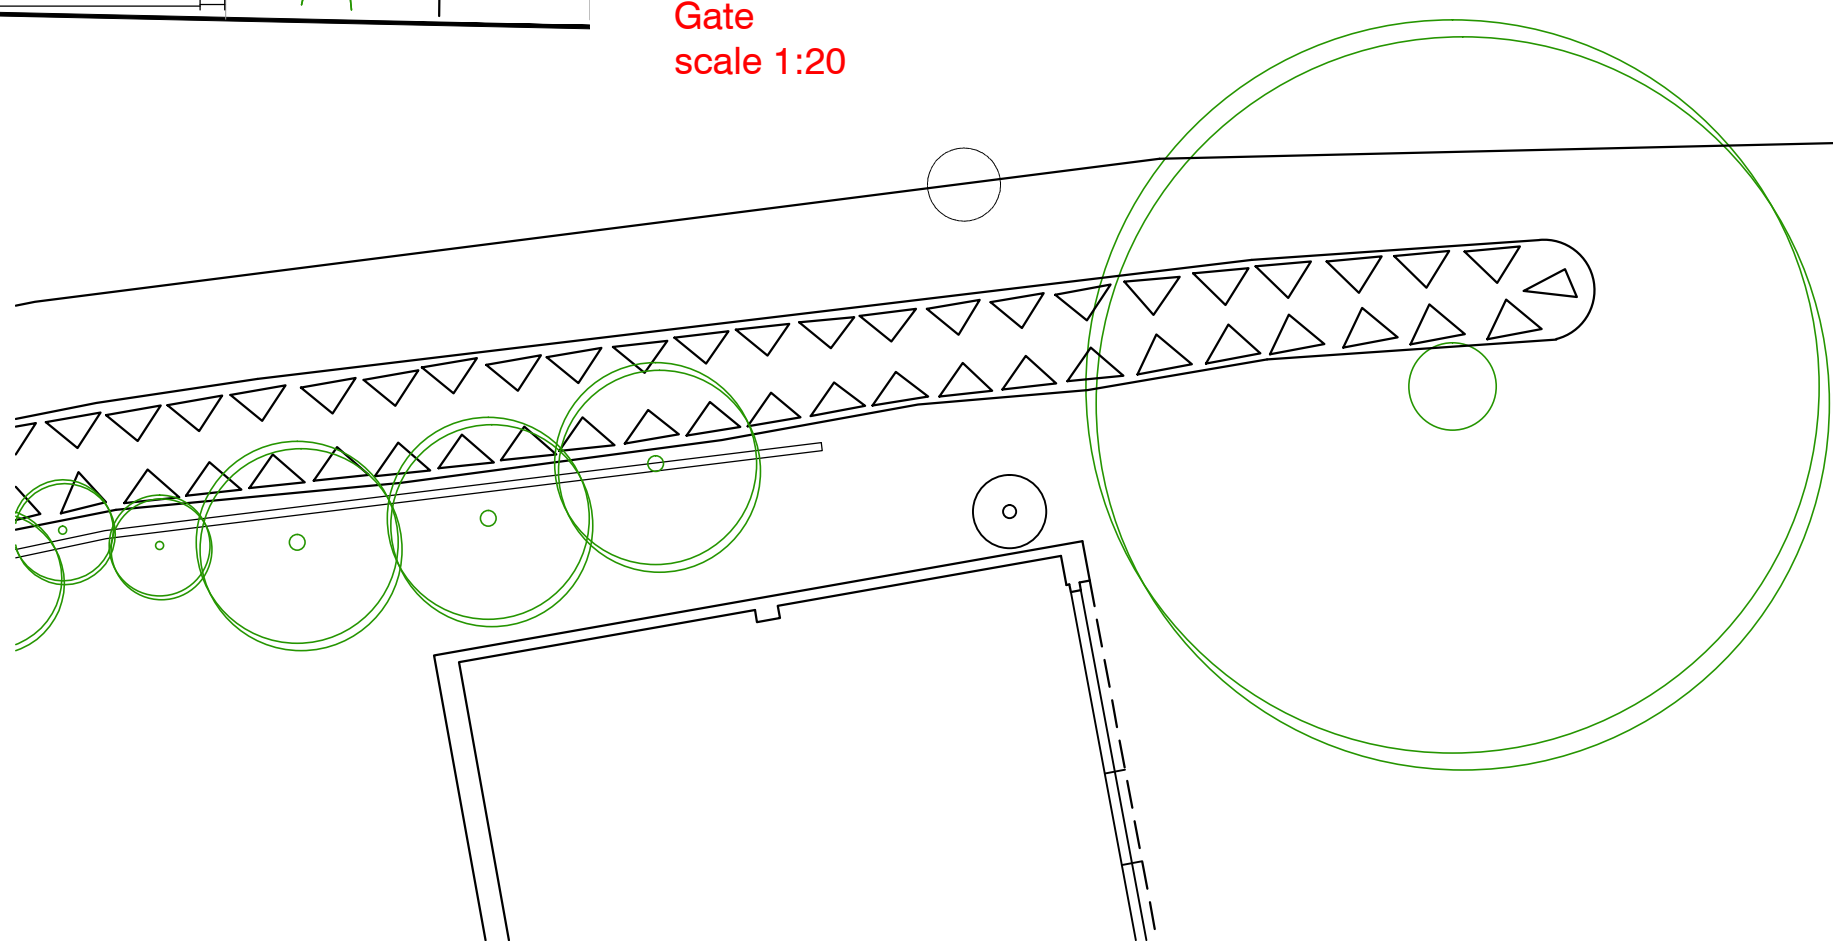


Plan of Wall [Proposed]
scale 1_100

Gate
scale 1:20

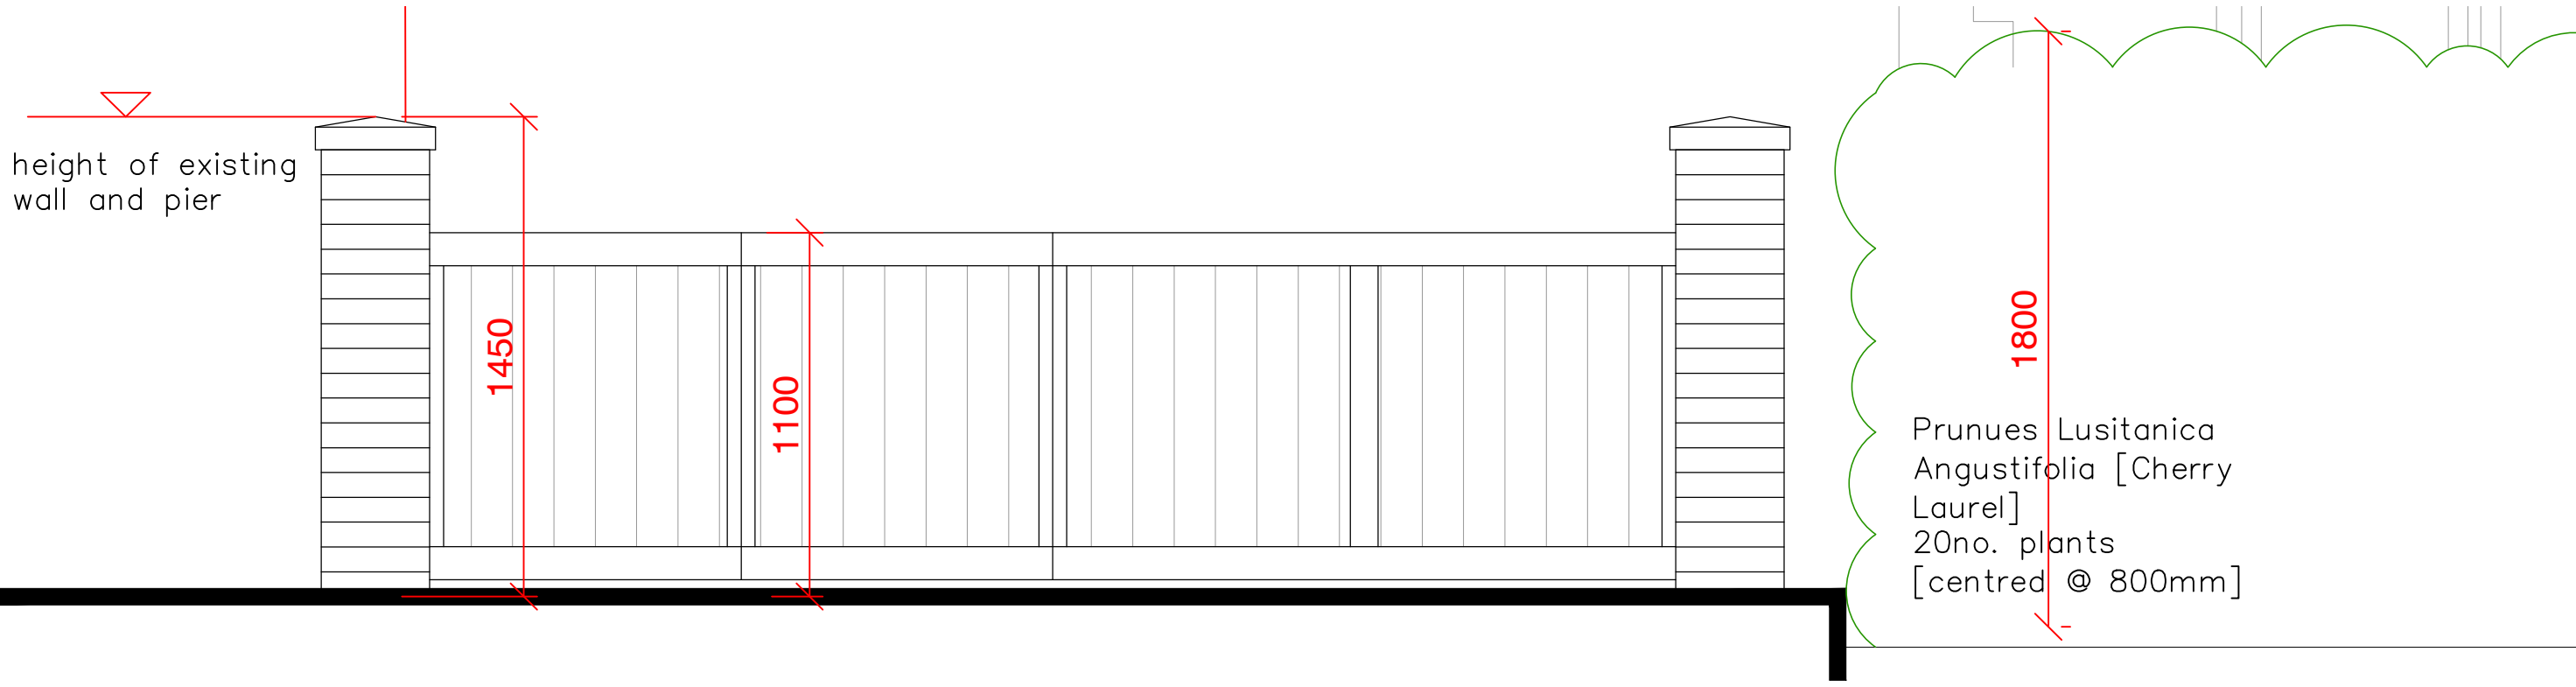

NOTES:
Dimensions to be checked on site before commencing work. Any discrepancies shall be reported to the architect immediately.
Do not scale from these drawings except for planning purposes.
Use figured dimensions only.
Where applicable this drawing is to be read in conjunction with other consultants' drawings.
All drawings to be read in conjunction with specification and all other drawings including structural engineer and mechanical and electrical drawings / specification

Prunus Lusitanica
Angustifolia [Cherry
Laurel]
20no. plants
[centred @ 800mm]

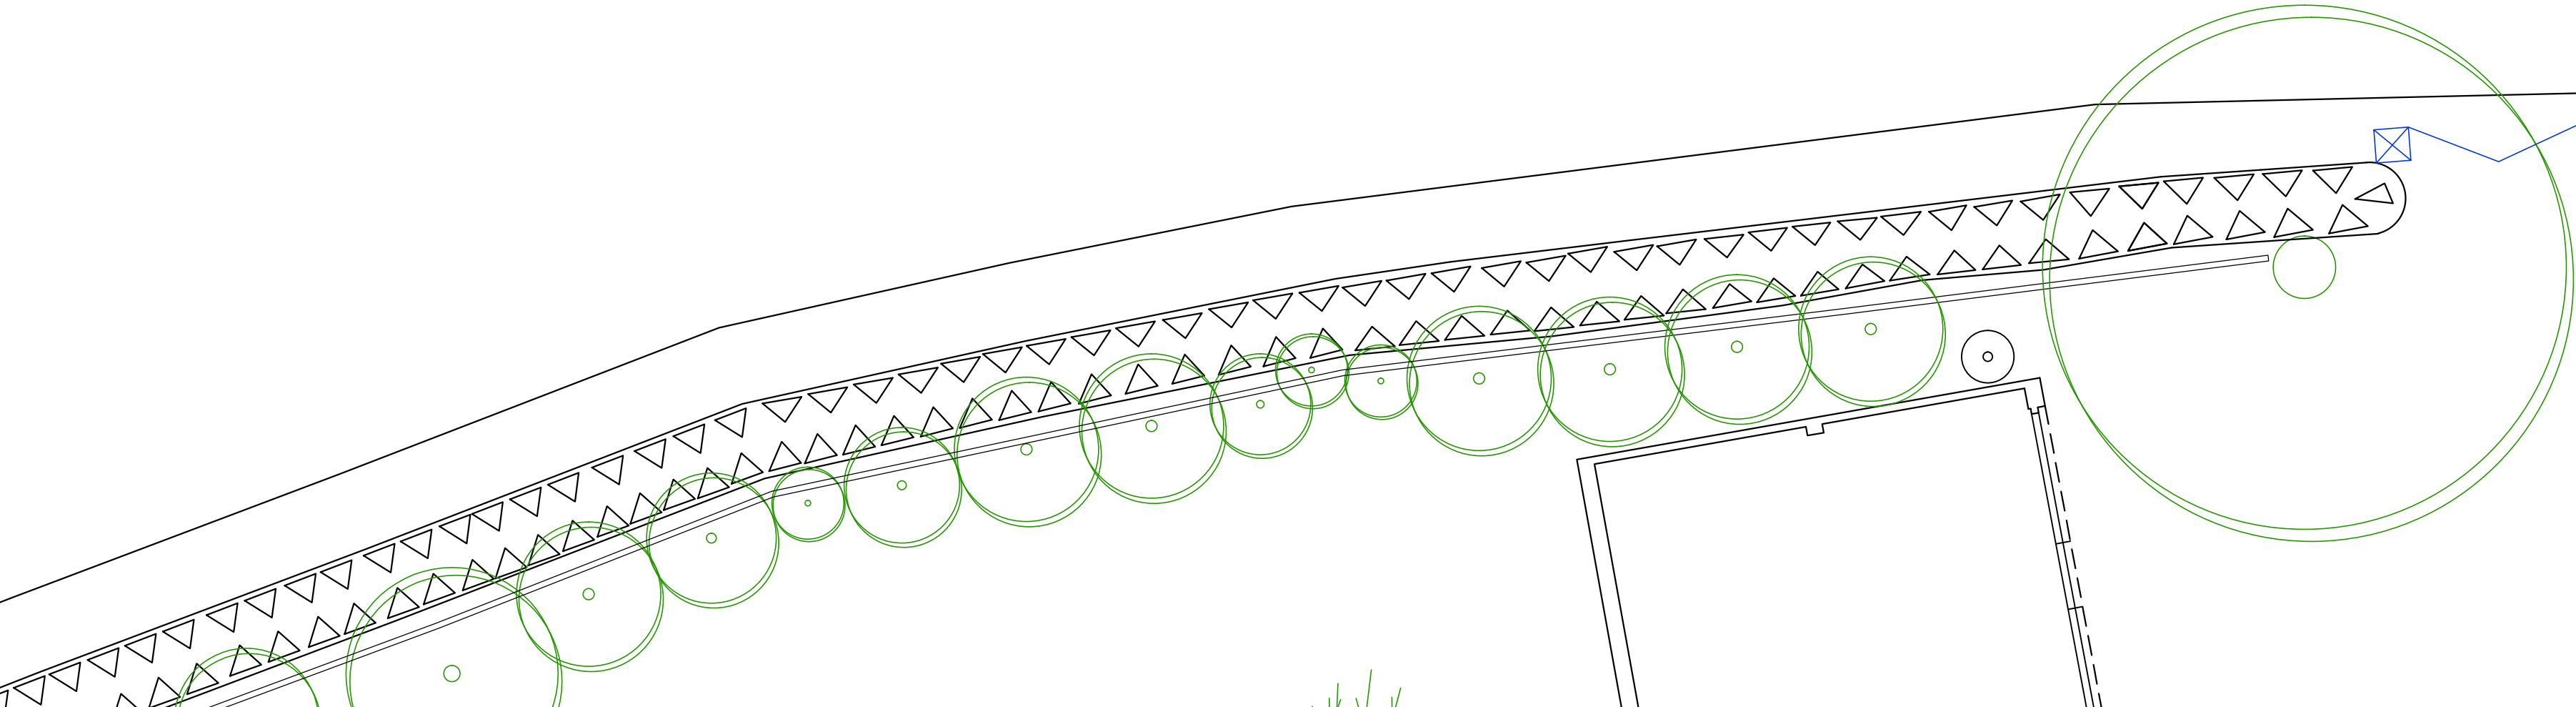


Plan of Wall [Existing]
scale 1_100



Front Elevation [Proposed]
scale 1_100



Front Elevation [Existing]
scale 1_100

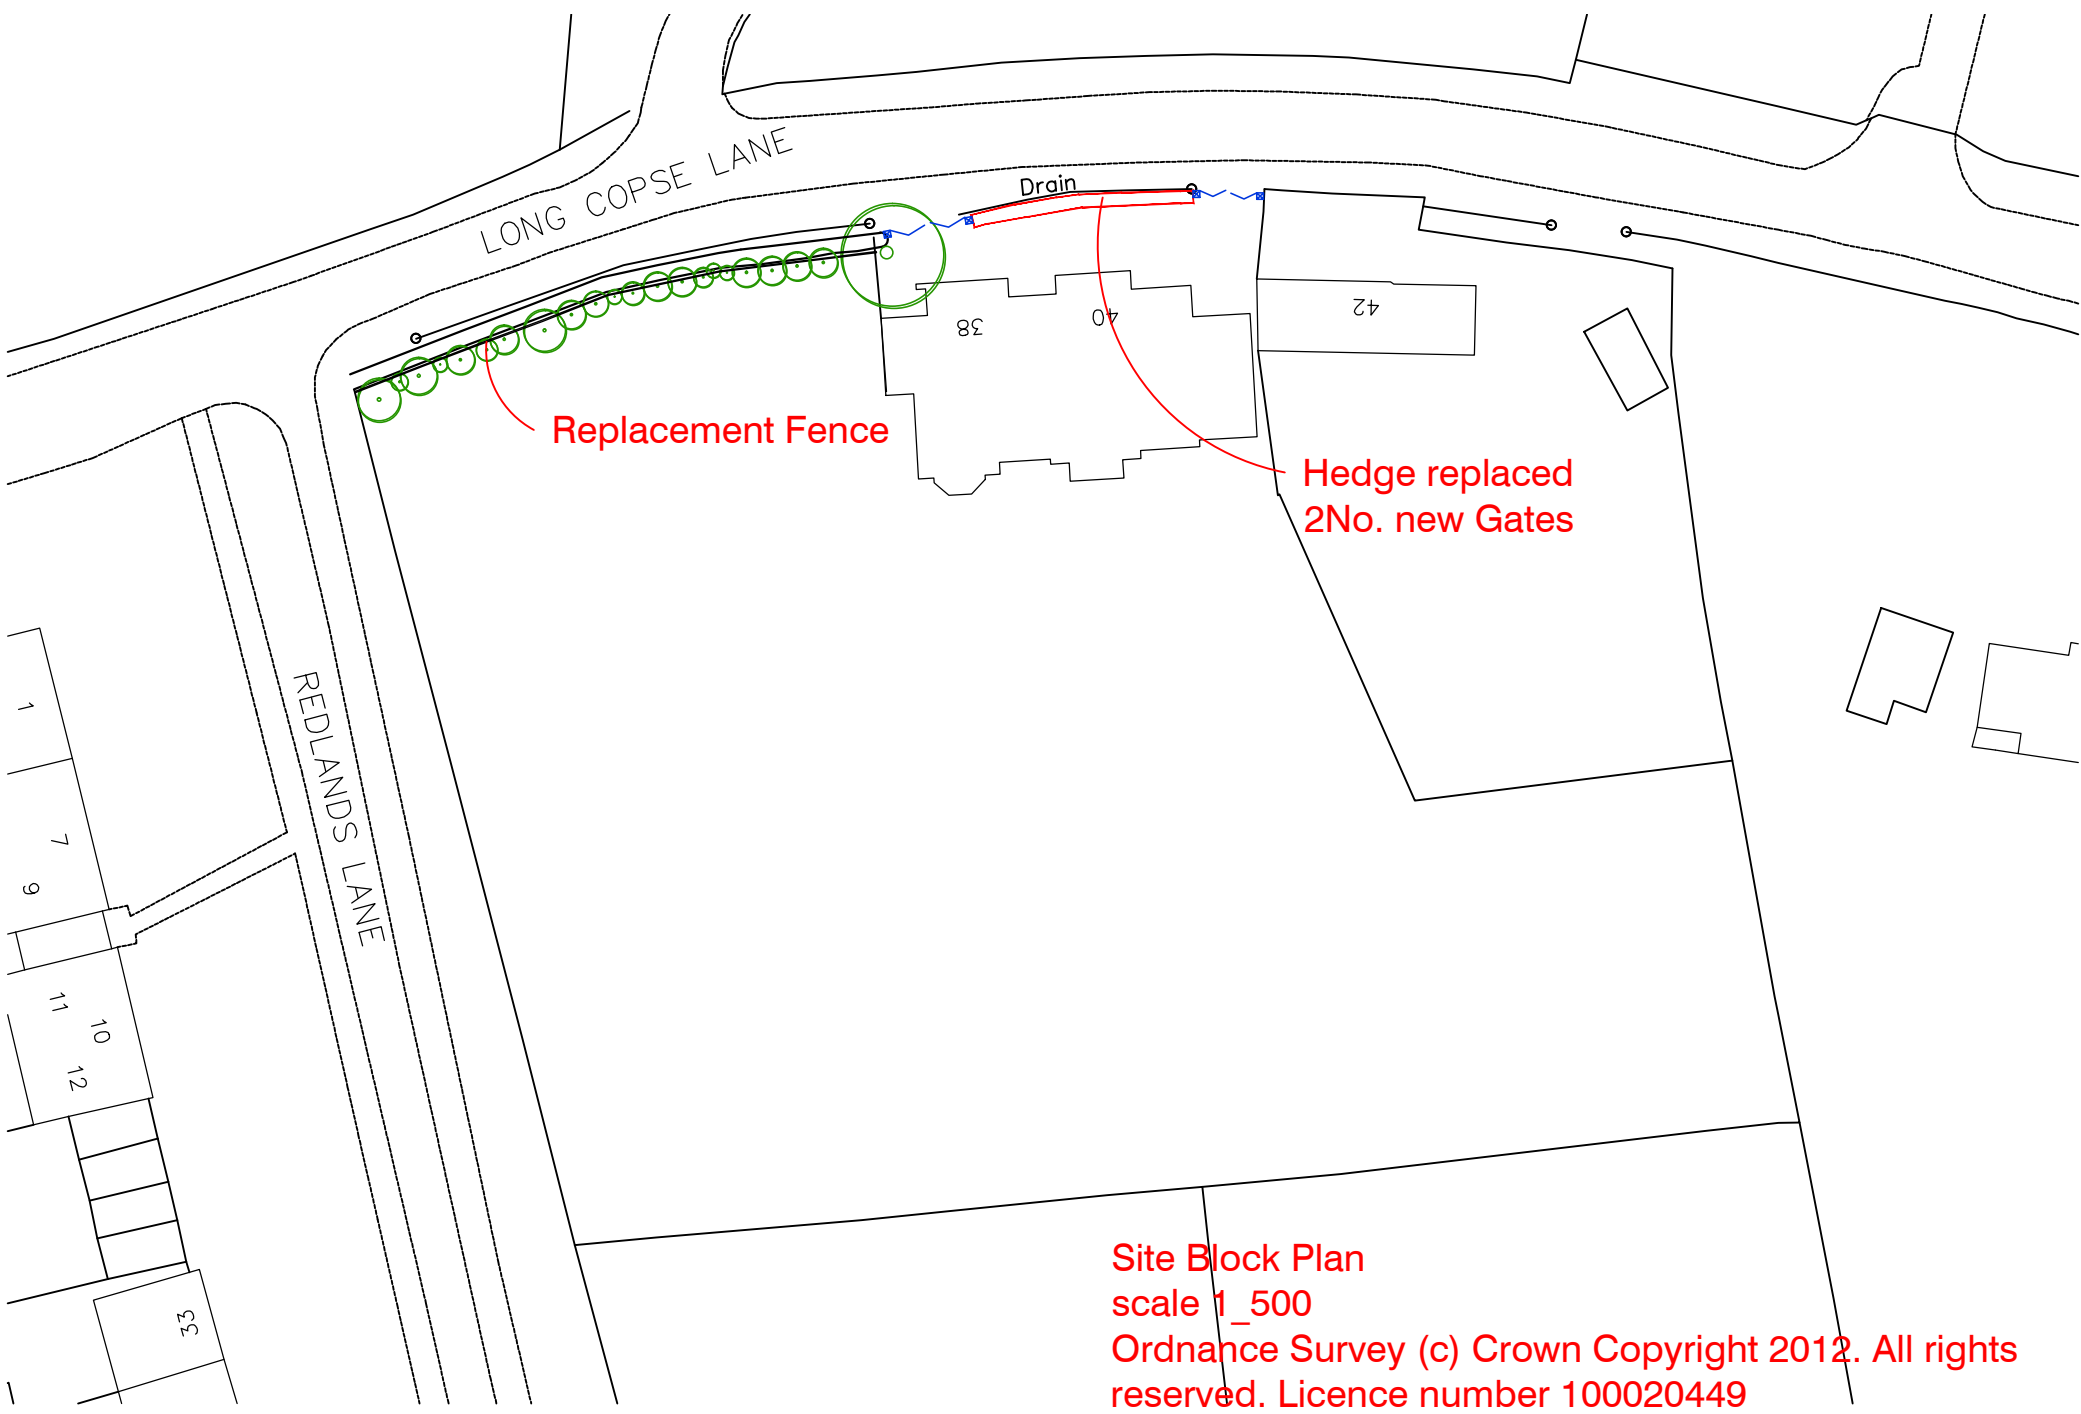

Site Block Plan
scale 1_500
Ordnance Survey (c) Crown Copyright 2012. All rights reserved. Licence number 100020449

REV	DATE	AMENDMENT	DRAWN
hd architects			
Helyer Davies Architects Ltd 1 The Old Flour Mill, Emsworth, PO10 7BT 01243 370 715			
www.hdarchitects.co.uk mail@hdarchitects.co.uk			
CLIENT Mr & Mrs Gilrairie			
PROJECT Proposed Works to Redlands House Long Copse Lane, Westbourne			
DRAWING Boundary Drawings		SCALE As Noted	
DATE November 2011		DRAWN MH	
DRAWING NUMBER 12060/100		REVISION C	