


APPROVED

HAVANT BOROUGH
COUNCIL

08 AUG 2011

RECEIVED

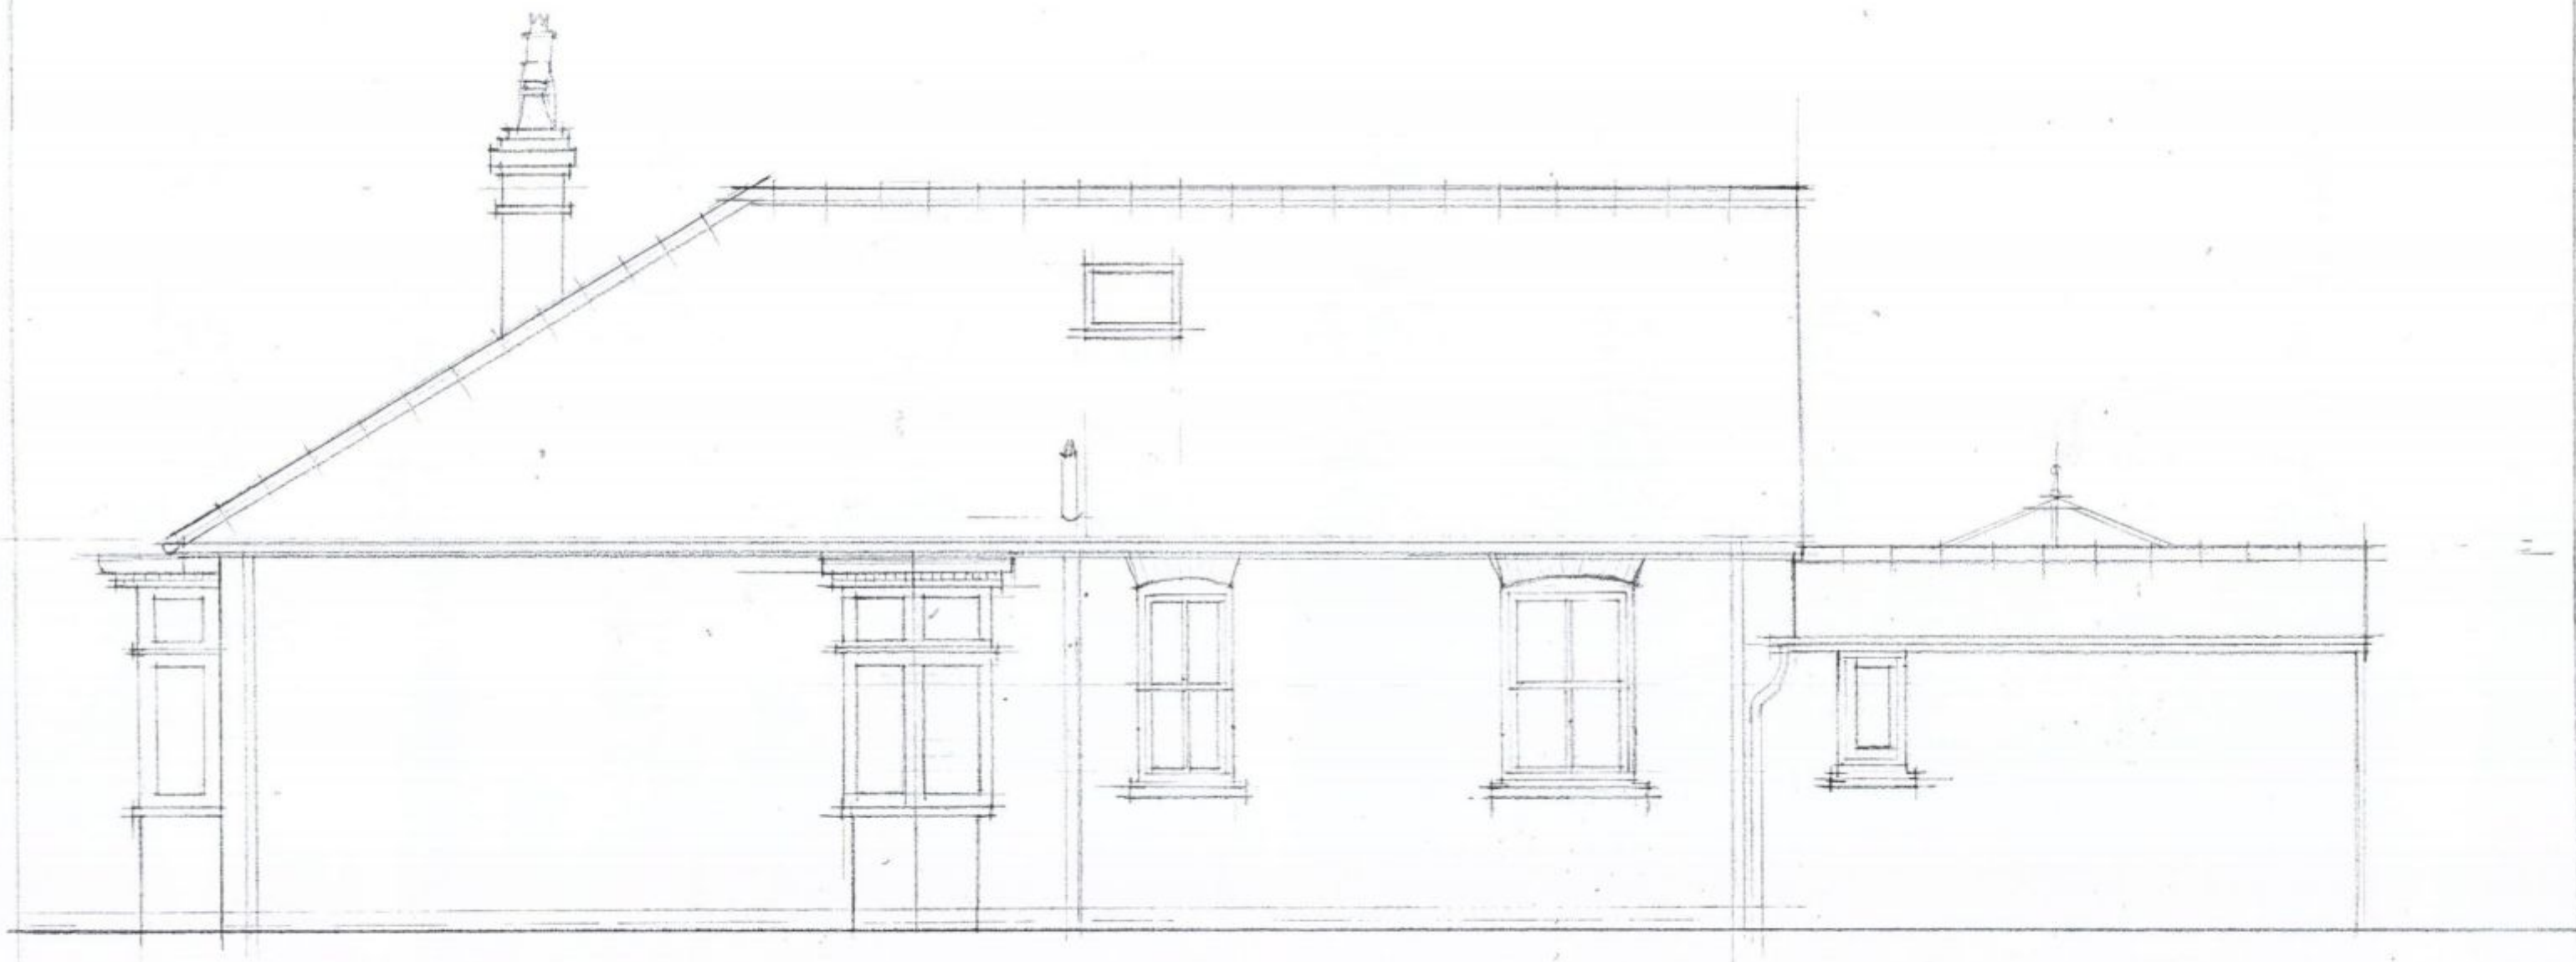

ALTERATIONS TO 20 ORCHARD ROAD HAVANT
NORTH ELEVATION AS EXISTING
SCALE 1:50 DATE MAY 2011 DWG NO AE 104/